
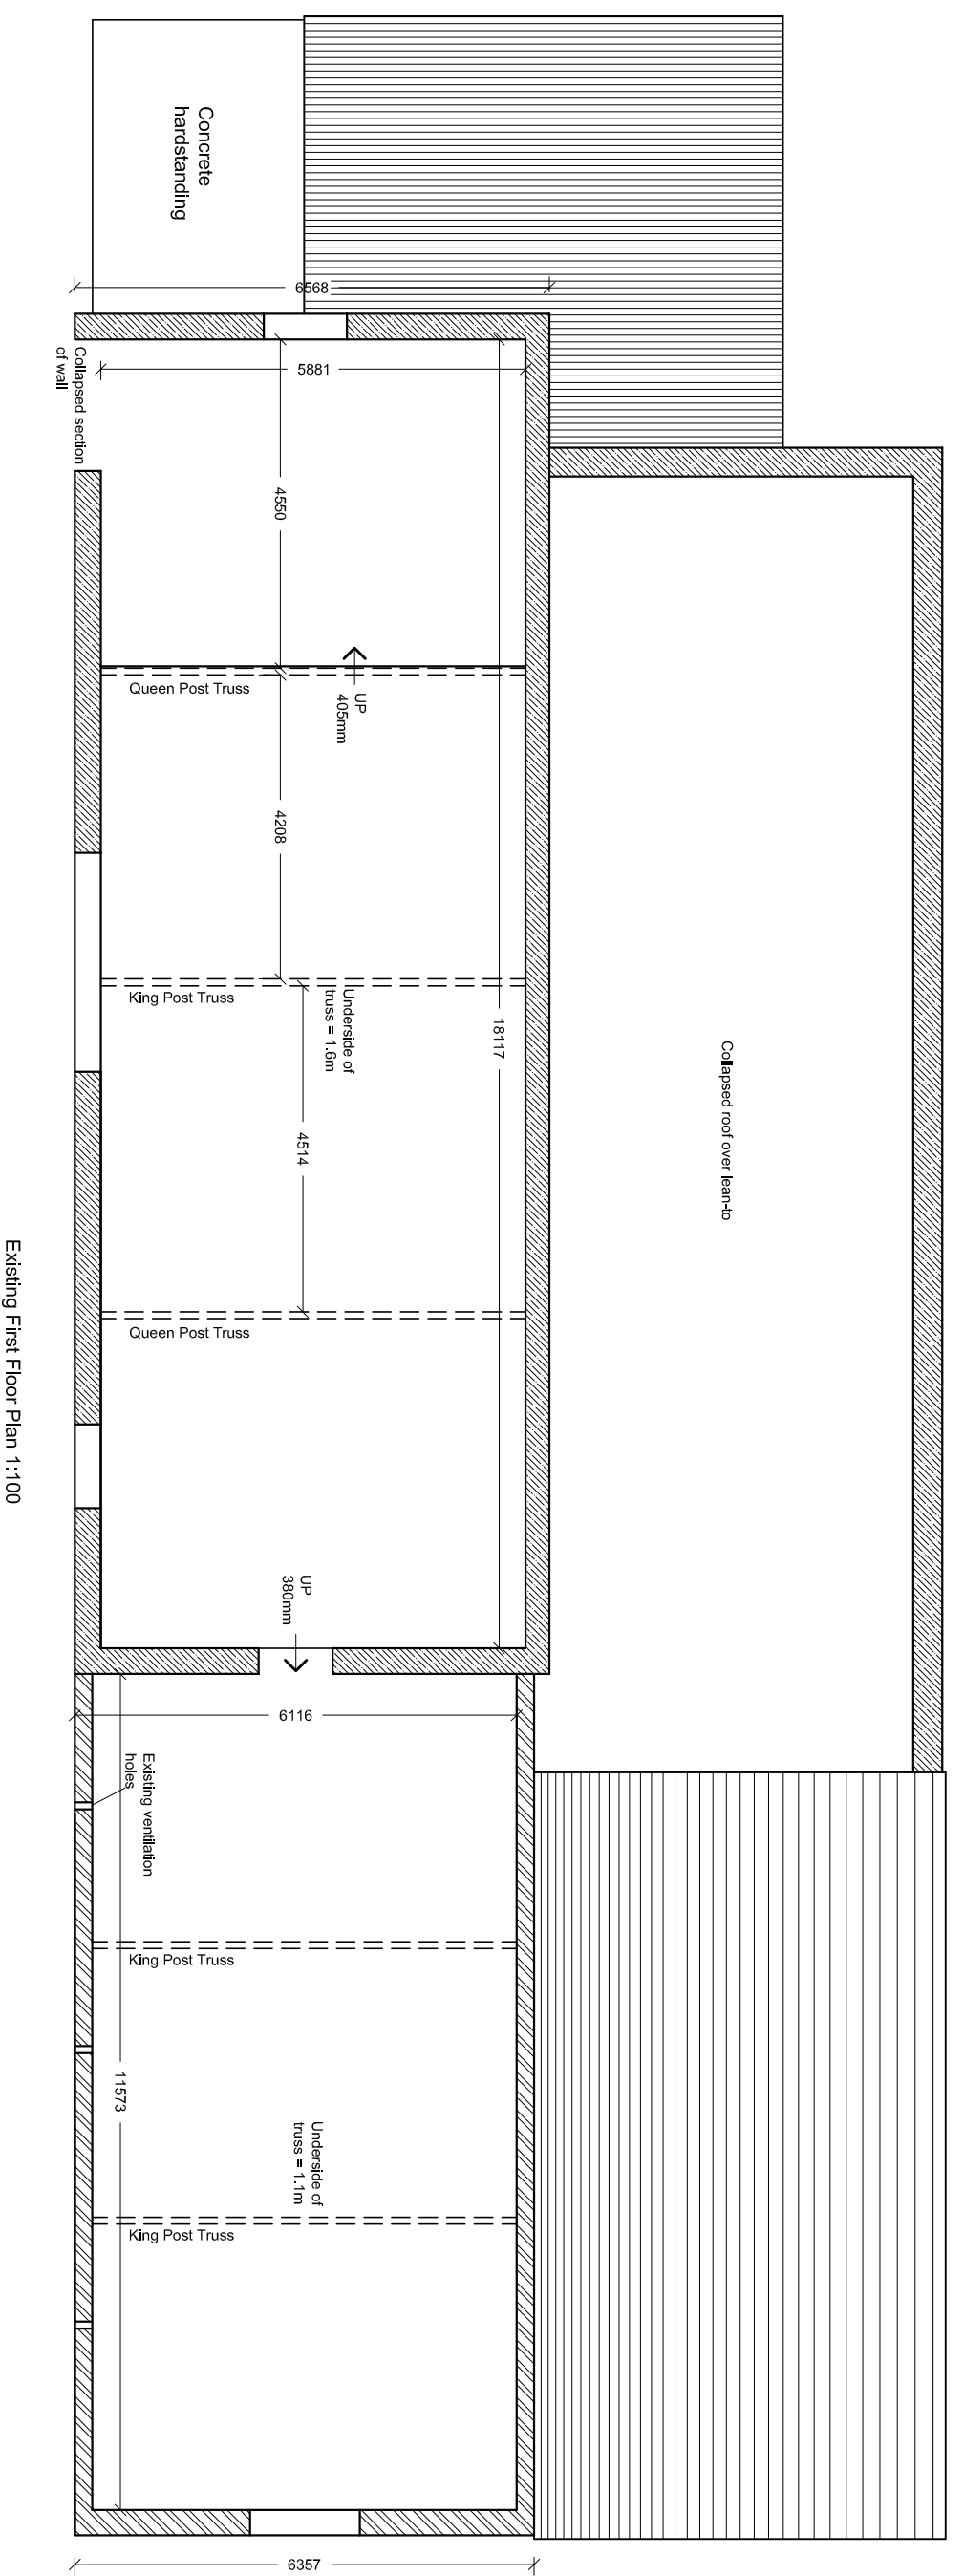
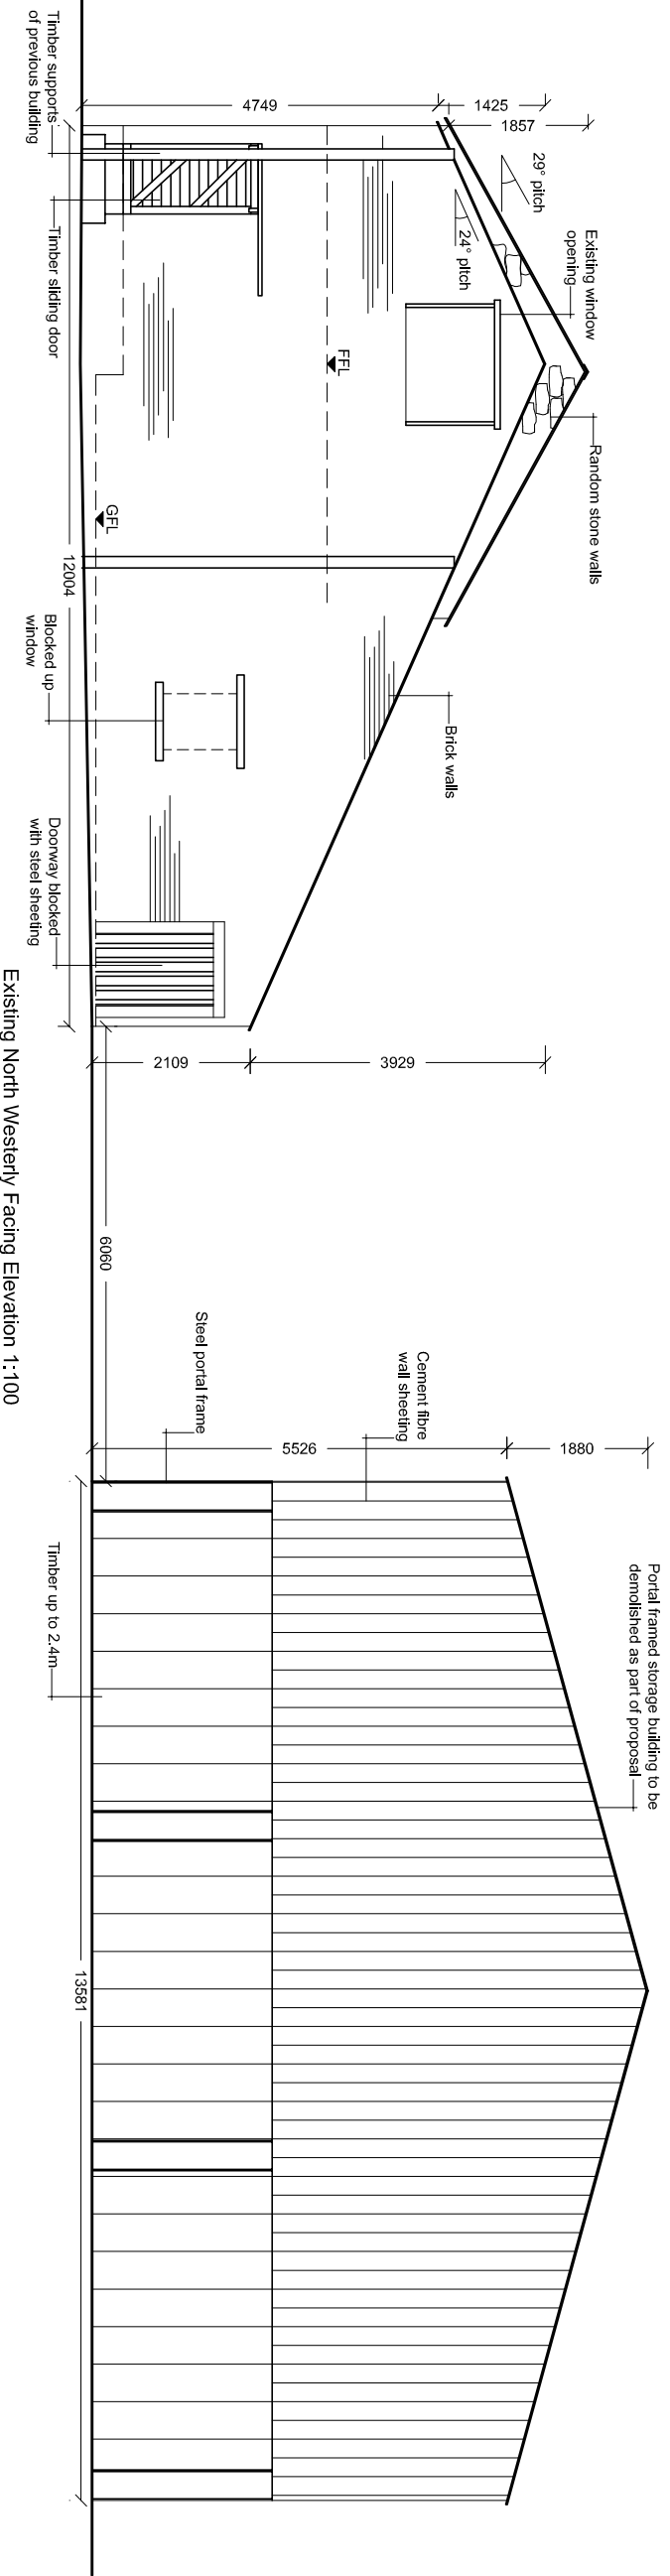
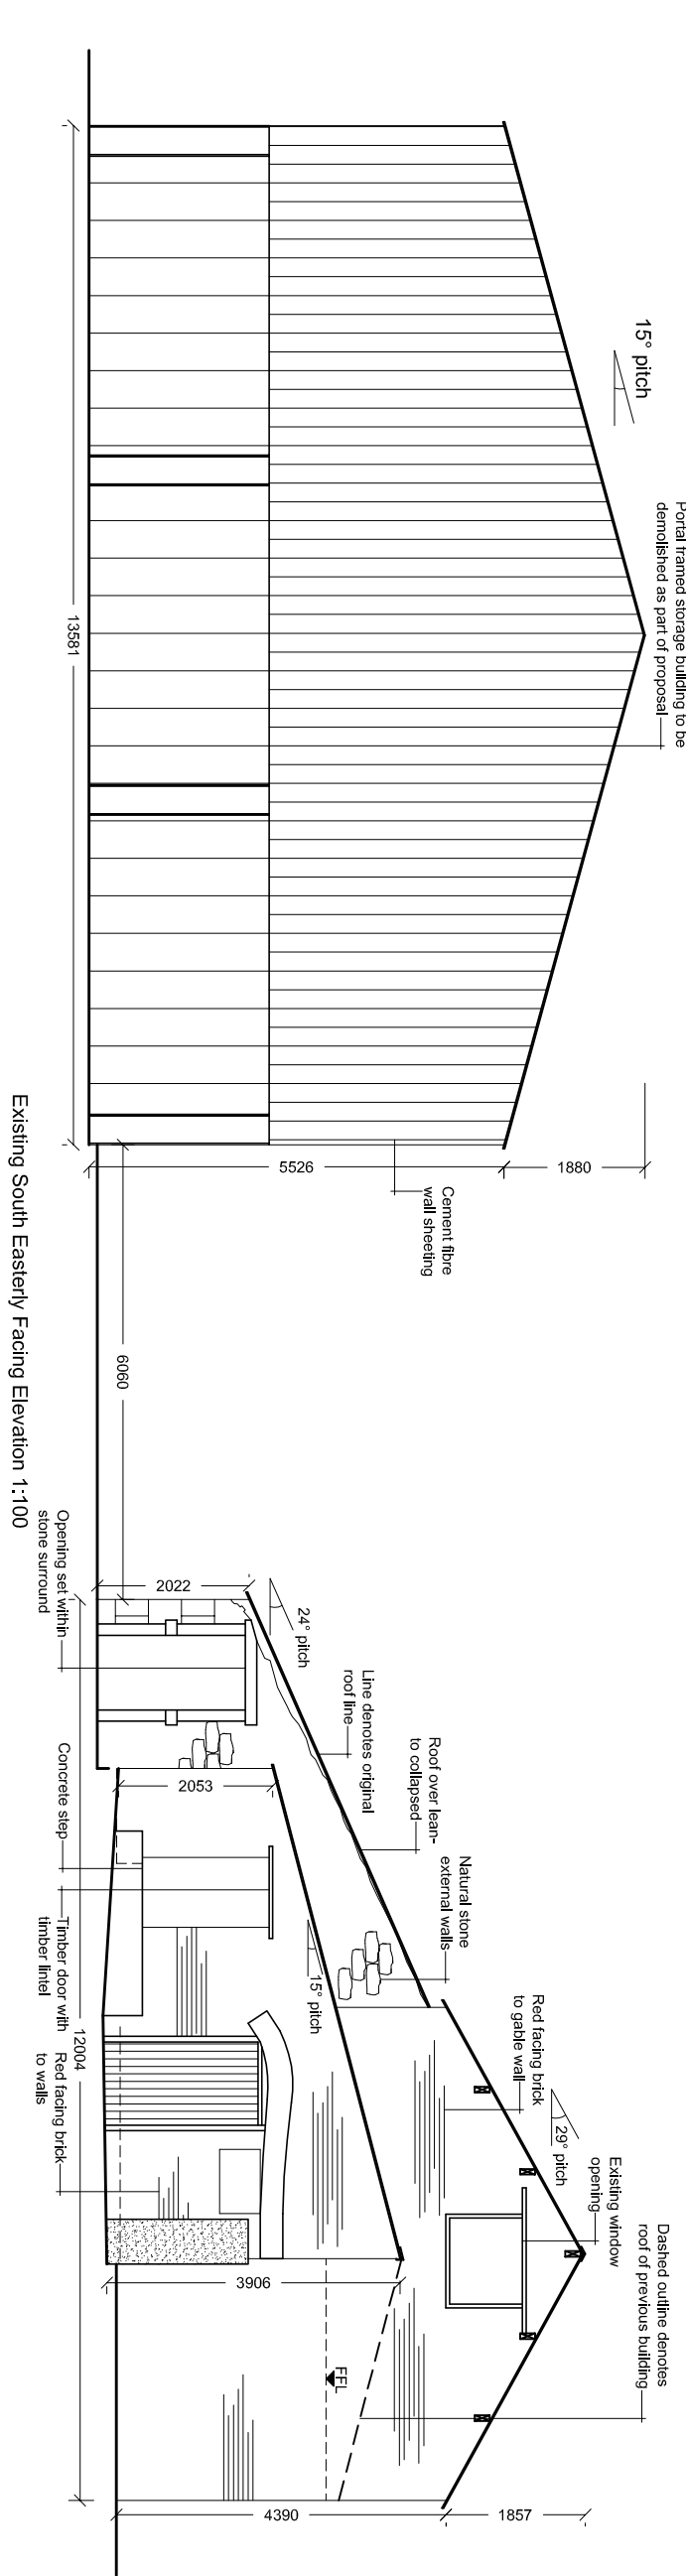
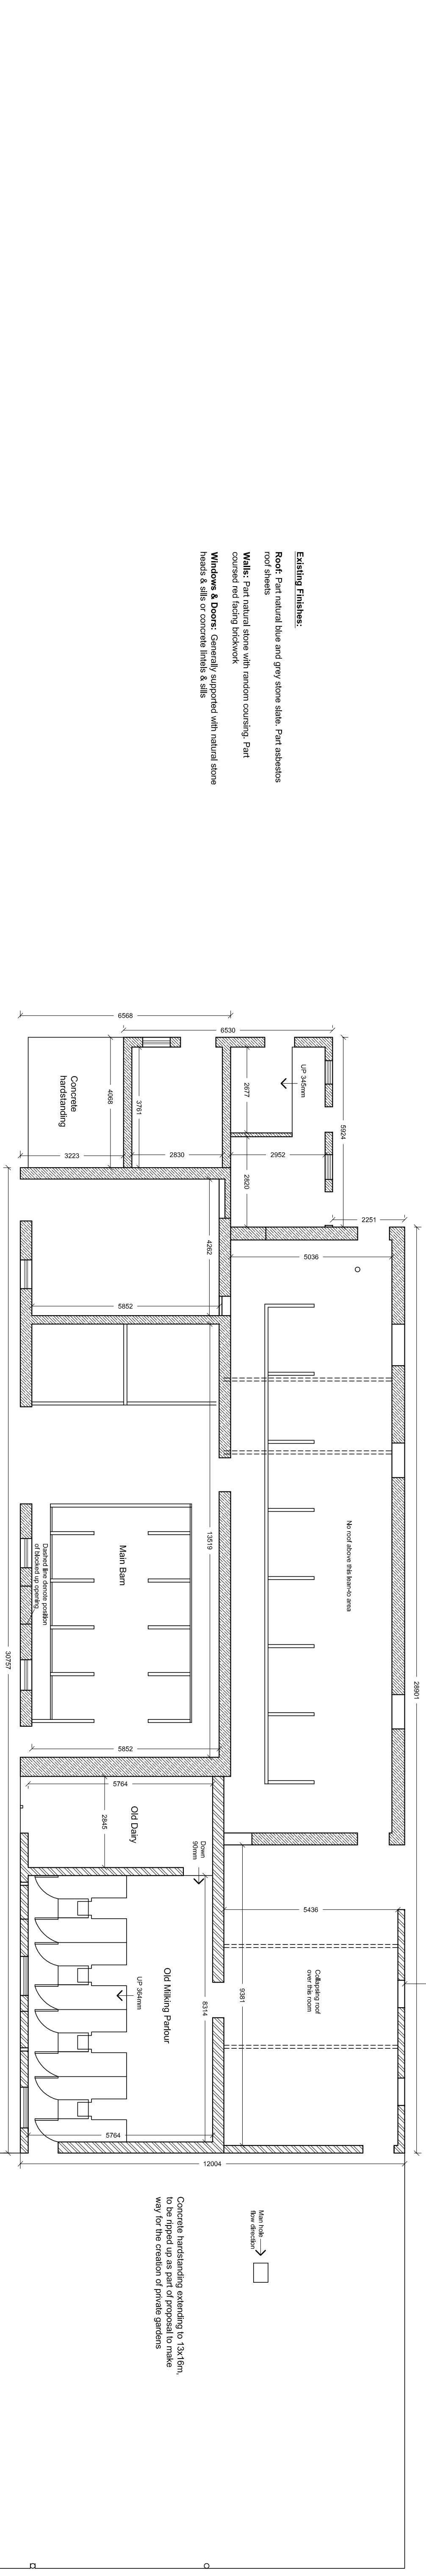
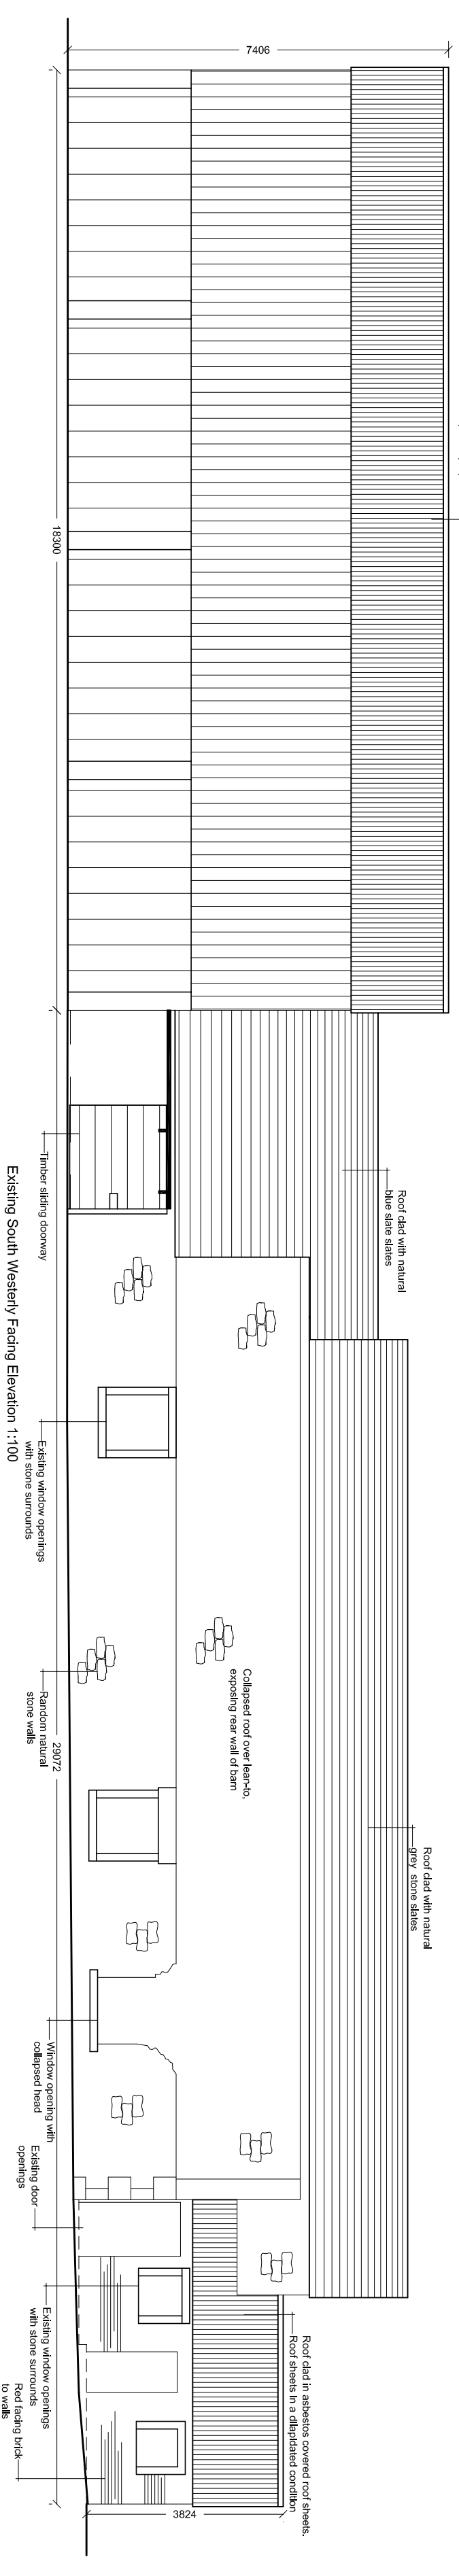


Proposed residential development at Sheep Fold Farm,
Balderstone Hall Lane, Balderstone, BB2 7LA ~

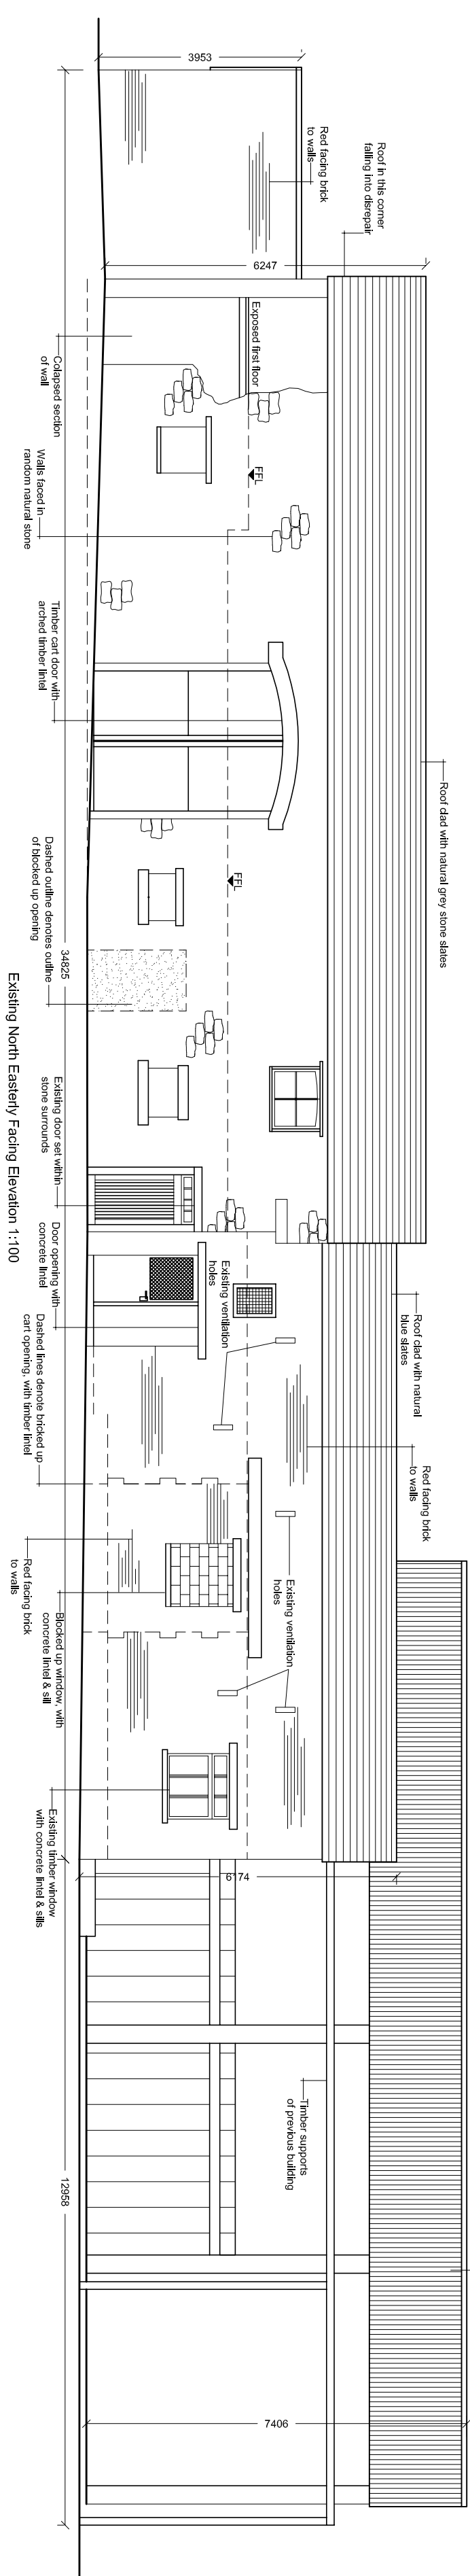

Notes:

- All work to be completed in accordance with the Building Regulations 2010.
- All work to be completed in accordance with the Building Regulations 2010.
- All work to be completed in accordance with the Building Regulations 2010.