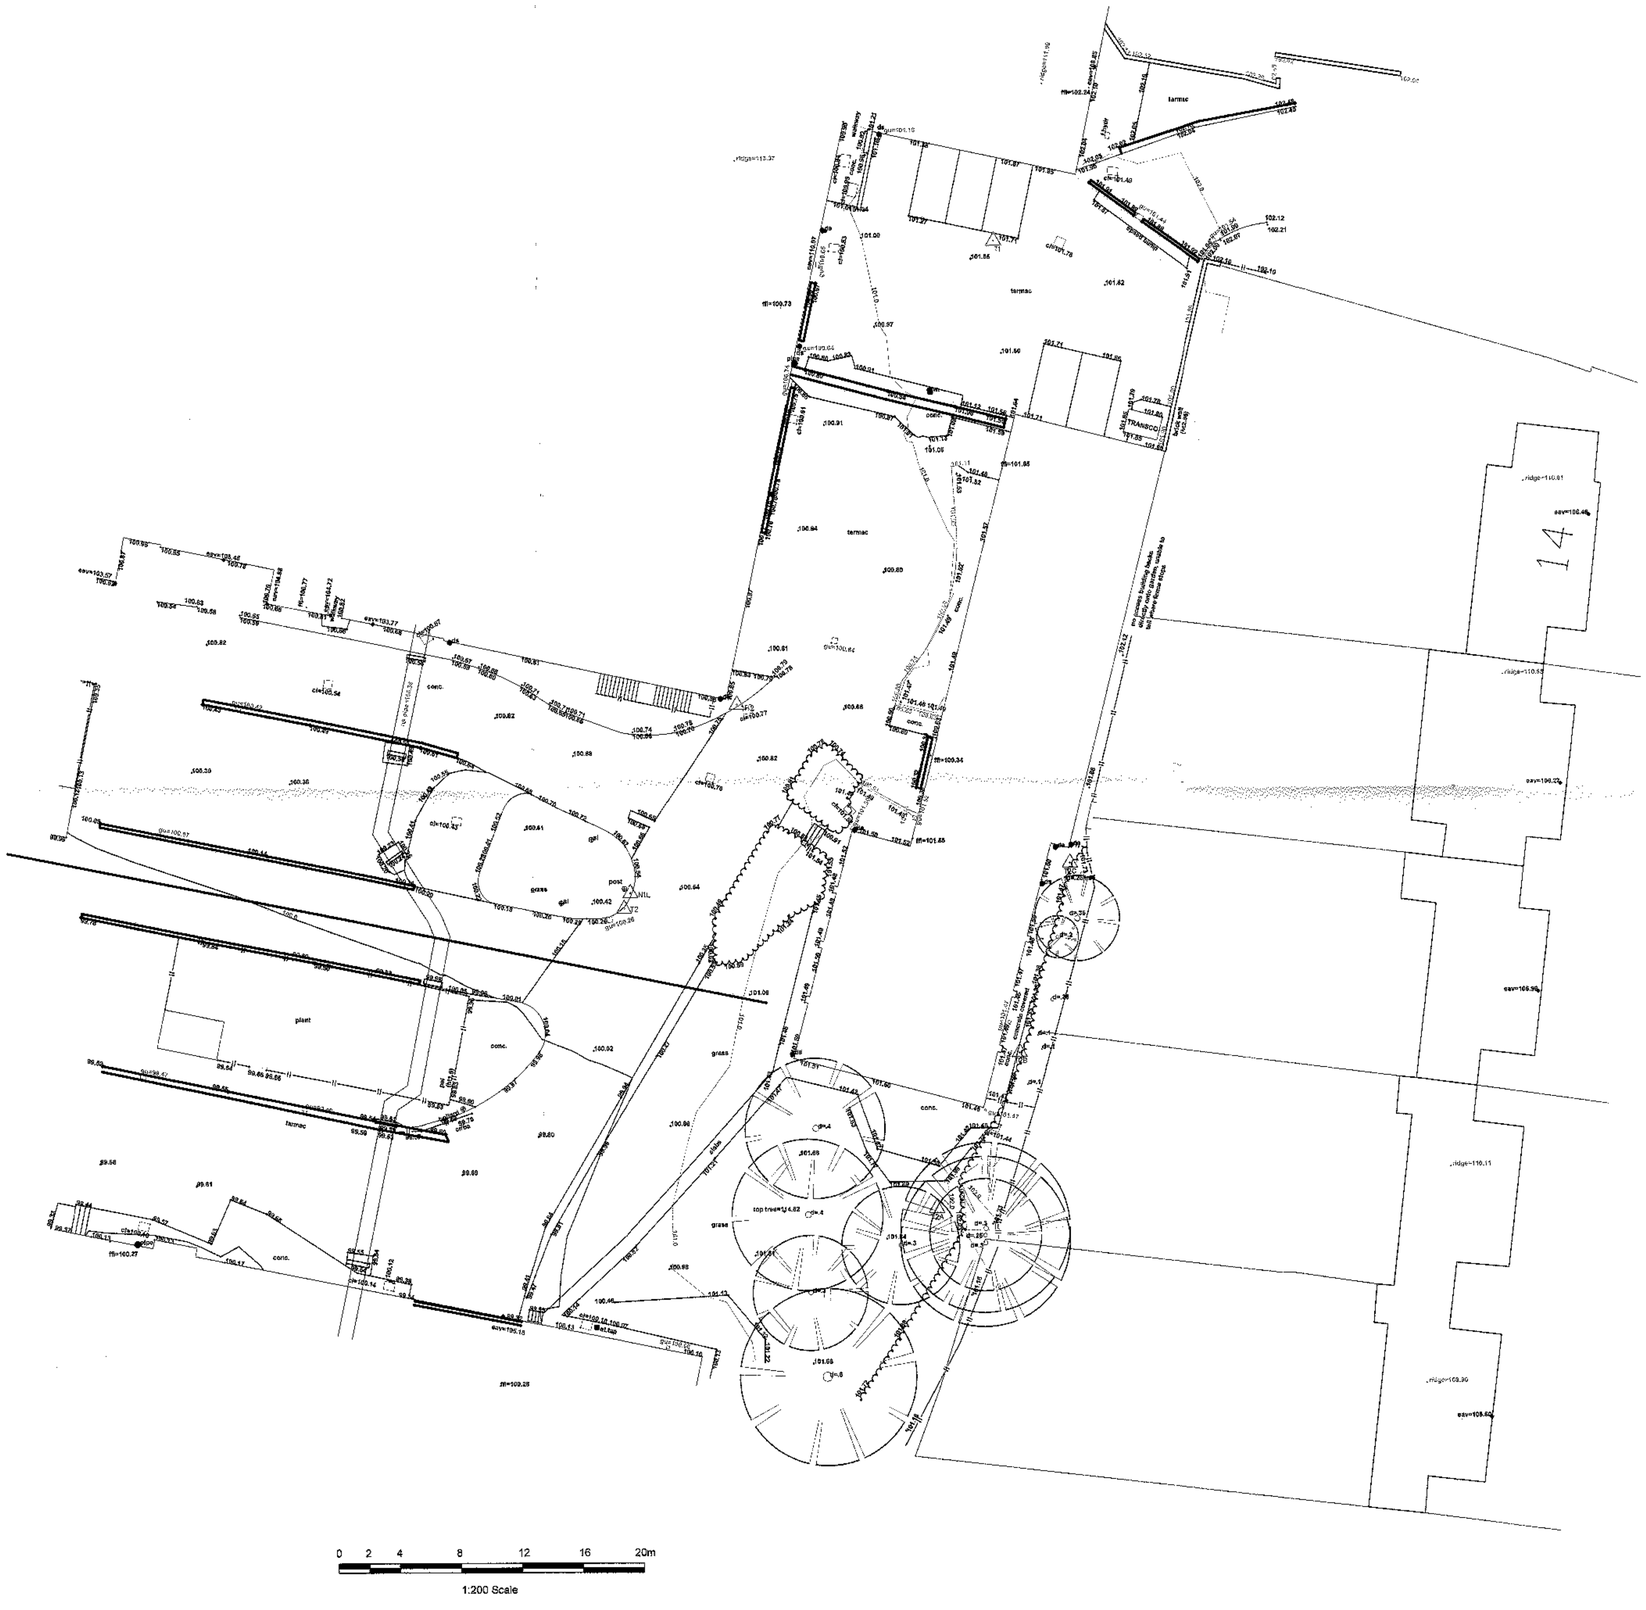
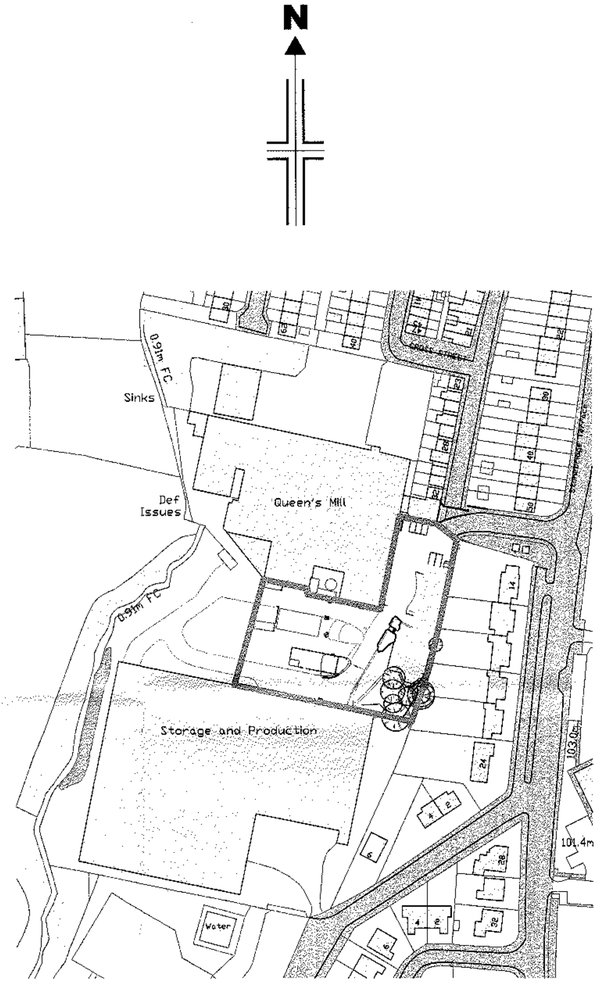



**SITE LOCATION PLAN Scale 1:1250**

320121049P

Reproduced from Superplan Data® by the permission of Ordnance Survey® on behalf of the Controller of Her Majesty's Stationery Office. © Crown Copyright 2002. All rights reserved. Licence number AL100034996.

**Jones Stroud Insulations Ltd**

**New Store and Maintenance Buildings**
**Queens Street, Longridge**

**Existing Site Layout**

Scale **1:200**

| Drawn | Checked | Approved |
|---|---|---|
| SSS | . | |

www.psadesign.co.uk
mail@psadesign.co.uk
PSA DESIGN
engineering your environment
CIVIL, STRUCTURAL, GEOTECHNICAL, TRANSPORT
PSA Design
The Old Bank House
6 Berry Lane,
Longridge
Preston, PR3 3JA
Tel. 01772 786066
Fax. 01772 786265

Drwg No. **D1592/PL01**

Date **July 2012**

Rev.

P:\Jobs\Development\D1592 - Jones Stroud new buildings\CAD\Drawings\Kraft pdf\details 2.dwg