



This architectural elevation drawing shows a row of seven houses with various material callouts and elevation markers. The houses are arranged on a slight incline, with trees on the left and right sides. The materials specified are:

- A** Natural Slate
- B** Slate Gray Slat
- C** Stone Stonework
- D** Grey Windows / Doors (white)

The houses are labeled with their respective elevation markers (FFL) and material callouts:

- House 1: FFL - 126,500
- House 2: FFL - 130,000
- House 3: FFL - 131,500
- House 4: FFL - 132,250
- House 5: FFL - 133,250
- House 6: FFL - 134,000
- House 7: FFL - 135,500

Section B

Section C

FFL - 136,000

143,097

FFL - 133,250

141,346

FFL - 130,300

138,096

Legend:

- A Natural Slate
- B Slate Gray Siles
- C Recessed Shownwork
- D w-pvc windows / doors / eelits


Section C

320121101P


Rev B - FFL levels added/SP		25/11/12
revision:		date:
client:	project:	drawing:
	The Whins Whins Lane	Site Sections Sheet 1
project no:	drawing no:	revision: drawn: checked: date: scale @ A1
6338	P08	B RL PC 25.10.12 1:200

street design partnership
architecture urban design interiors




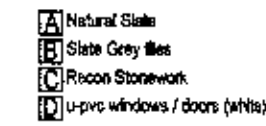

130.00

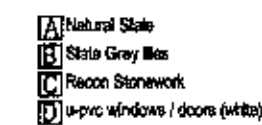

130.00

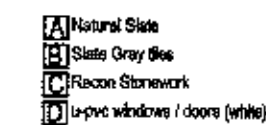

120.00

Box 9. CE inputs and outputs

revision:

11/12
te;

project no:	drawing no:	revision:	drawn:	checked:	date:	scale @ A1
6338	P09	B	RL	PC	25.10.12	1:200