

S.J. Bialecki Limited
Building Surveyors


Drawing no 5008

Scale 1:500


Proposed Elevations

Proposed
Partial Conversion
Of Stable Block
Into a Dwelling
At
Groomes Farm
Gishorn

320121102P

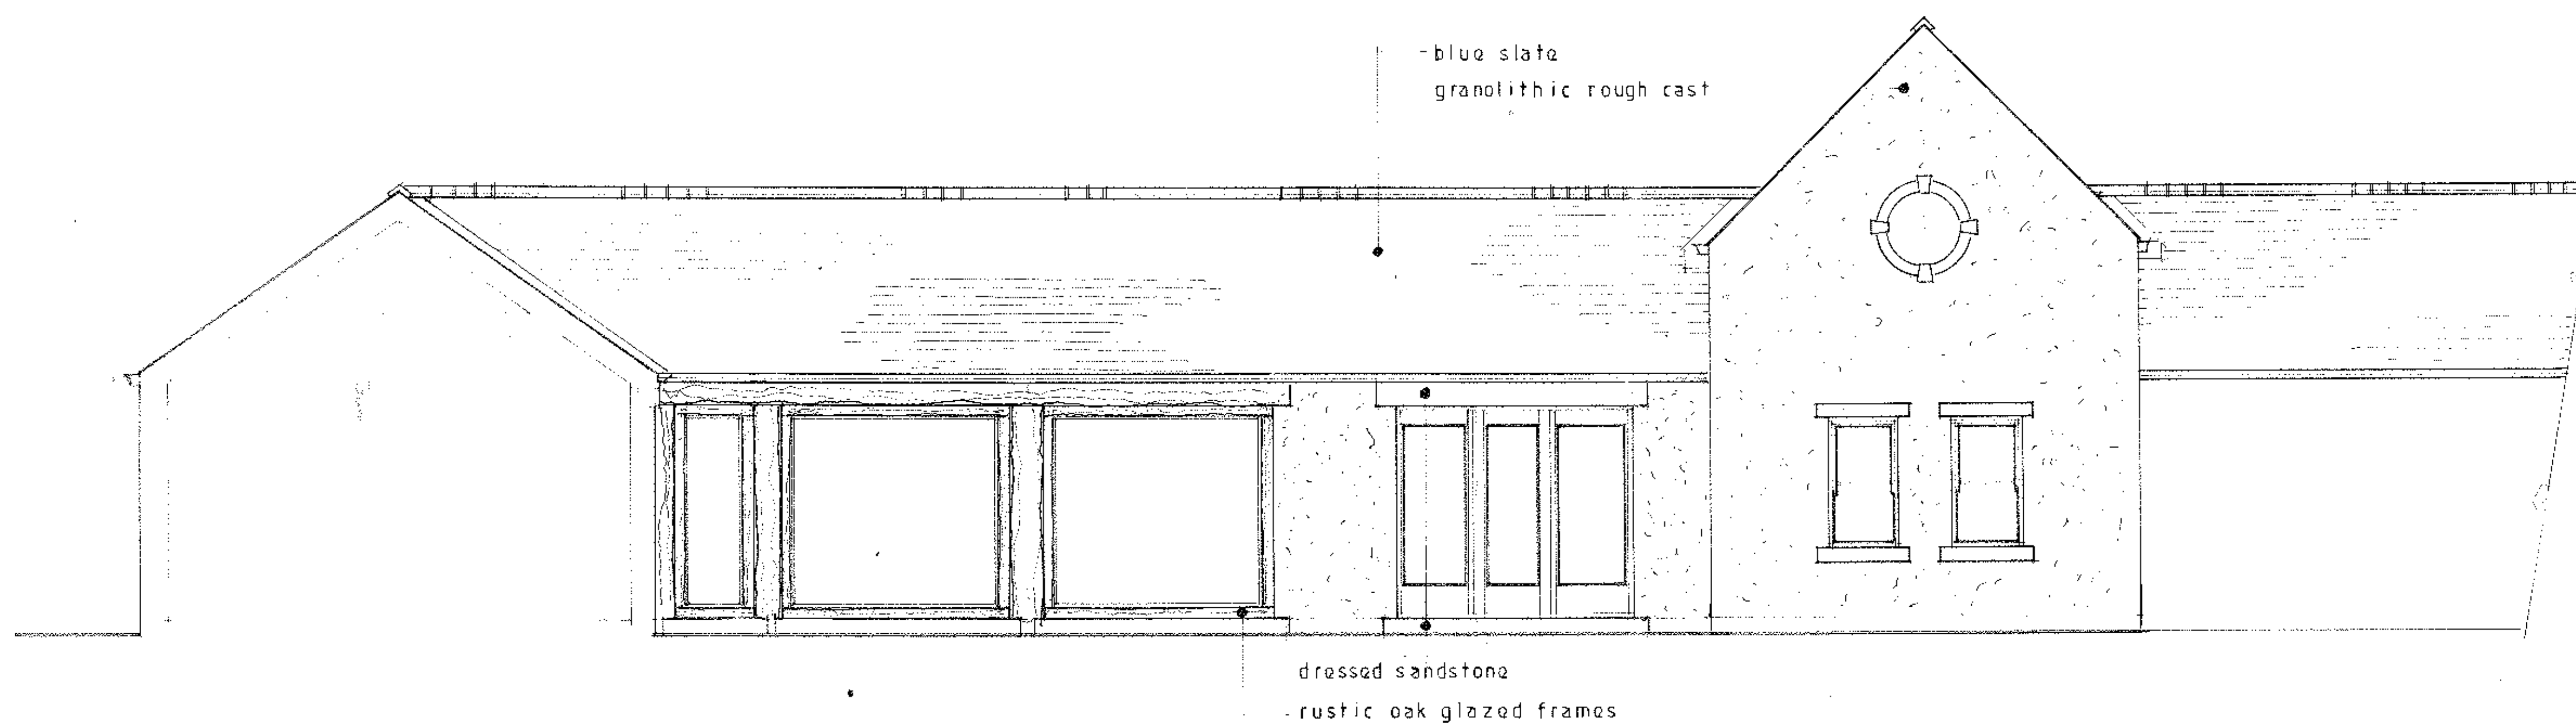

s o u t h

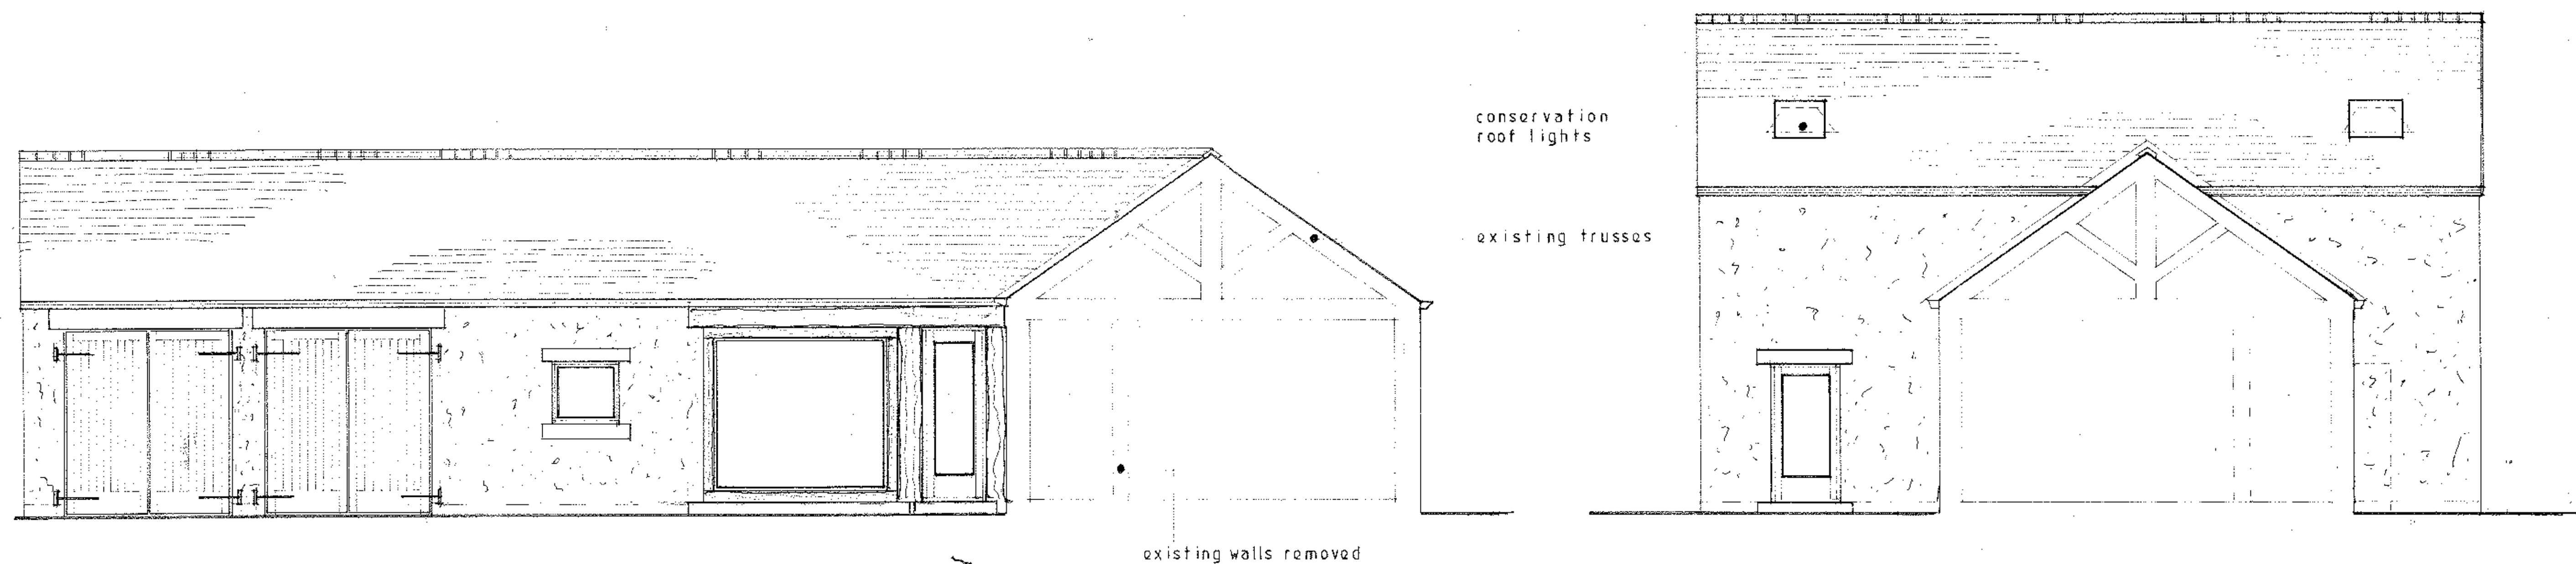

e a s t

w e s t