


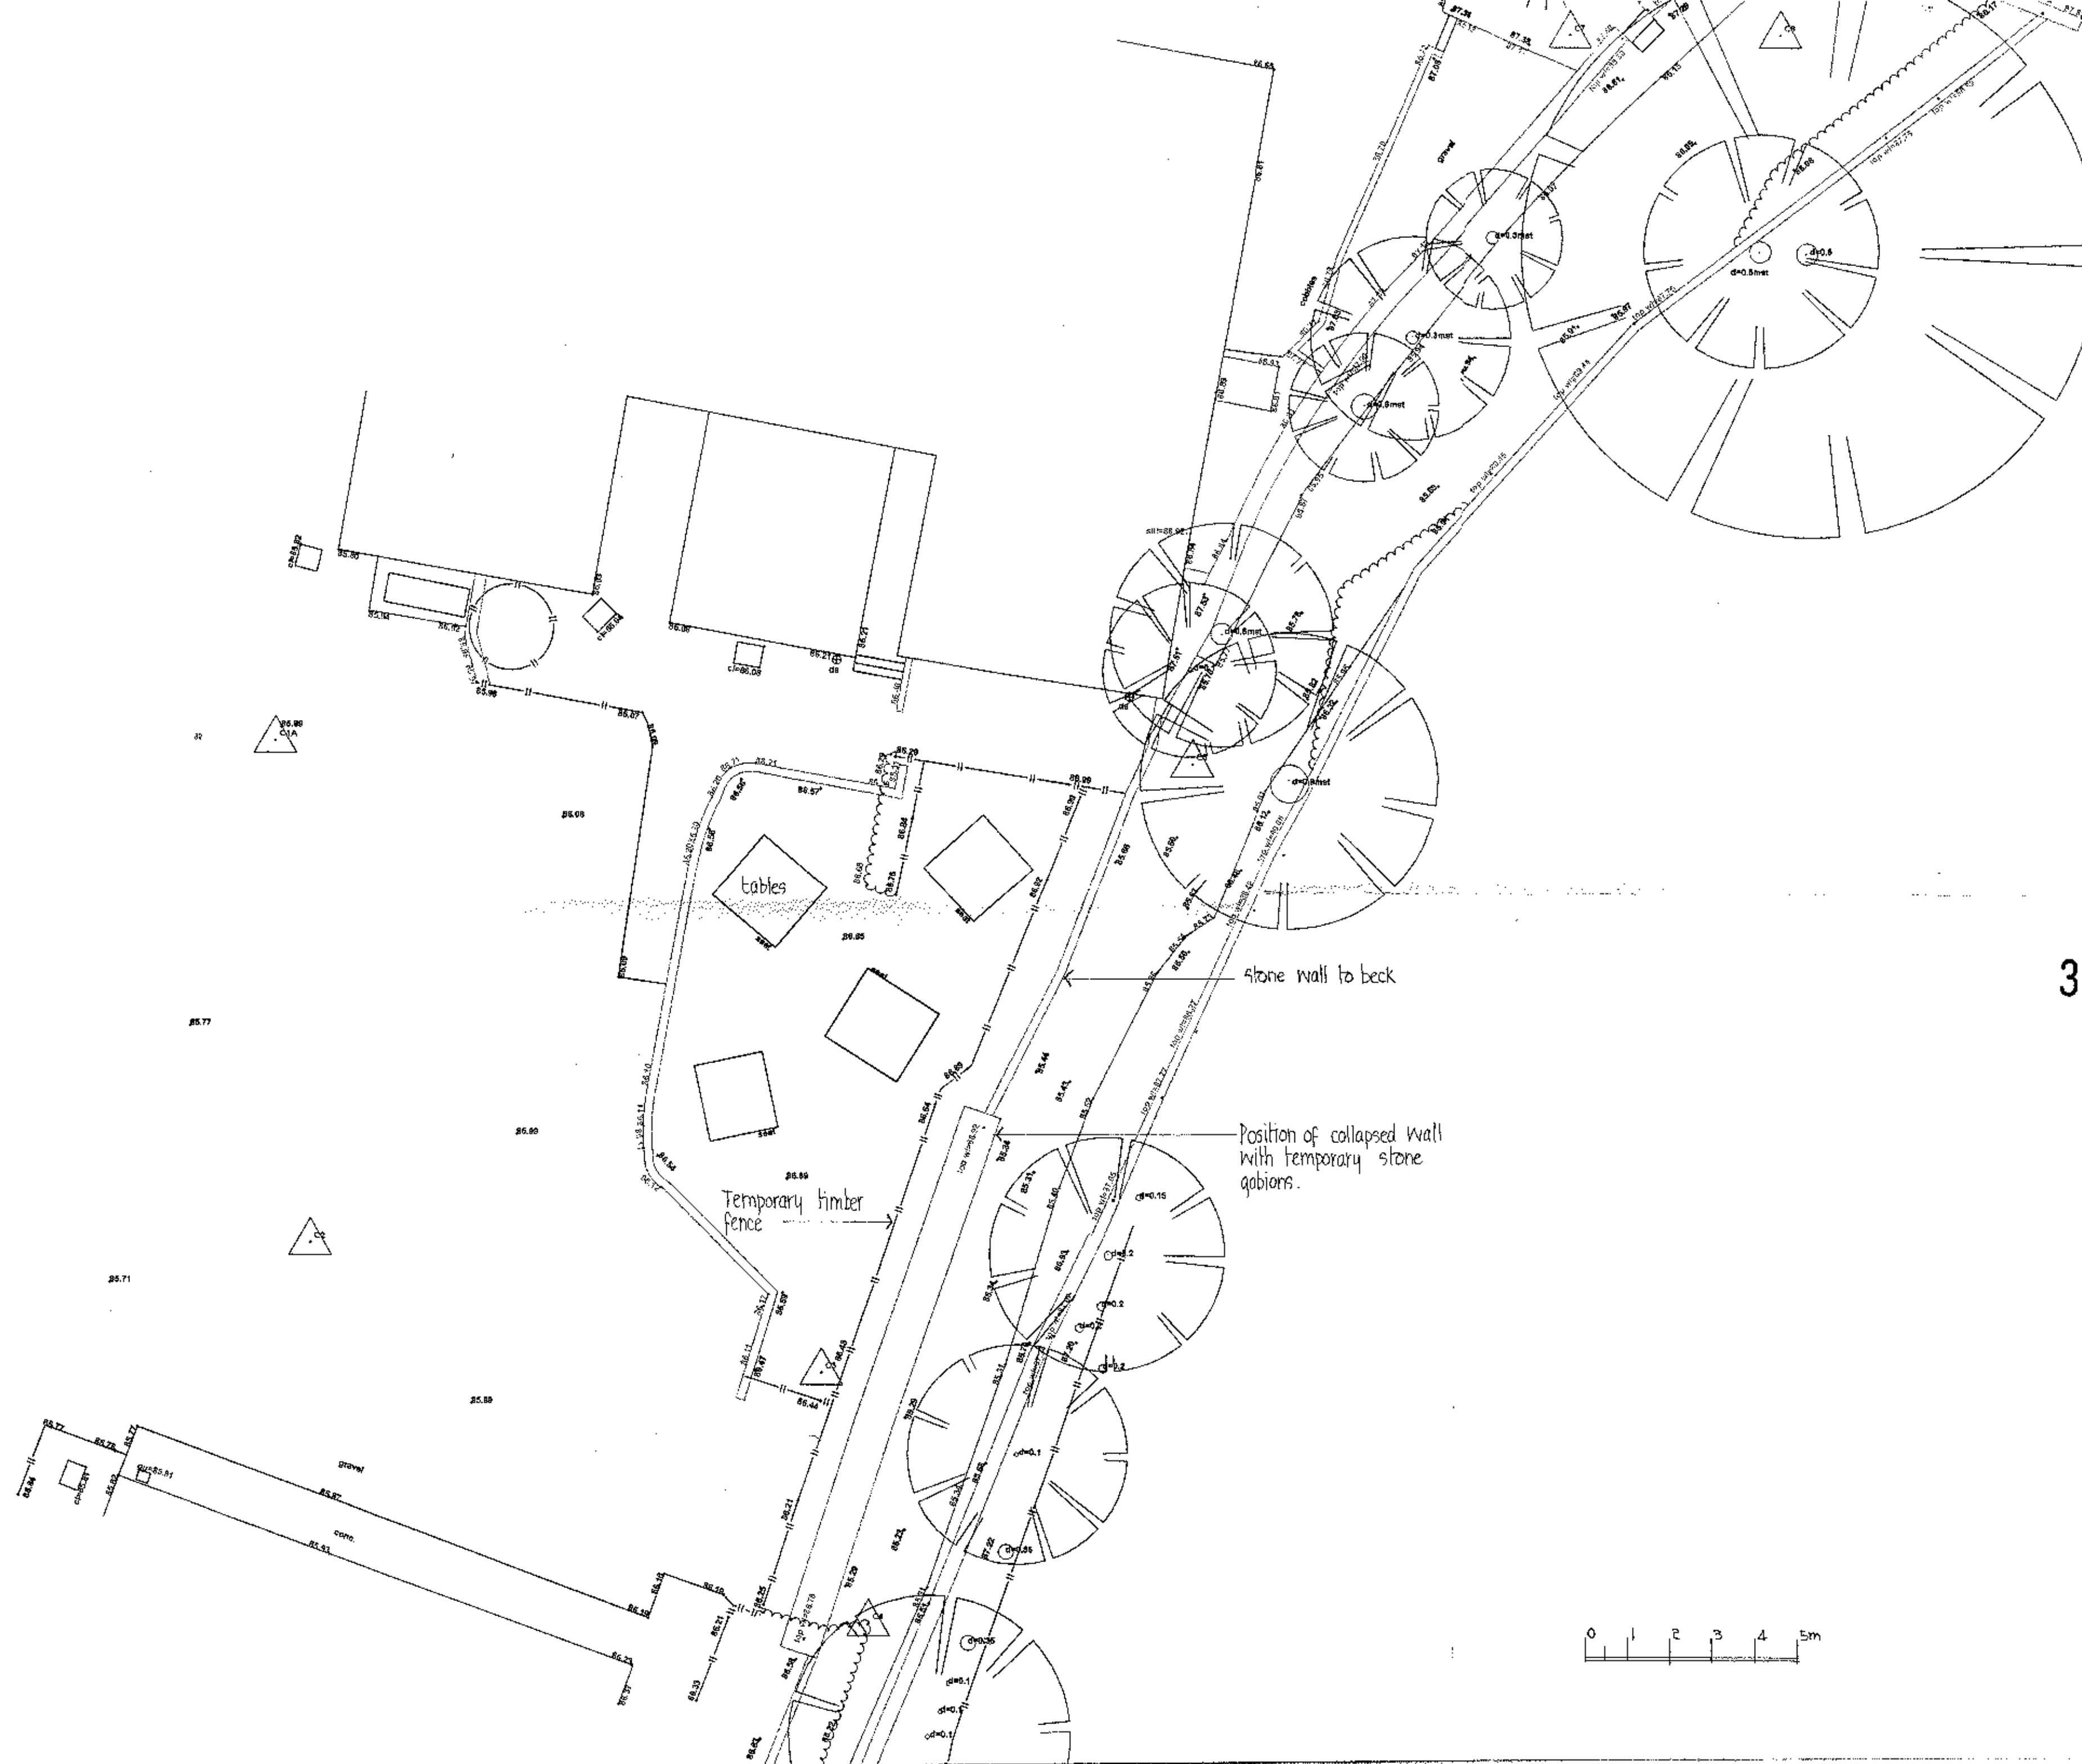

320120670P

REVISION	DATE	DR	CH
----------	------	----	----

Abbott
&
Lomax

Unit 136 Glenfield
Park Business Centre
Phillips Road
Blackburn
Lancashire BB1 5PF
Tel 01254 278495

PROJECT
PROPOSED RE-CONSTRUCTION OF
STONE BOUNDARY WALL AT
THE COACH & HORSES
BOLTON-BY-BOWLAND

DRAWING TITLE

SURVEY DRAWING

THIS DRAWING IS COPYRIGHT
THIS DRAWING IS NOT TO BE SCALED
ALL DIMENSIONS TO BE CHECKED ON SITE
BEFORE COMMENCEMENT OF WORK
ADP TO BE NOTIFIED OF ANY ERRORS

DRAWN	K J NOLAN	DATE	JULY 2012
-------	-----------	------	-----------

CHECKED	SCALE	1:100
---------	-------	-------

DRAWING NO

B/1796/4