




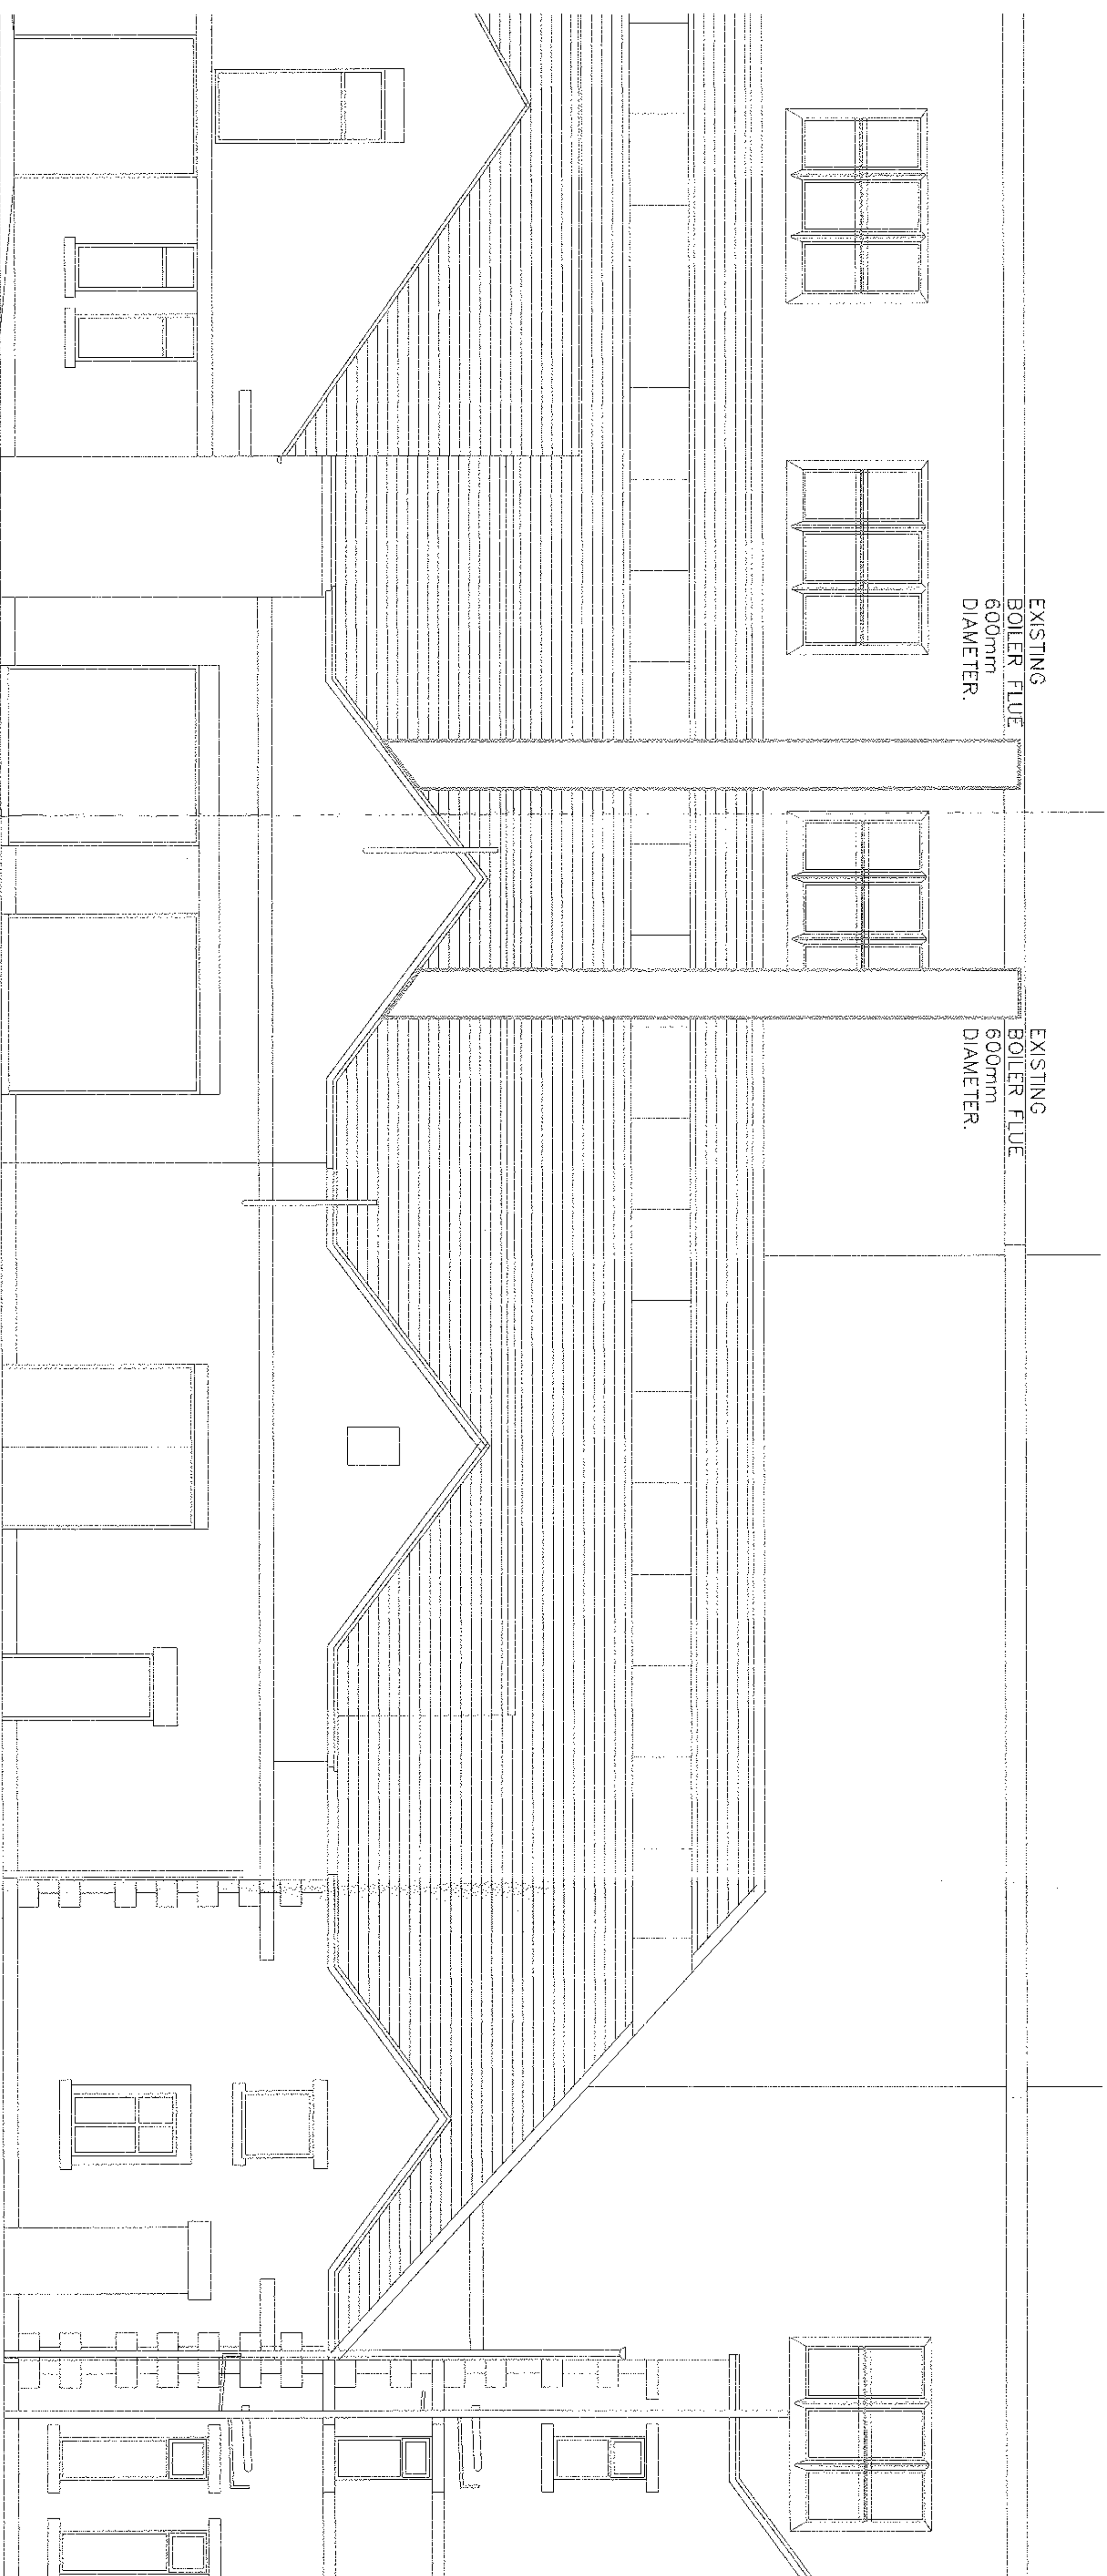


ELEVATION SCALED AT 1:50@A1

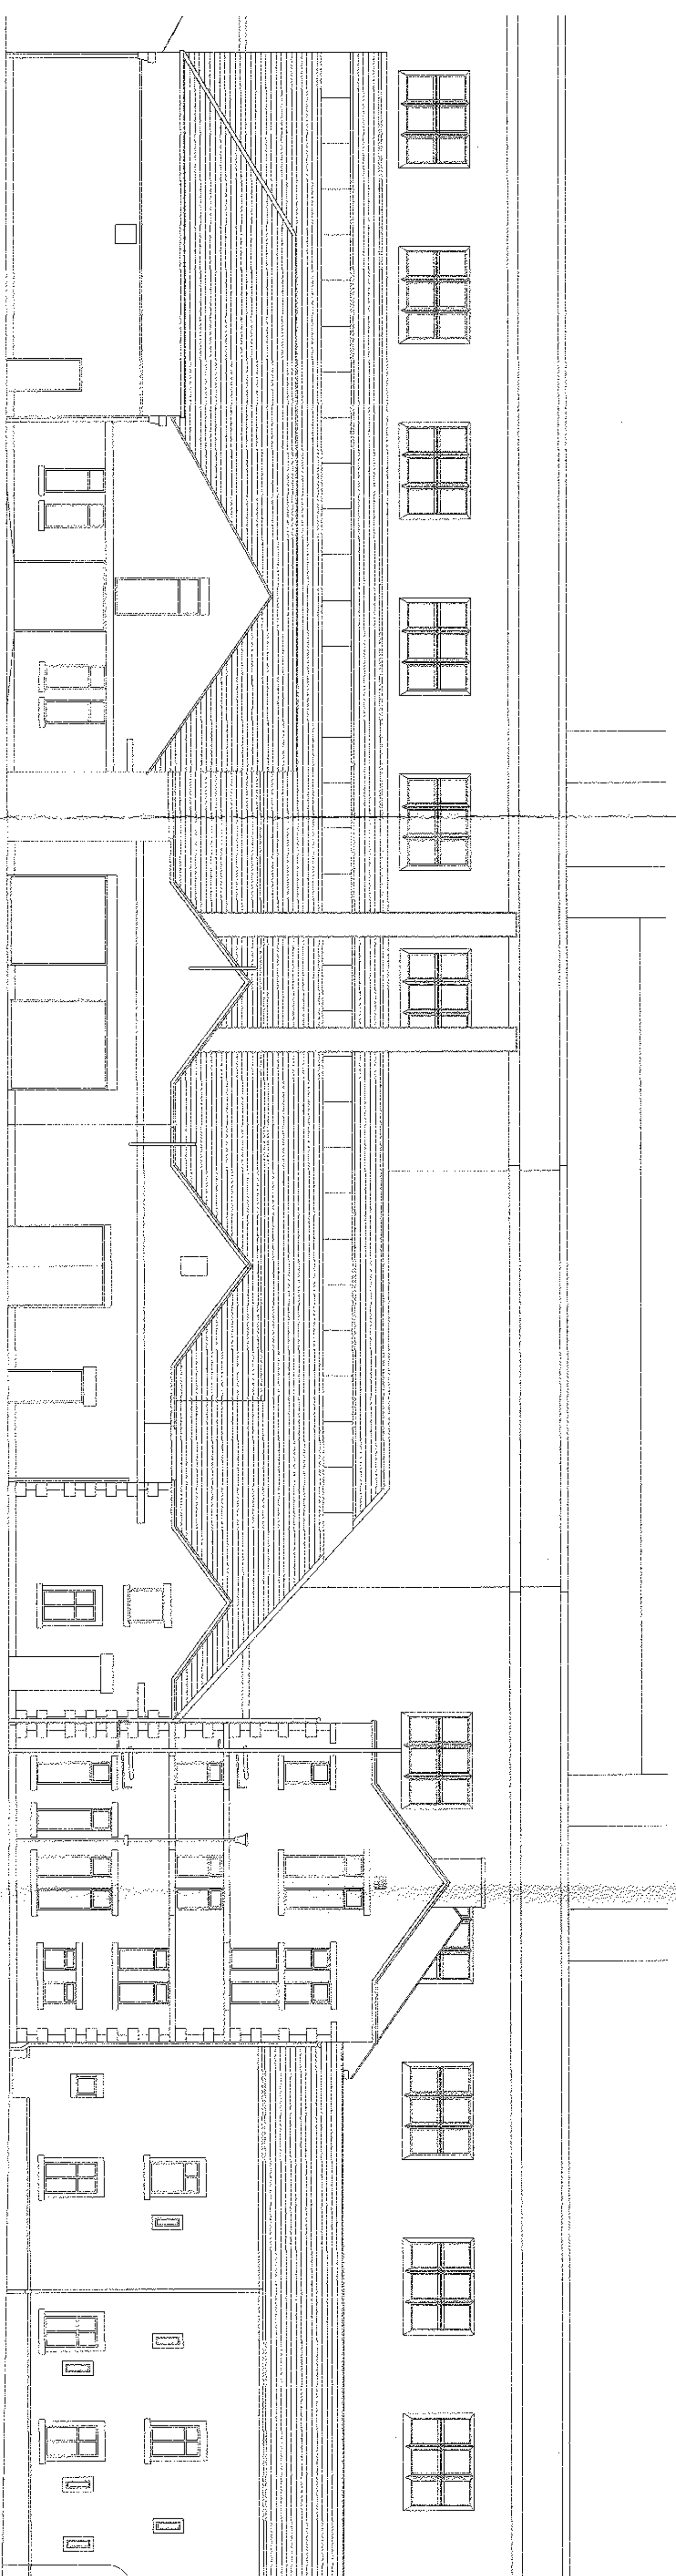

WIDE ELEVATION SCALED AT 1:1000A1

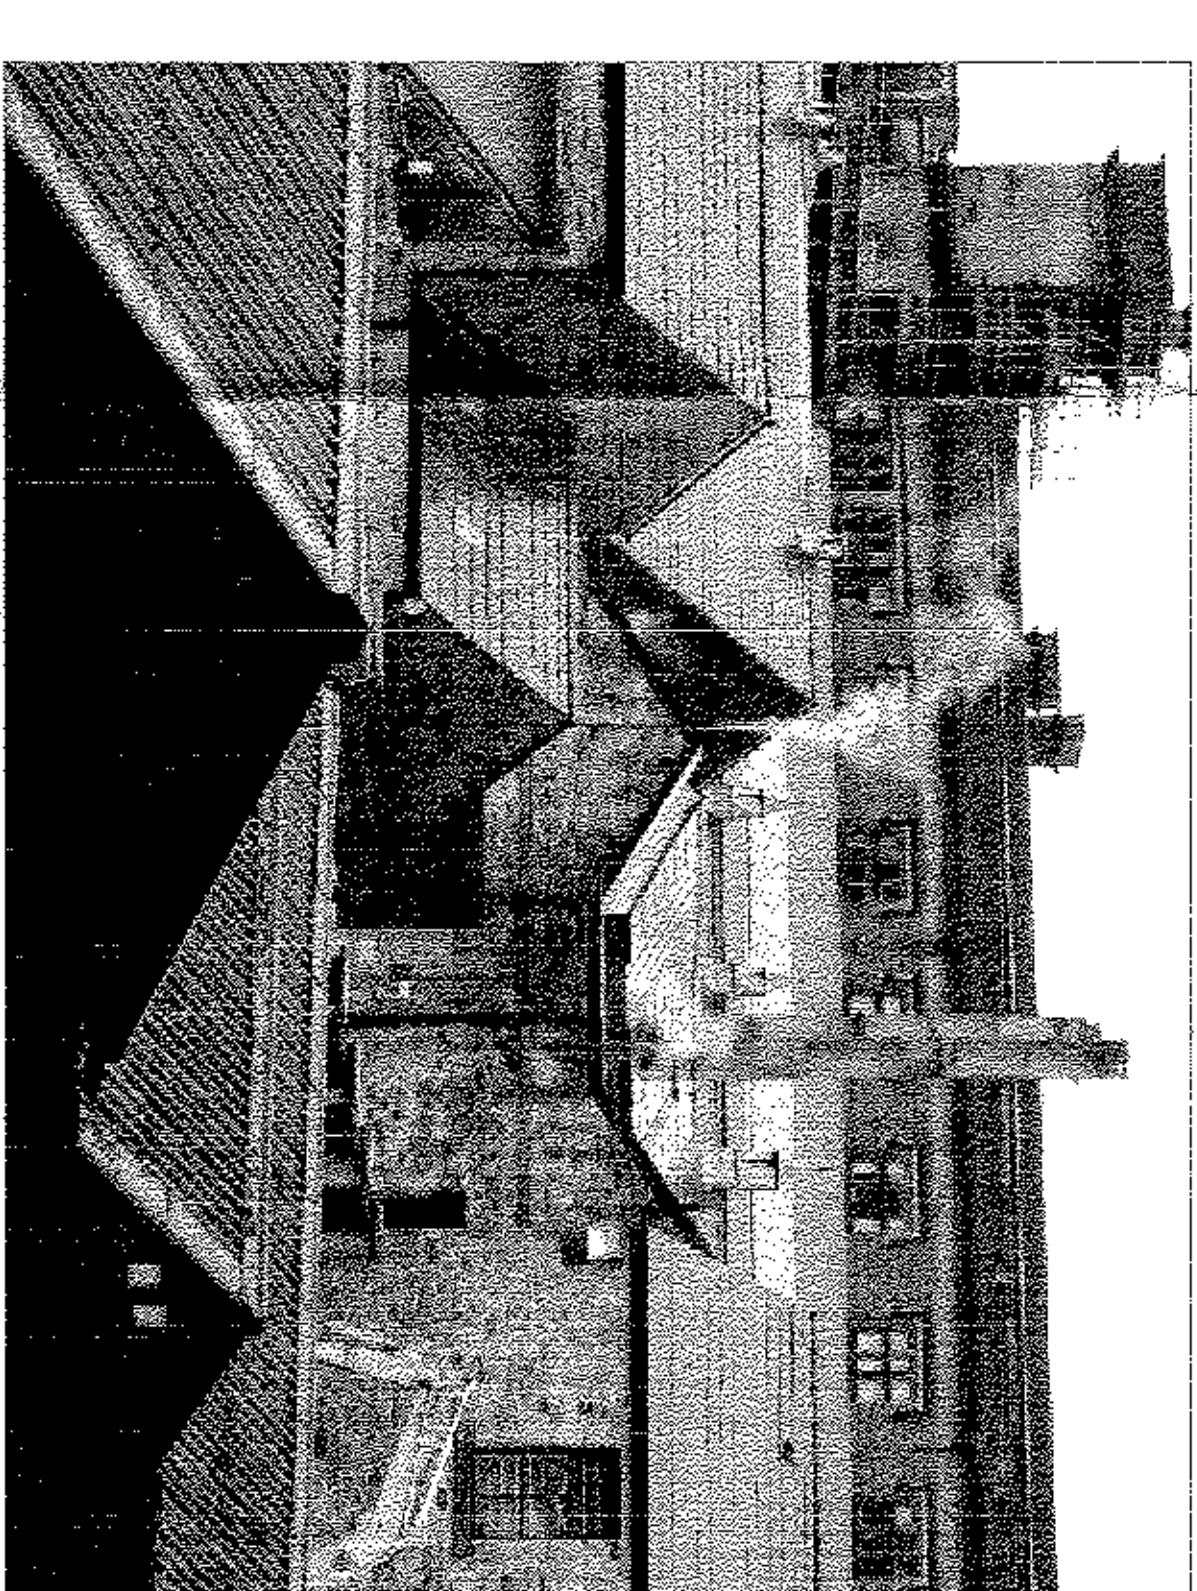

PHOTOGRAPH SHOWING BOILER HOUSE
ROOF LINE AND EXISTING BOILER FLUES.

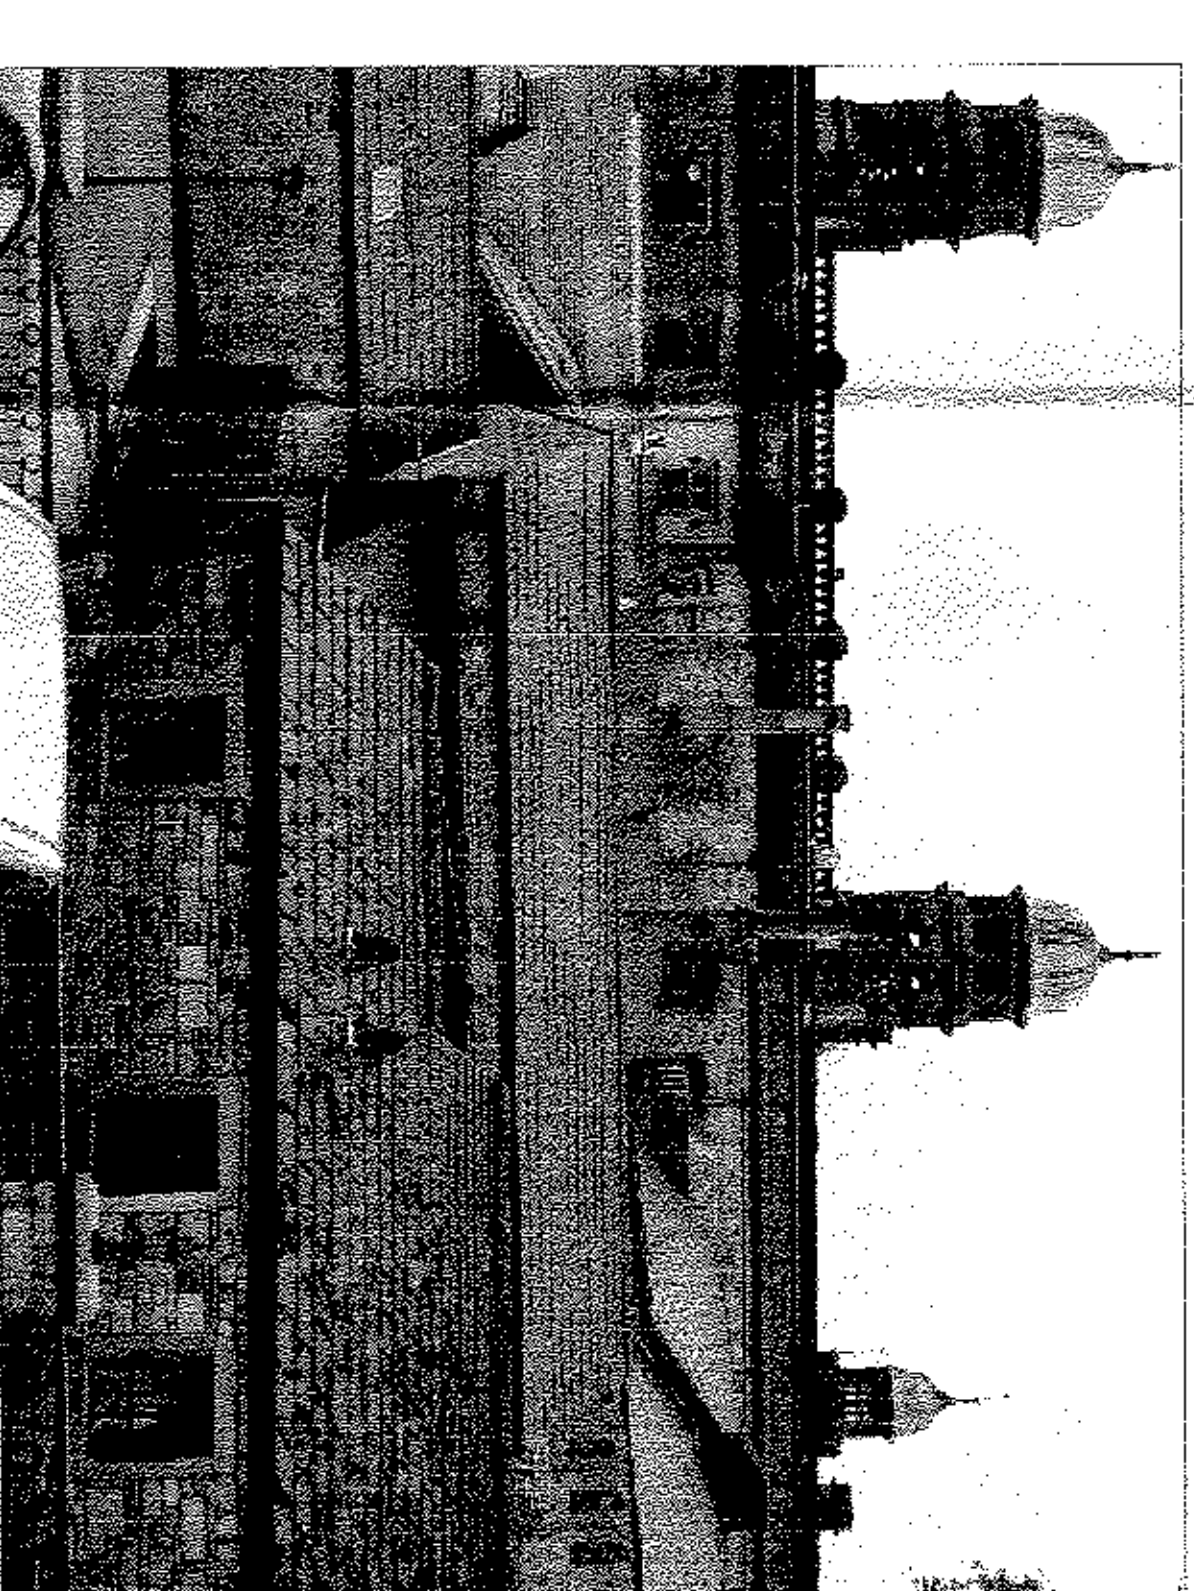

PHOTOGRAPH SHOWING BOILER FLUES.

320130006P

Rev.	Date	Assignment
Dim.	SMS	
Client	JCB	
Project Title	Date	SEP112
		Scale
		1:5000/0

STONHURST COLLEGE - CENTRAL
 BOILER PLANT REPLACEMENT PROPOSAL
 Drawing Title
 BOILER FLUE ELEVATIONS.
 EXISTING

J.R.B.

ENVIRONMENTAL DESIGN LTD.
M&E BUILDING SERVICES CONSULTING ENGINEERS

When first you're faced with a problem, try J.B.
In: (01707) 531001 Fax: (01707) 530448
Email: enquiries@jrb.co.uk

Dr. G. Mc.
010.036.M6

Re.