



NOTE:
ALL FLUES TERMINATE WITH CONE TO
ENSURE HIGH EFFLUX VELOCITY OF
FLUE GASES TO PREVENT
STAGNATION OF DISCHARGE ABOVE
ROOF LEVEL.

PROPOSED BIOMASS BOILER FLUE 250mm DIAMETER.	PROPOSED COMBINED OIL, BOILER AND STEAM GENERATOR FLUE 600mm DIAMETER.	PROPOSED CHP BOILER FLUE 300mm DIAMETER.
--	---	--

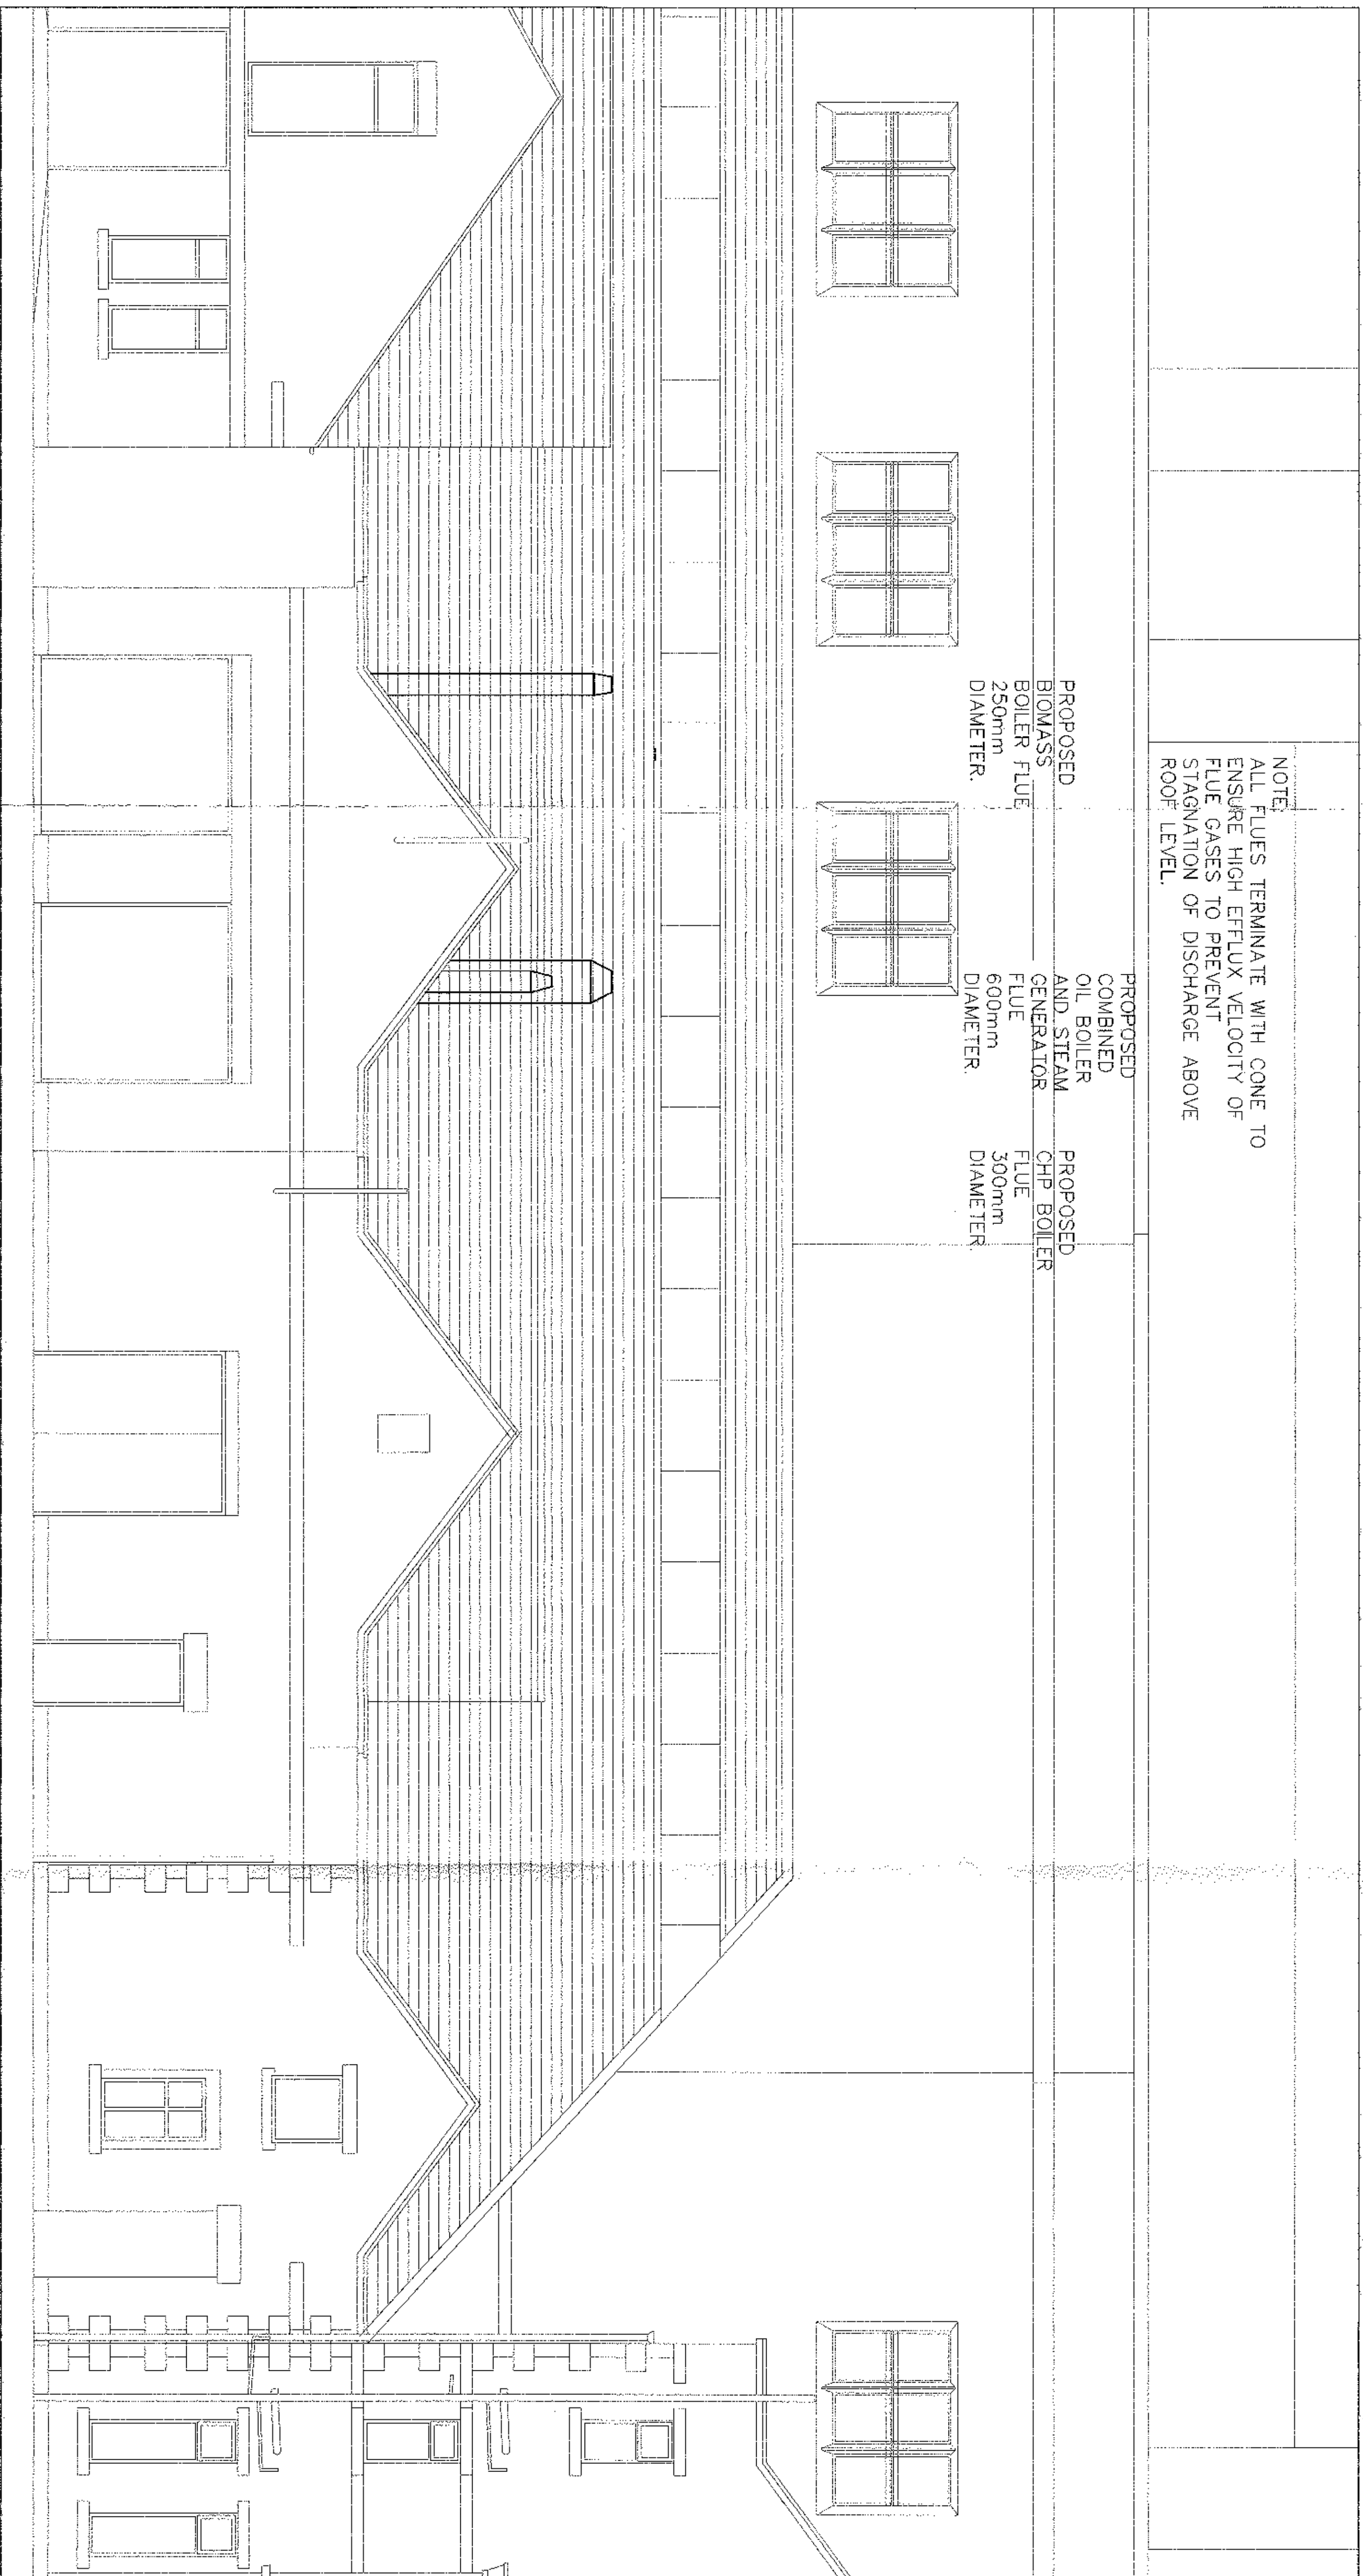

ELEVATION SCALED AT 1:50@A1

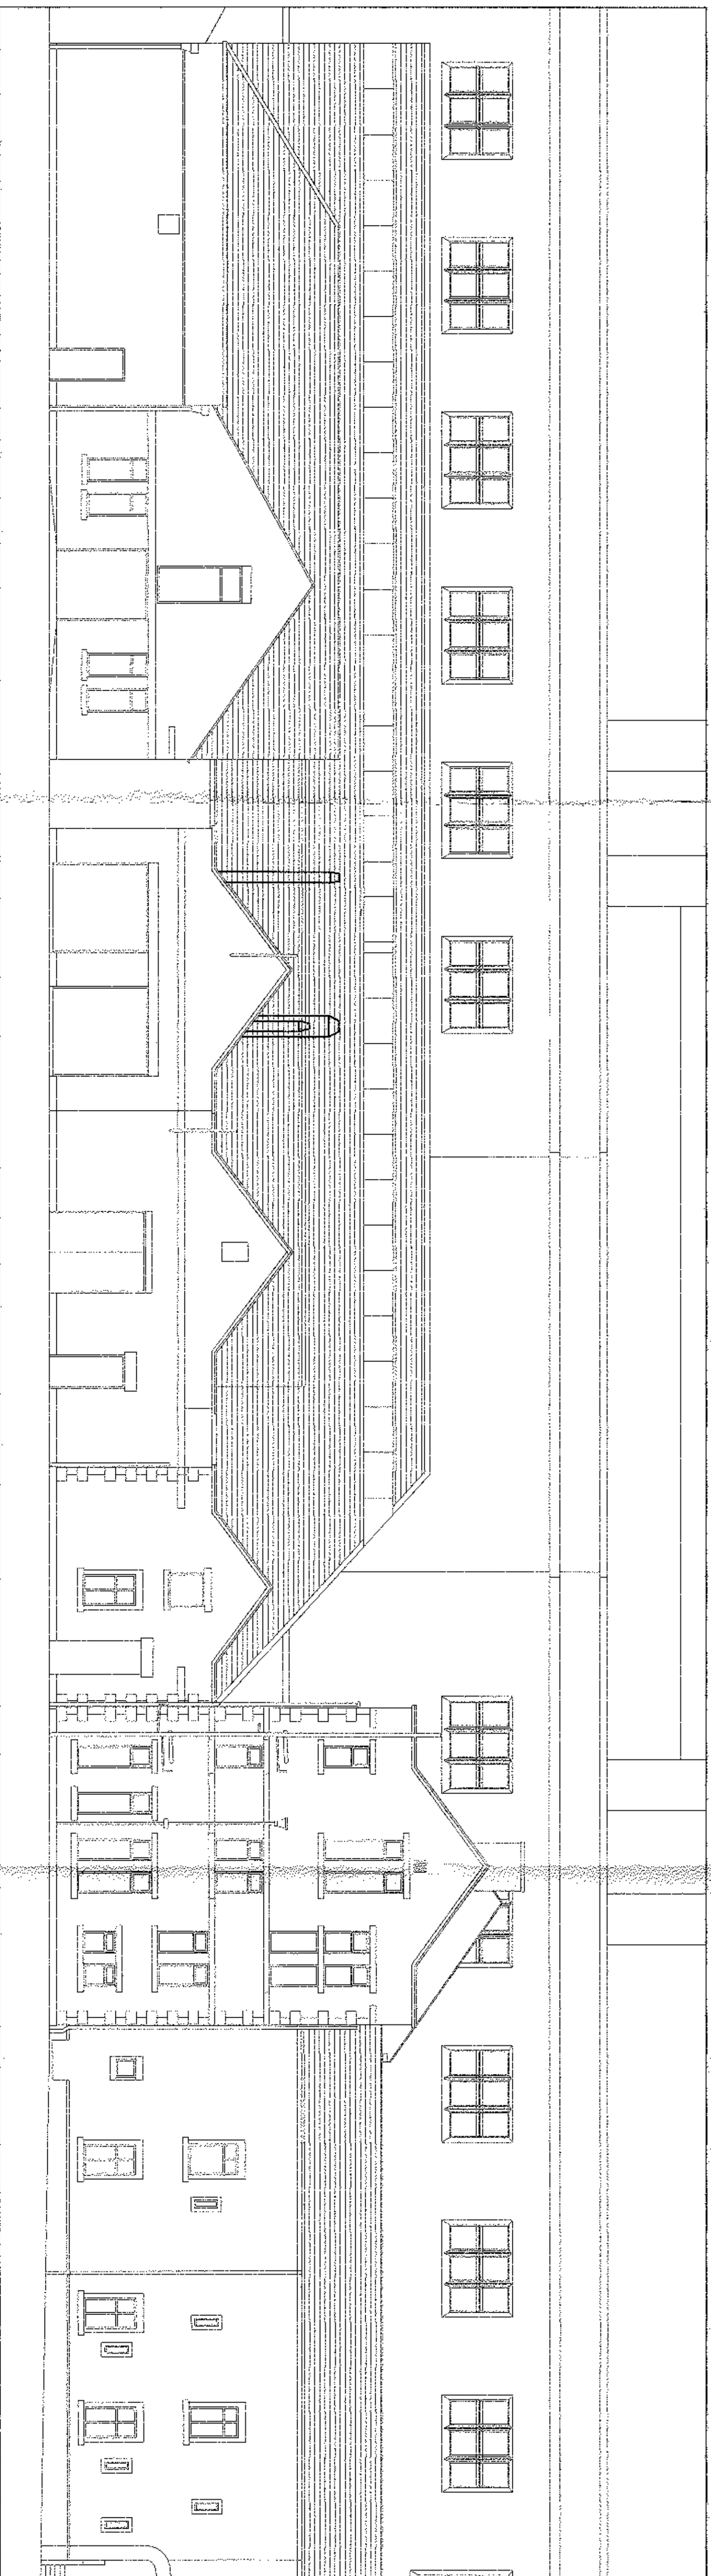

WIDE ELEVATION SCALED AT 1:100@A1

320130006P