


revisions:

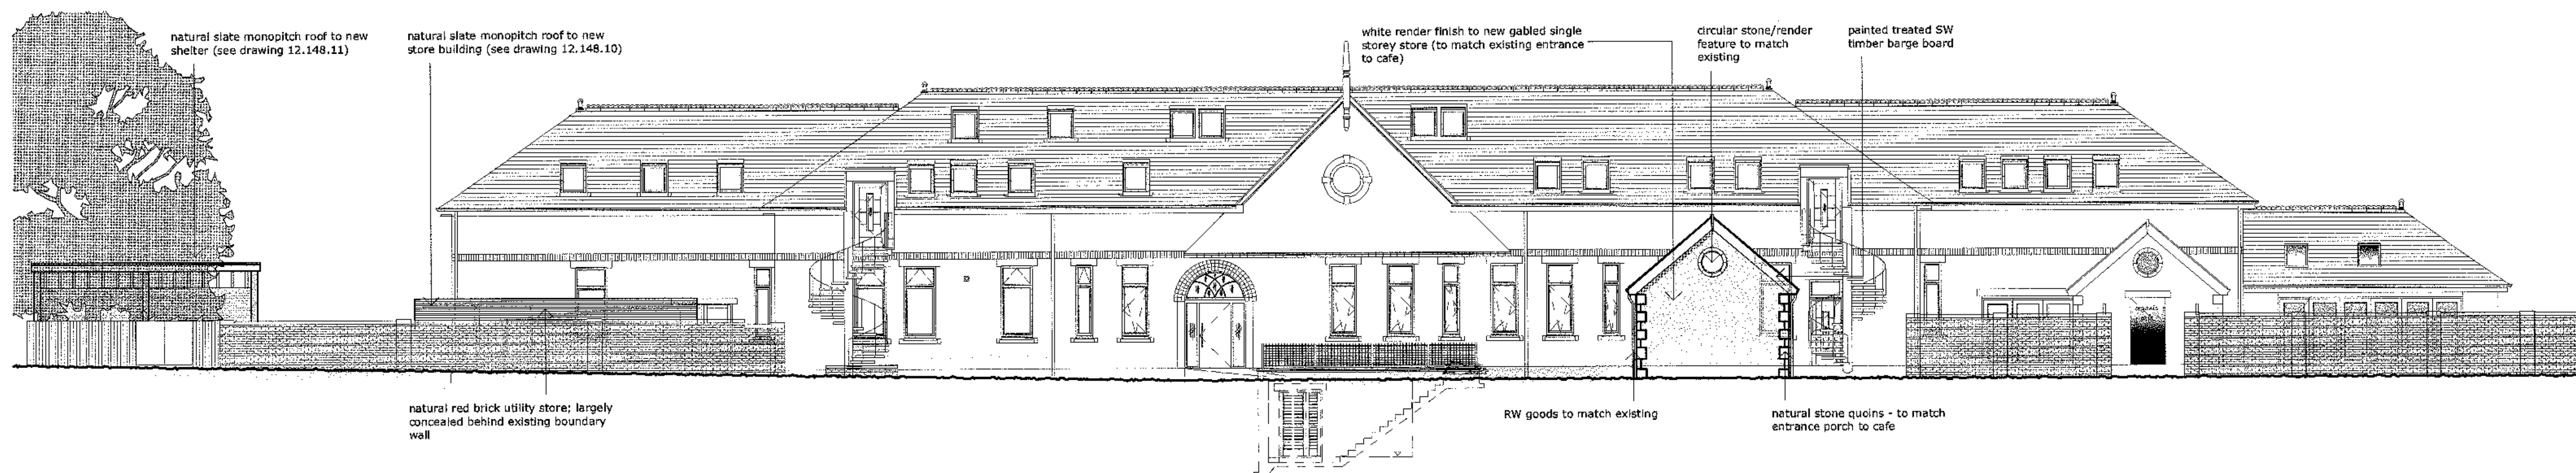

proposed NW elevation (front) 1 : 100



proposed SE elevation (back) 1 : 100




proposed SW elevation 1 : 100



proposed NE elevation 1 : 100

320130009P

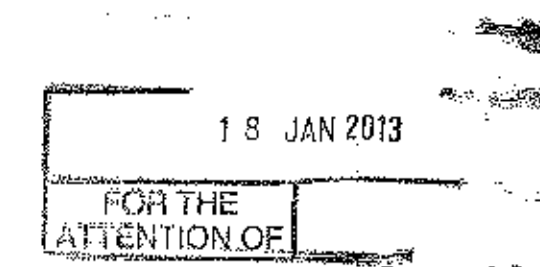

campbell driverpartnership
architects designers surveyors

client: tony clarkson

project: the sanctuary of healing
langho

sheet: Proposed Elevations

dwg no: 12.148	09
----------------	----

scale: 1:100 @ A1

date: _____

drawn: _____

email: design@cdpartnership.co.uk

capricorn park
blackwater road
blackburn bb1 5qr
t: 01254 297700
f: 01254 297701

copyright in this drawing is vested in campbell driver partnership limited