


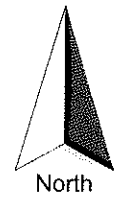

Notes

All Dimensions to be checked on site. Walls shown on plans are not to be assumed to be solid & should be checked for thickness, construction, load bearing capacity & stability.




ABBREVIATIONS

320130081P

ABANDONED PLANS RECEIVED

21/02/13

Rev.	Description	Issued
------	-------------	--------

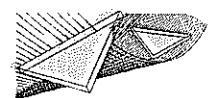

TpiCAD
Solutions Ltd.
BUILDING & LAND SURVEYORS

2 Berkshire Close | Wilpshire | Blackburn | Lancashire | BB1 9NG
tel 01254 614055 fax 01254 209754 e-mail sales@tricadsolutions.co.uk

Site Address

Mr & Mrs Parkes
Marwin, Clitheroe Road
Barrow BB7 9AQ

Project Description

Proposed New Dwelling

Drawing Title
**Proposed
Site Plan**

Scale	Date	Drawn By
1:200@A3	28/11/2012	MD

Drawing Number

TRI-0934 03

The contents of this drawing and entities used are copyright TriCAD Solutions Ltd 2010 ©