
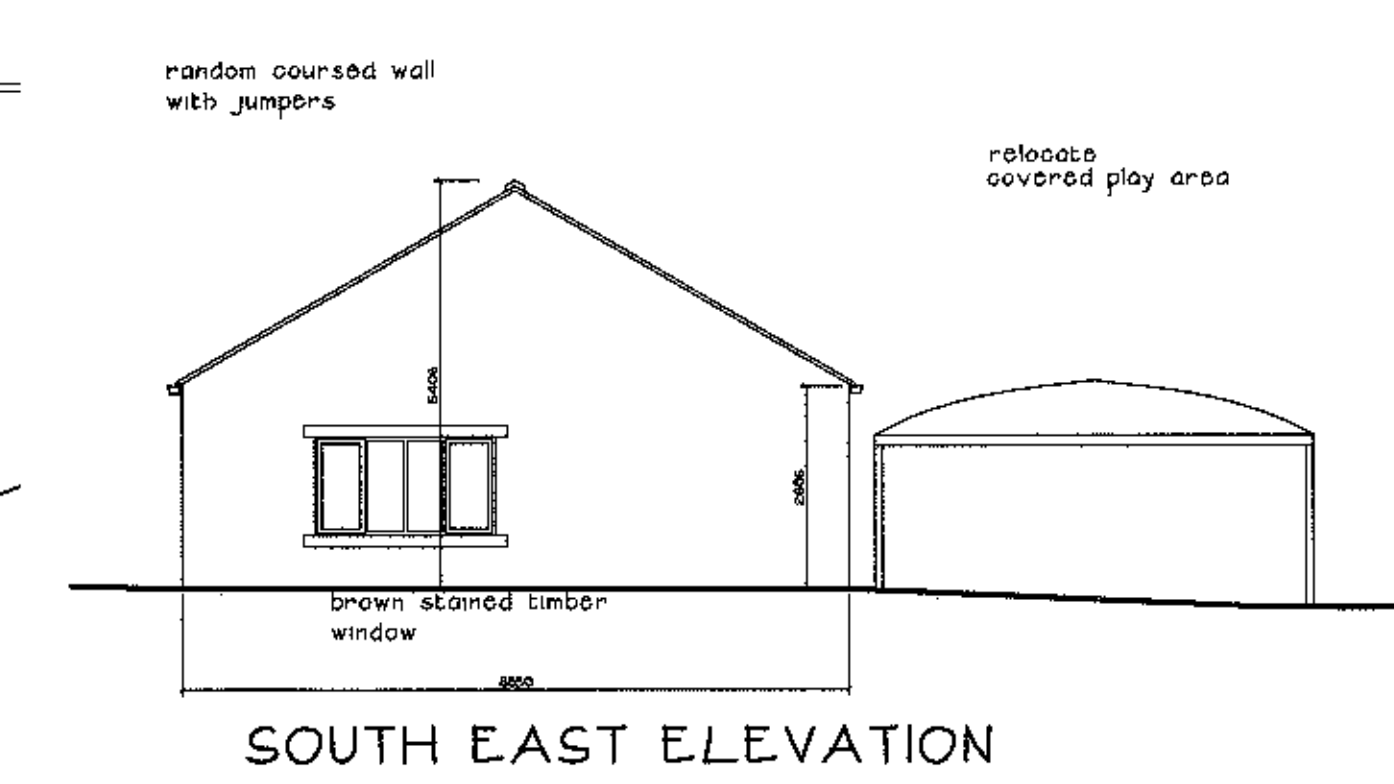
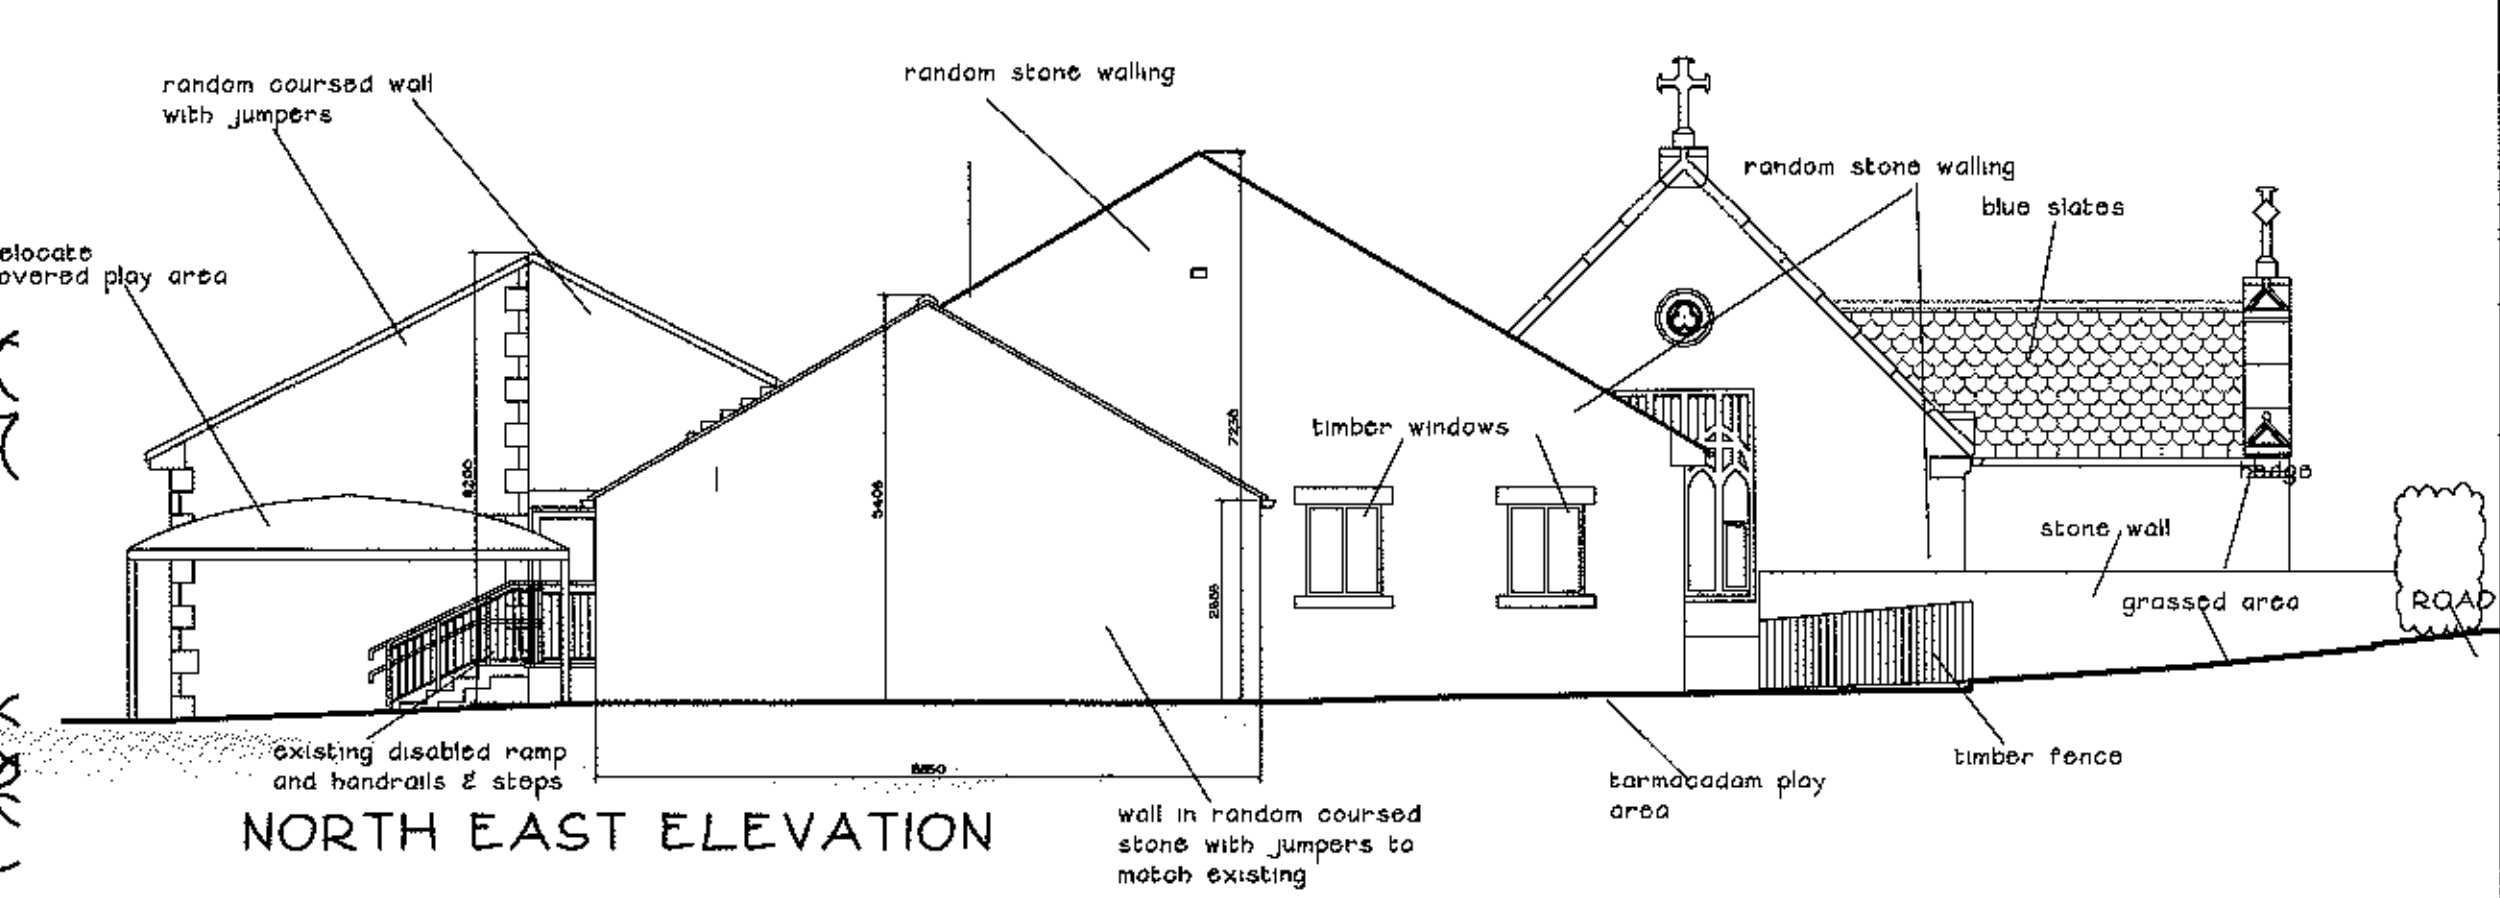
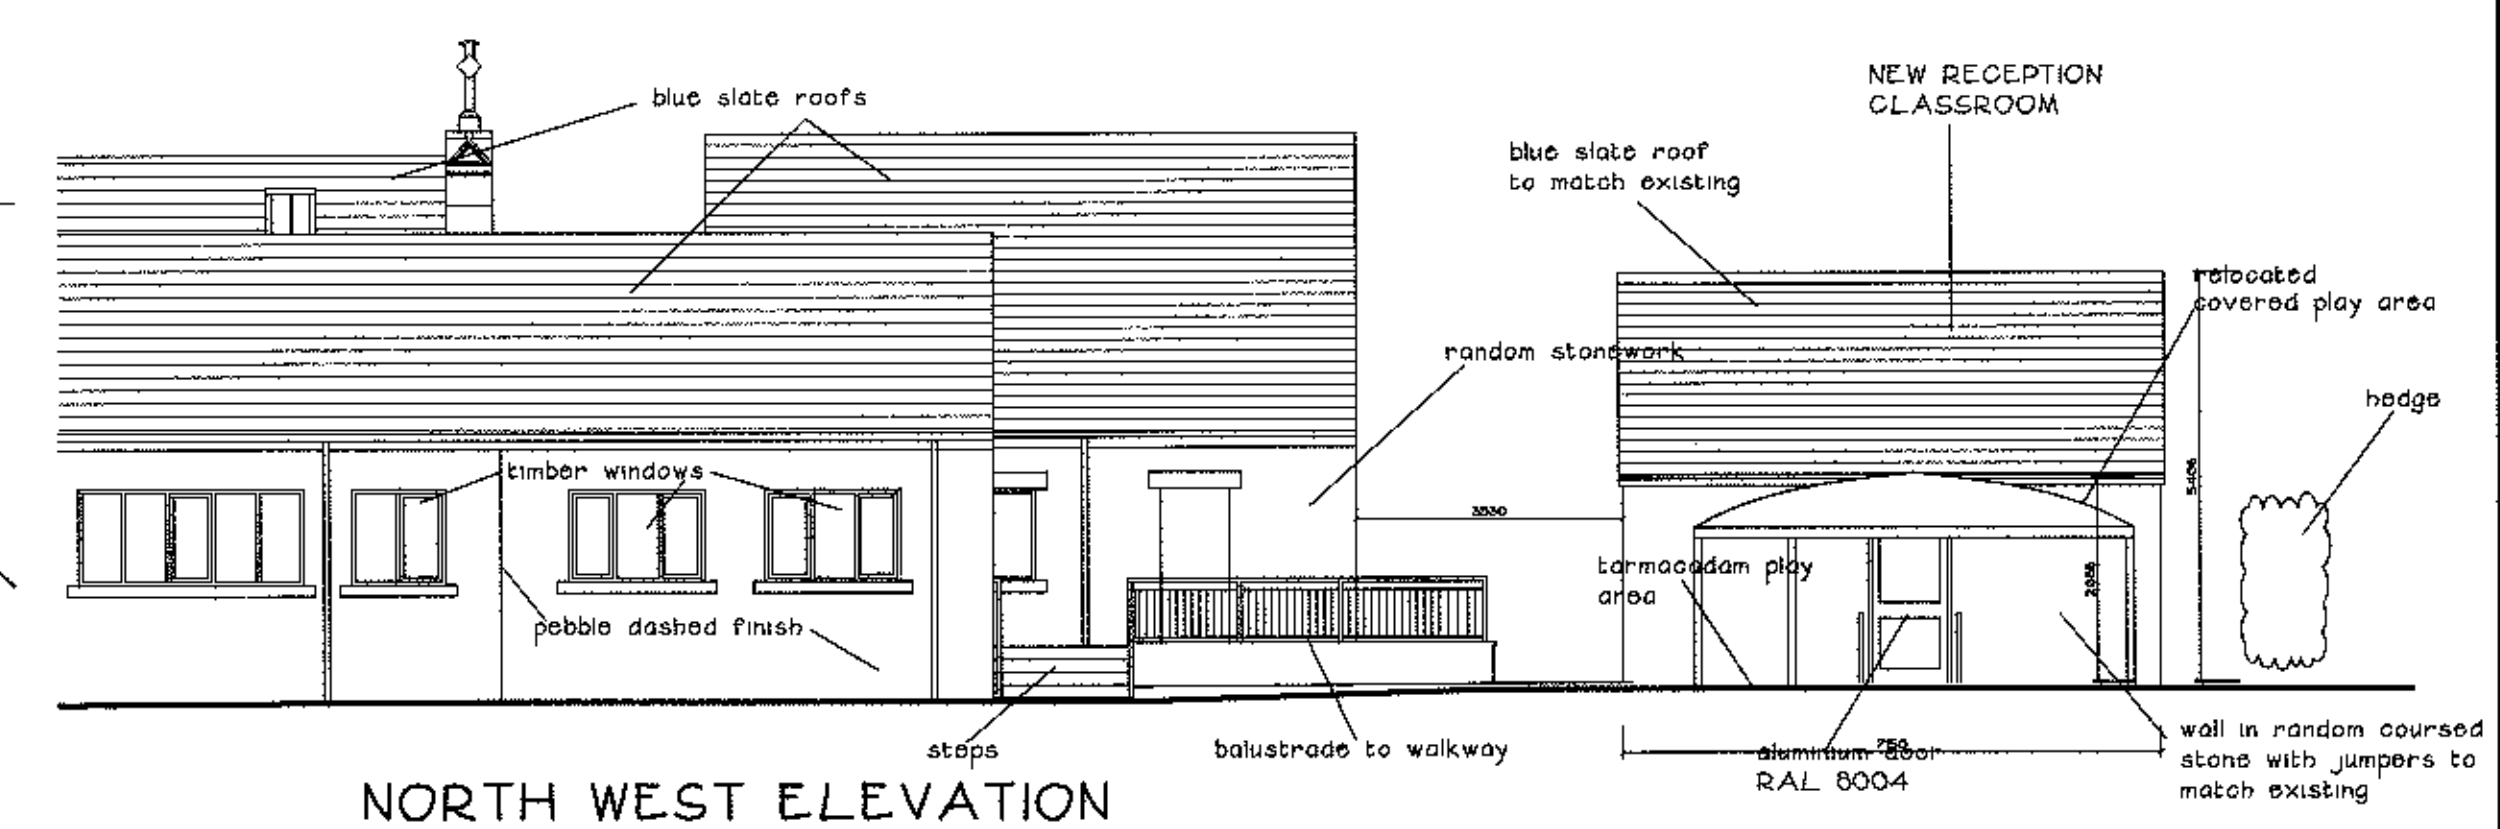


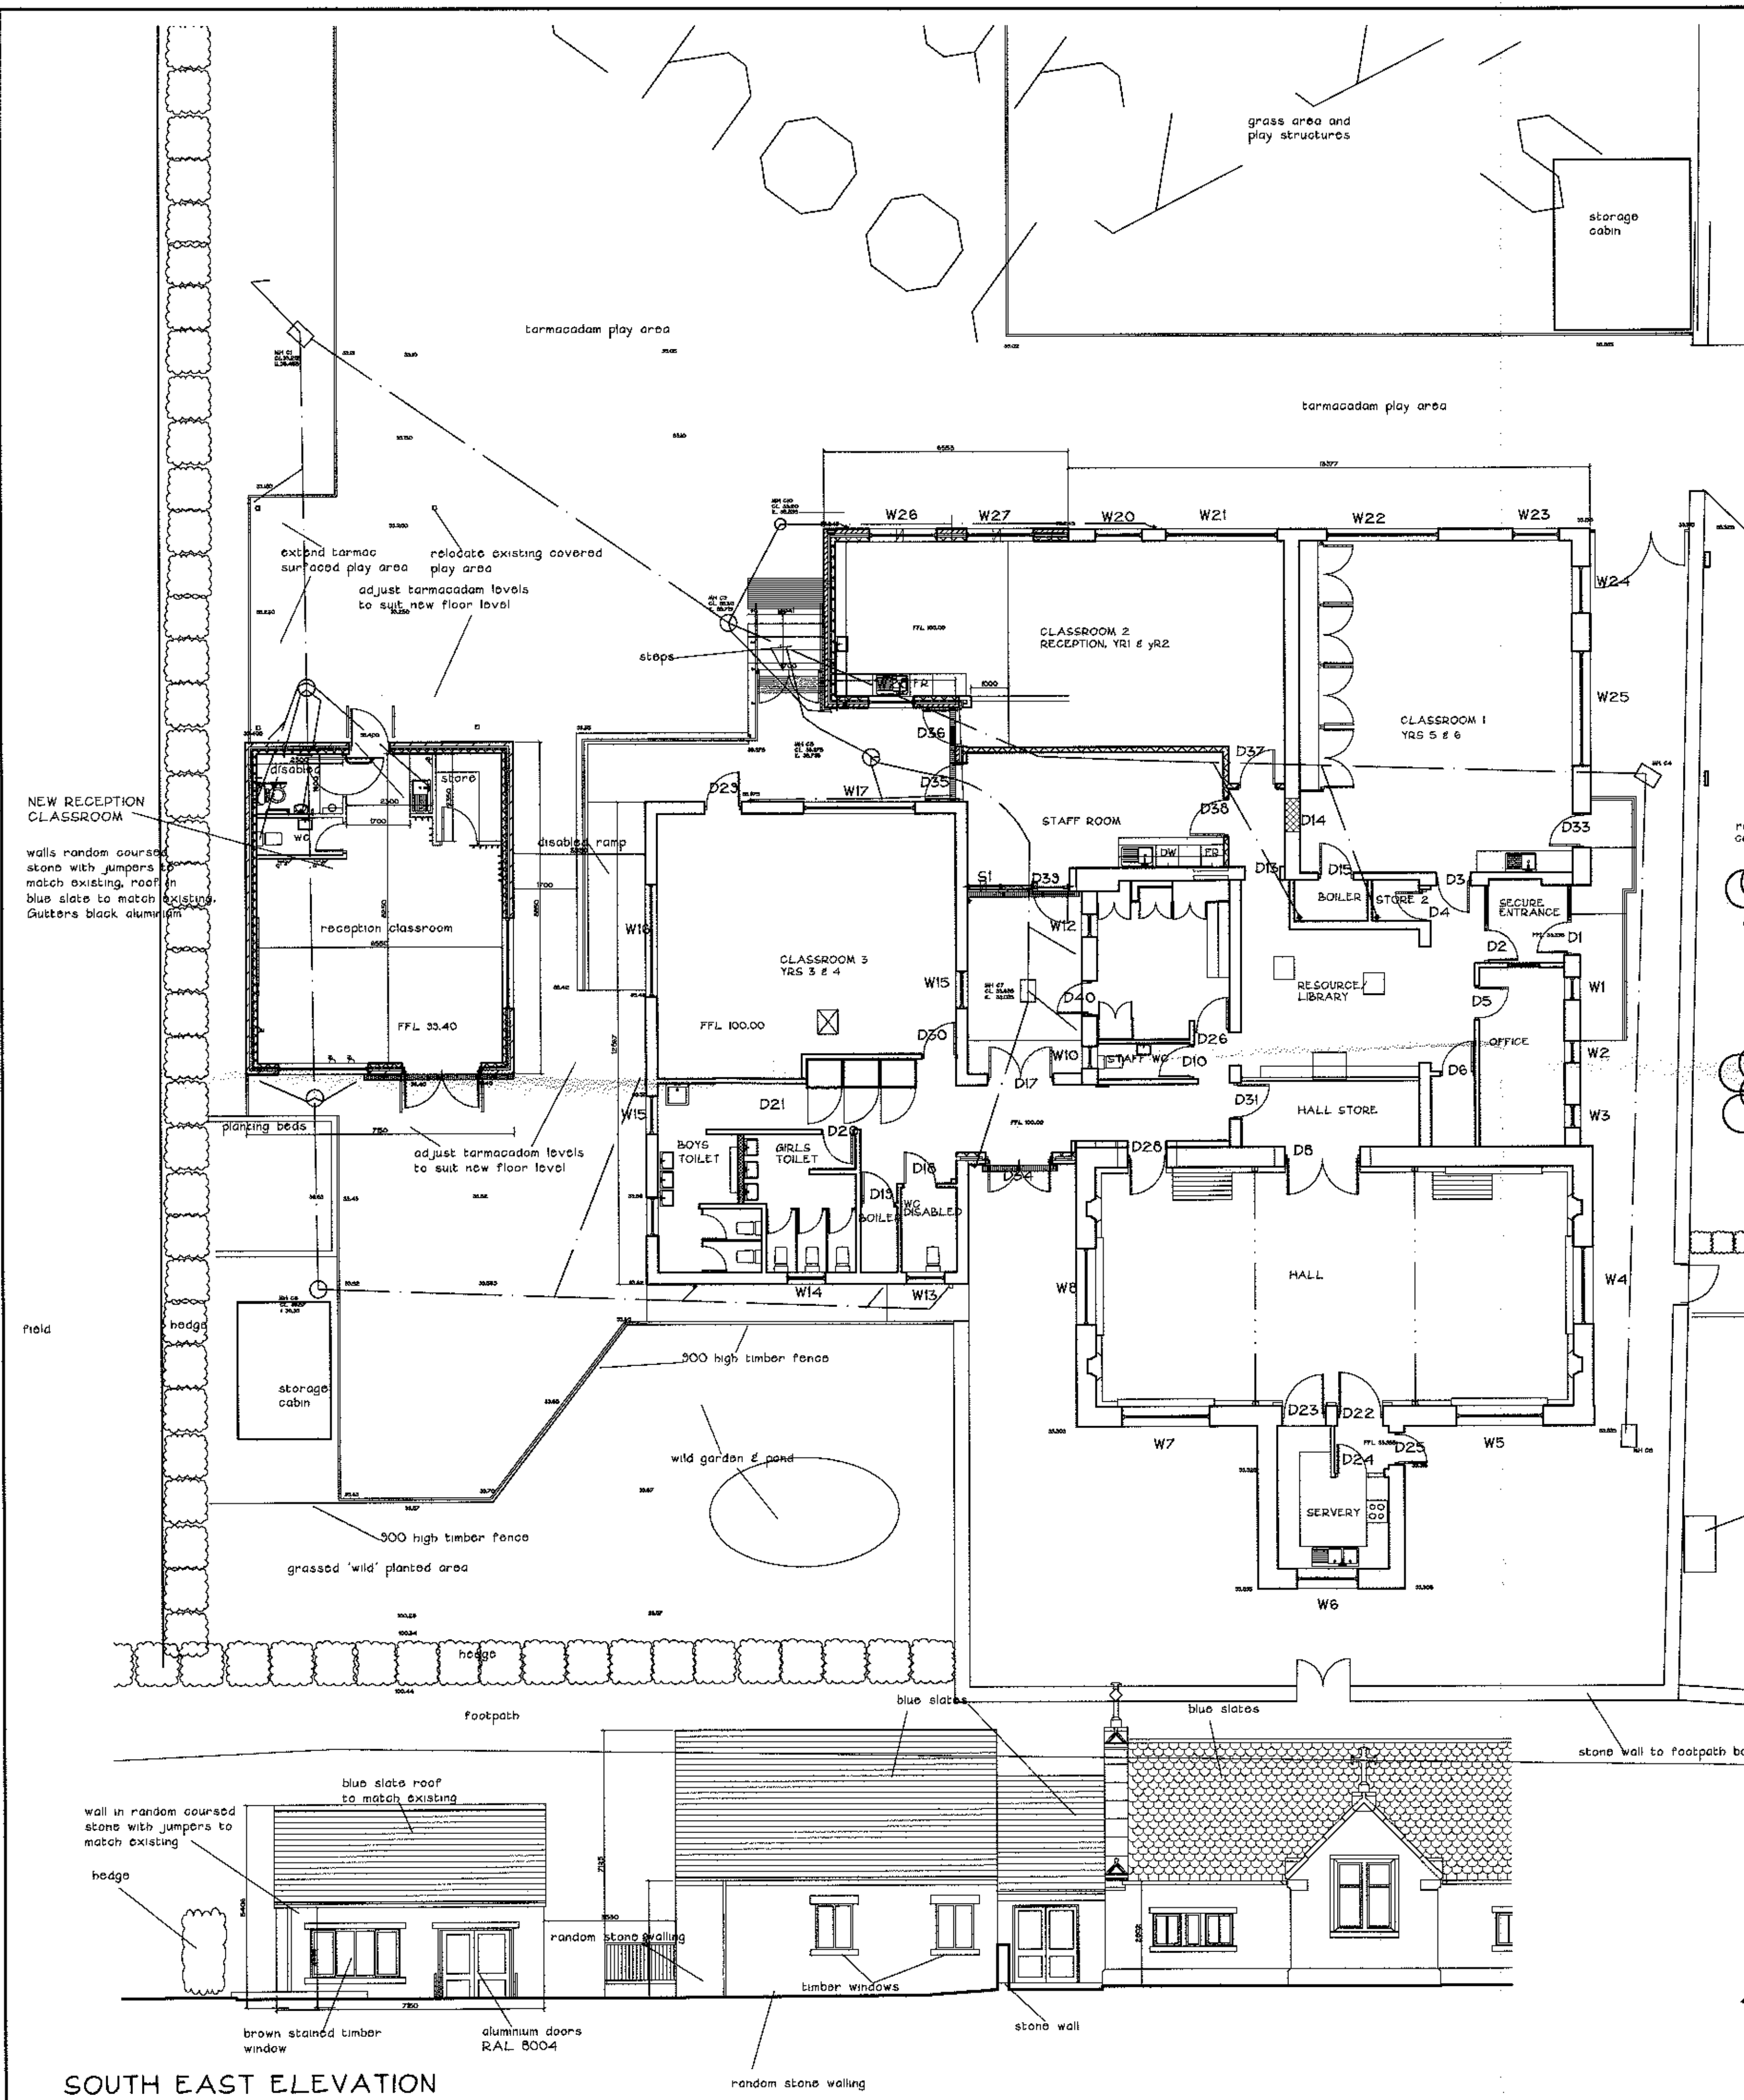

320130084P

This drawing is the copyright of the architect and may not be reproduced without written consent. Do not scale this drawing. All relevant dimensions to be checked on site.

Contract.
ST MARYS PRIMARY SCHOOL
 OSBALDESTON
 LONGSIGHT ROAD
 OSBALDESTON
 BLACKBURN BB2 7HX
 * **RECEPTION CLASSROOM**

Title.
SCHEME 4
PROPOSED PLAN & ELEVATIONS

BENNETT & BROWN LTD
 Architects & Surveyors
 236 Manchester Road
 Burnley, Lancs. BB11 4HG
 Tel. 01282 436600. Fax. 01282 436200
 e-mail. mike@bennettandbrown.co.uk

Date. 13/09/12 Scale. 1:100 @ A1

Drawing No. N/2046/08

