


S.J.Bialecki Limited Building Surveyors
Drawing no 7008
Scale 1:200
Road Signage Detail
320130091 Proposed Extended Car Park At Holden Clough Nursery Holden Bolton by Bowland

Sign Types

- ENTRY = ○
- NO ENTRY = ○
- ONE WAY = ○
- EXIT = ○
- TWO WAY = ○

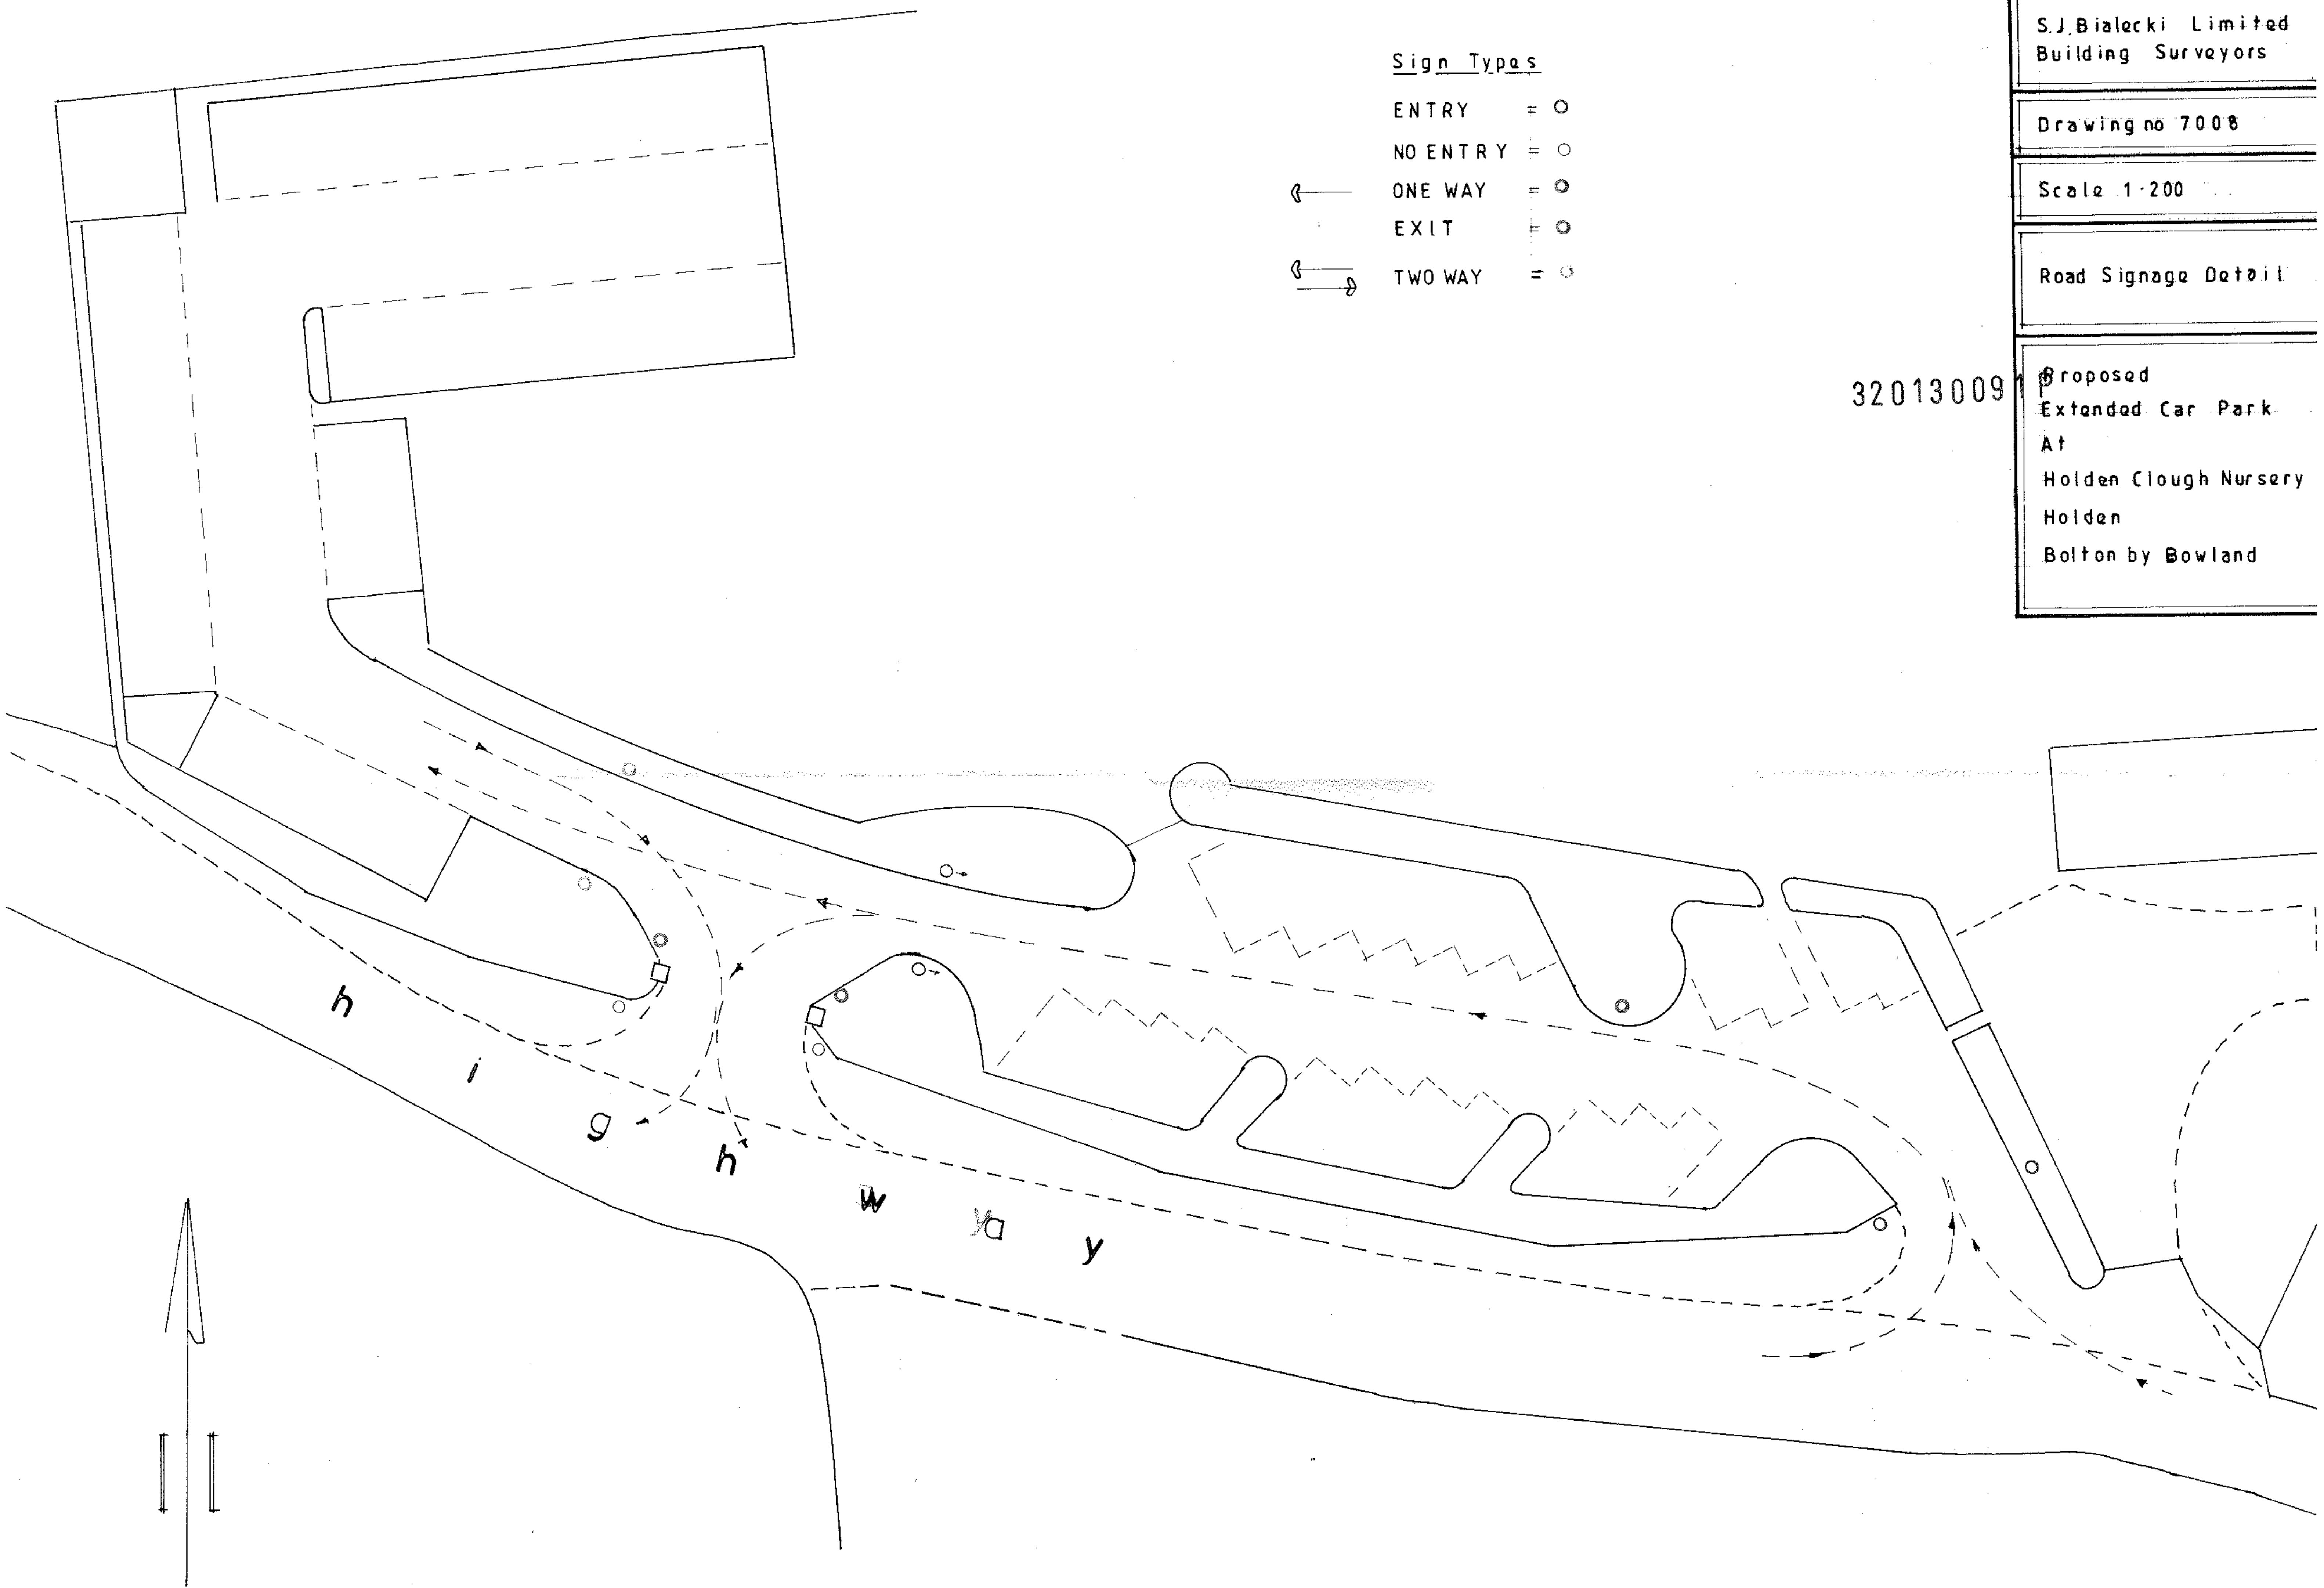

SJ Bialecki Limited Building Surveyors
Drawing no 7007
Scale 1:200
Proposed Site Layout
Proposed Extended Car Park At Holden Clough Nursery Holden Bolton by Bowland

proposed levels

320130091P

