
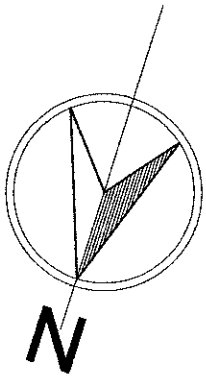
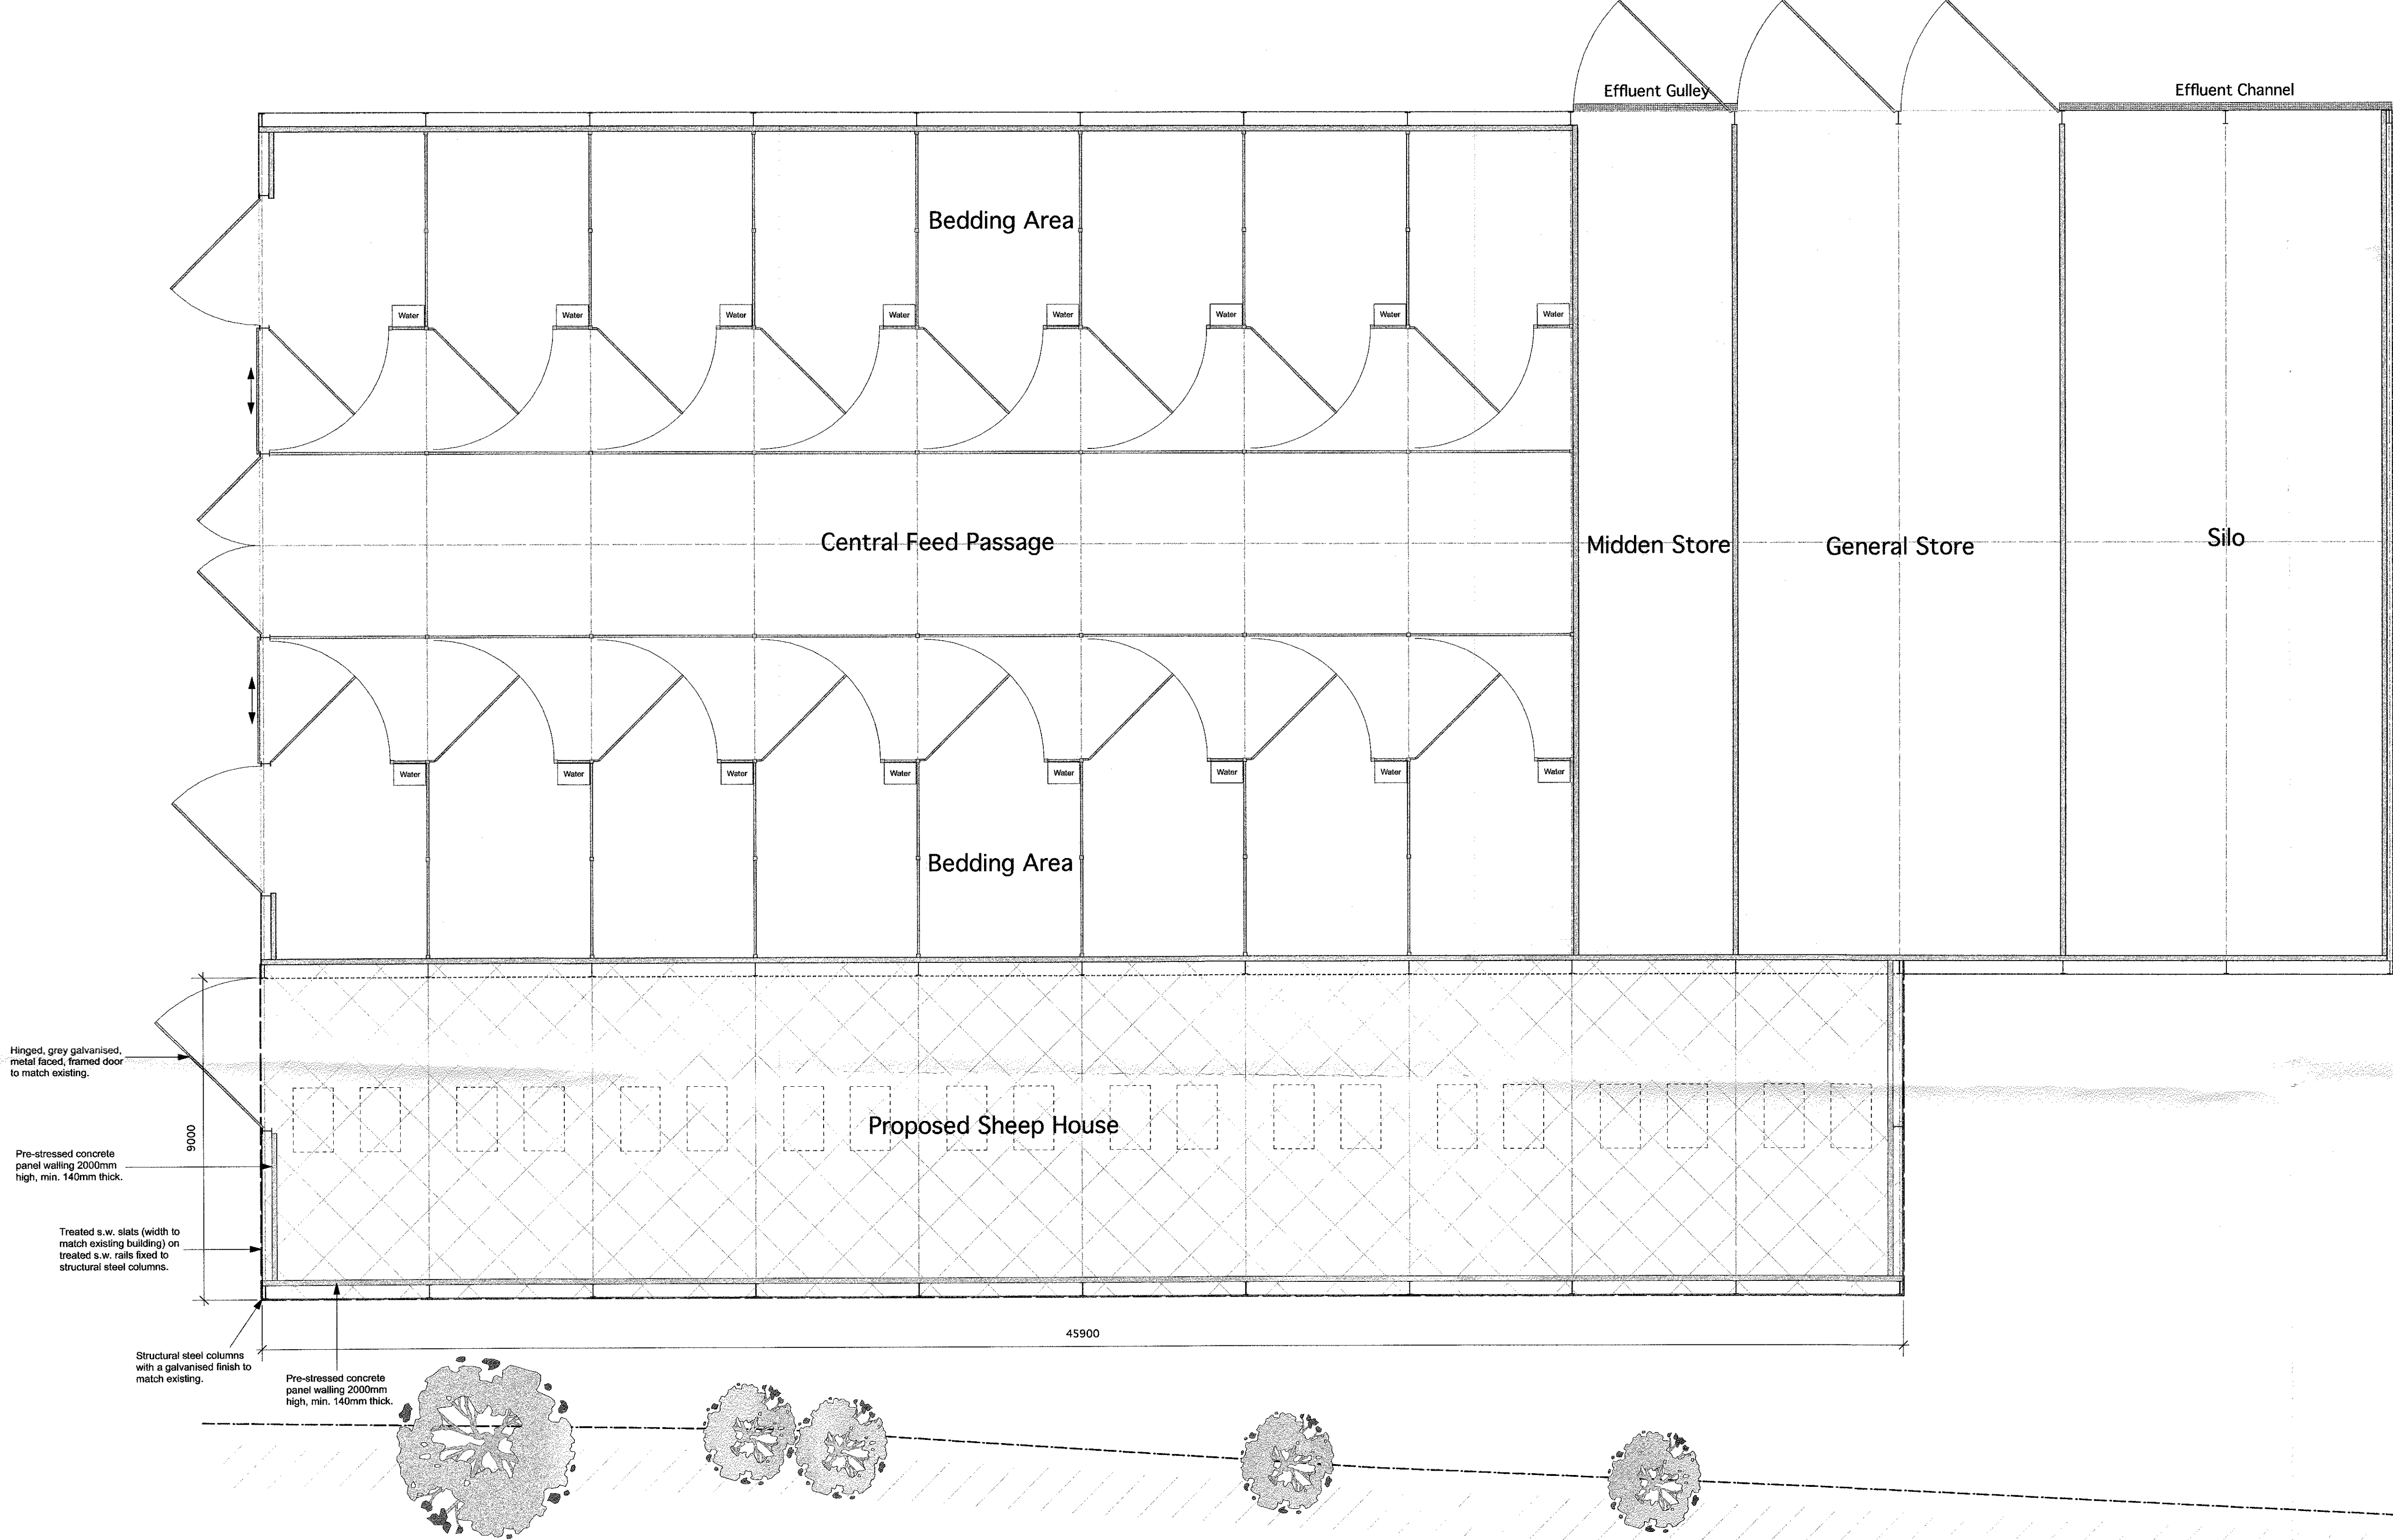
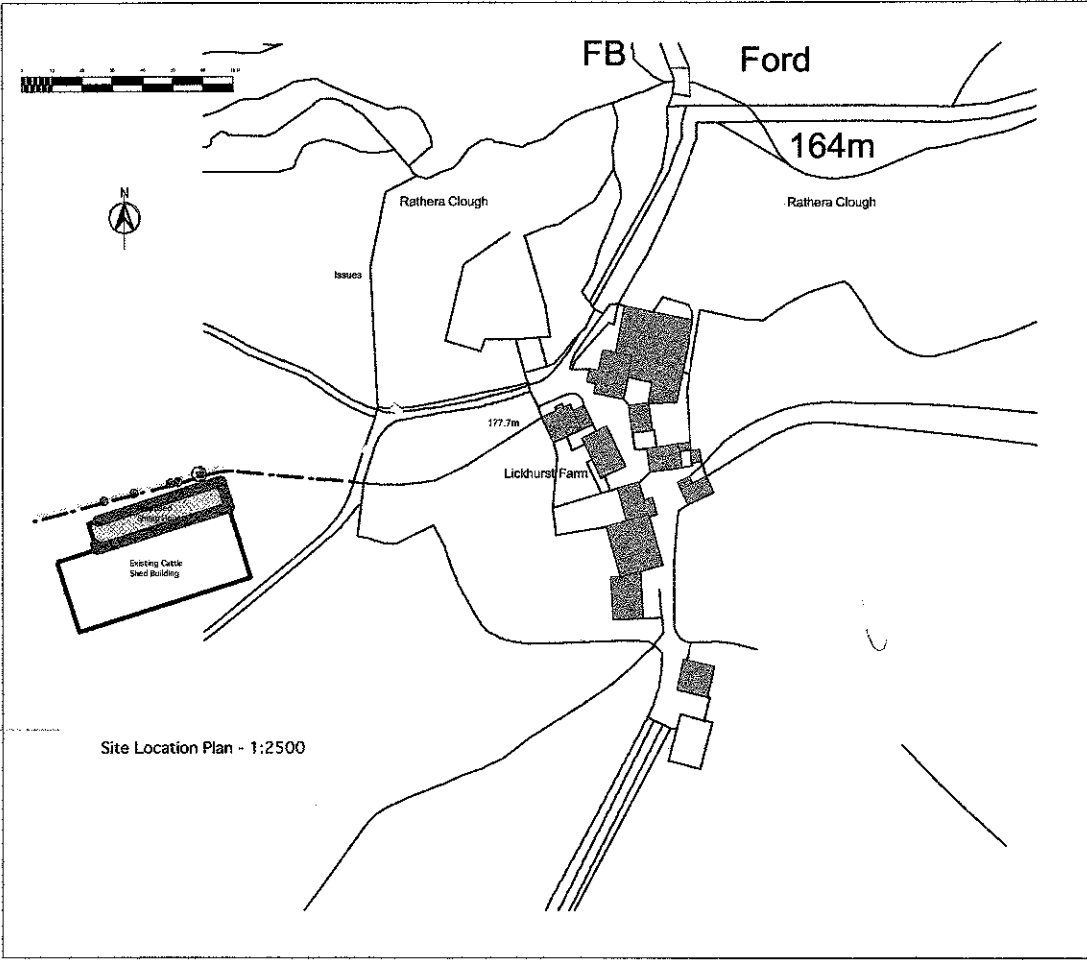


This drawing is the property of IWA Architects. Copyright is reserved by them and the drawing is issued on condition that it is not copied either wholly or in part without the consent in writing of IWA Architects.

Dimensions should not be scaled. All dimensions to be checked on site by the contractor before commencement of the relevant part of the work.

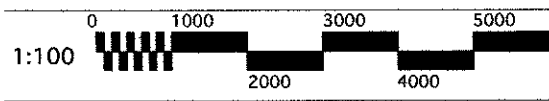

Existing and Proposed Plan

320130144P

Rev.	Date	Description
1	13/01/13	Issue for construction

Higher Lickhurst Farm
Leagram, Chipping

Proposed Extension to Existing
Animal Shed Building - Plan

Drwg. No.: 1932.P.001 Rev.: 1

Date: Jan '13 Scale: 1:100@A1

IWA Architects

Waterloo Mill, Waterloo Road, Clitheroe, Lancashire, BB7 1LR.

T: +44 (0) 1200 423487
F: +44 (0) 1200 458278
E: admin@iwaarchitects.co.uk
W: www.iwaarchitects.co.uk