


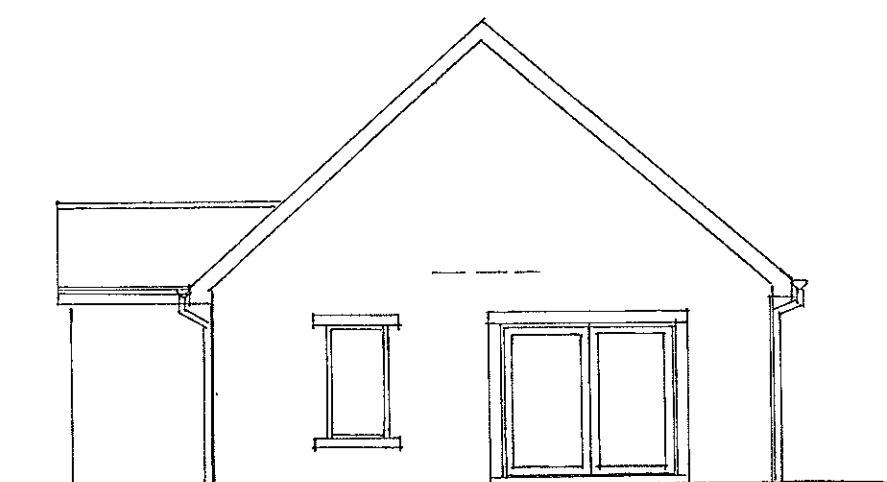


proposed side

proposed rear elevation


proposed side



existing side

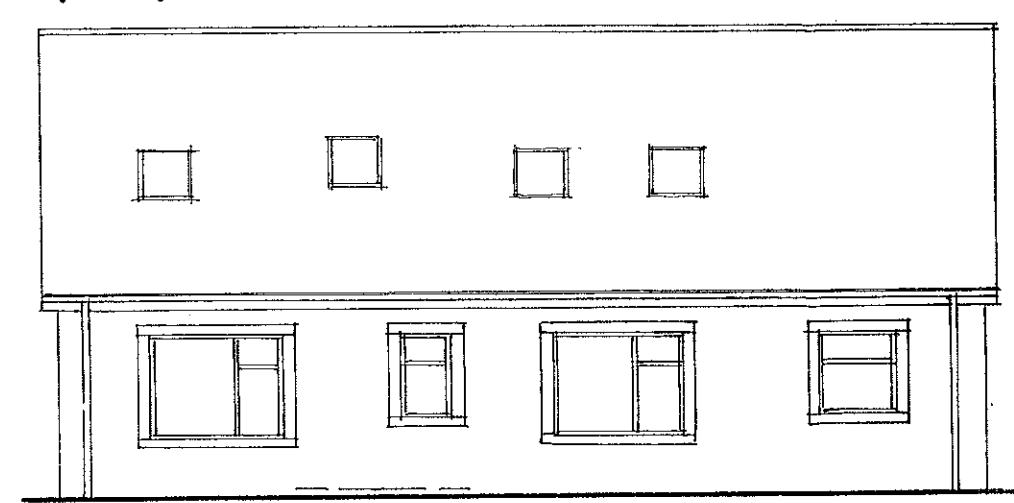


existing rear elevation

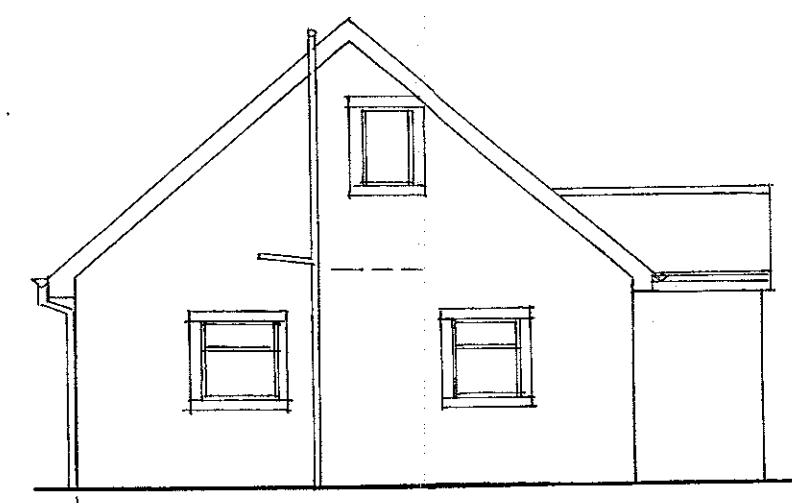


existing side


0 1 2 3 4 5 6 7 8 9 10
SCALE IN METRES @ 1:100

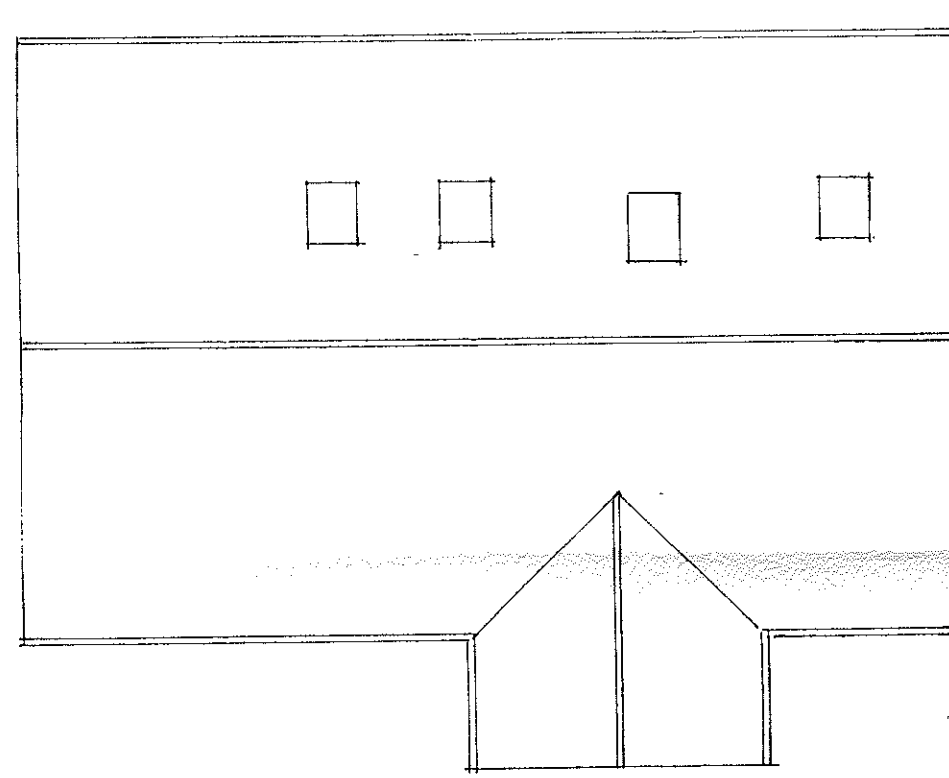


existing roof plan

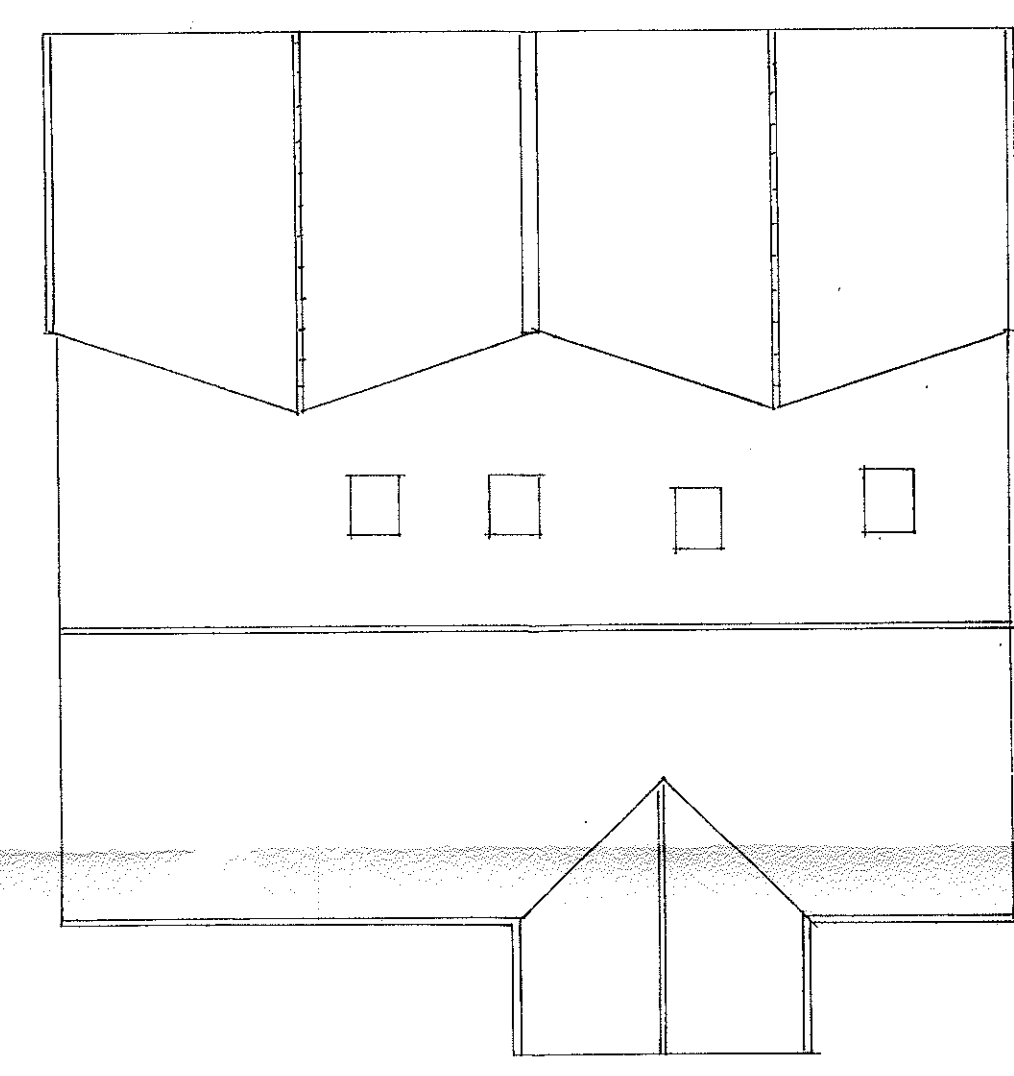

proposed roof plan

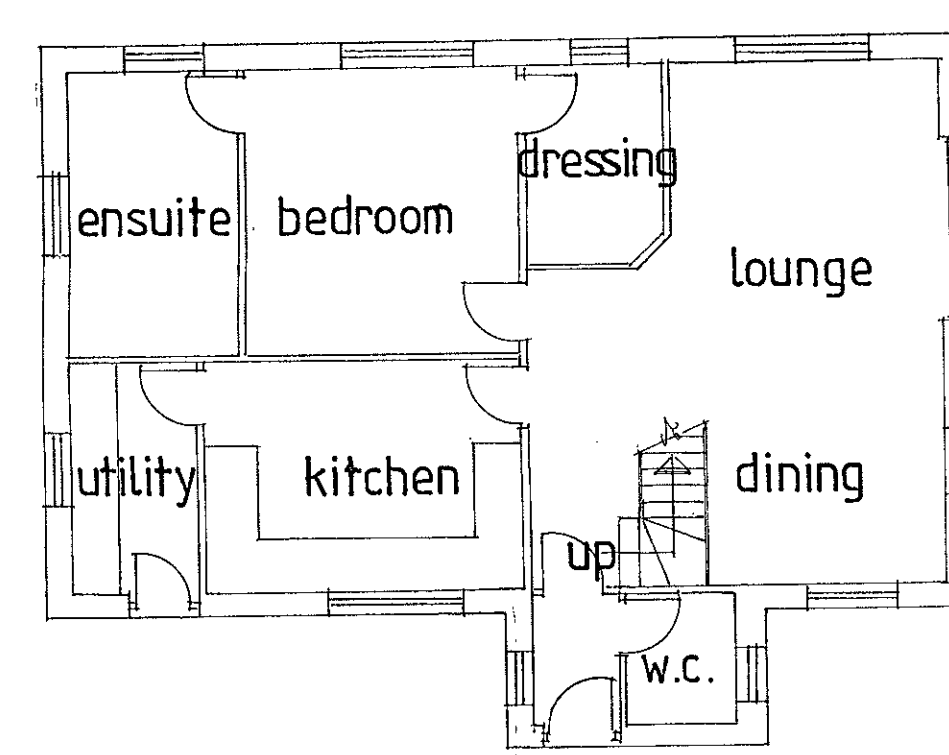

existing ground floor plan

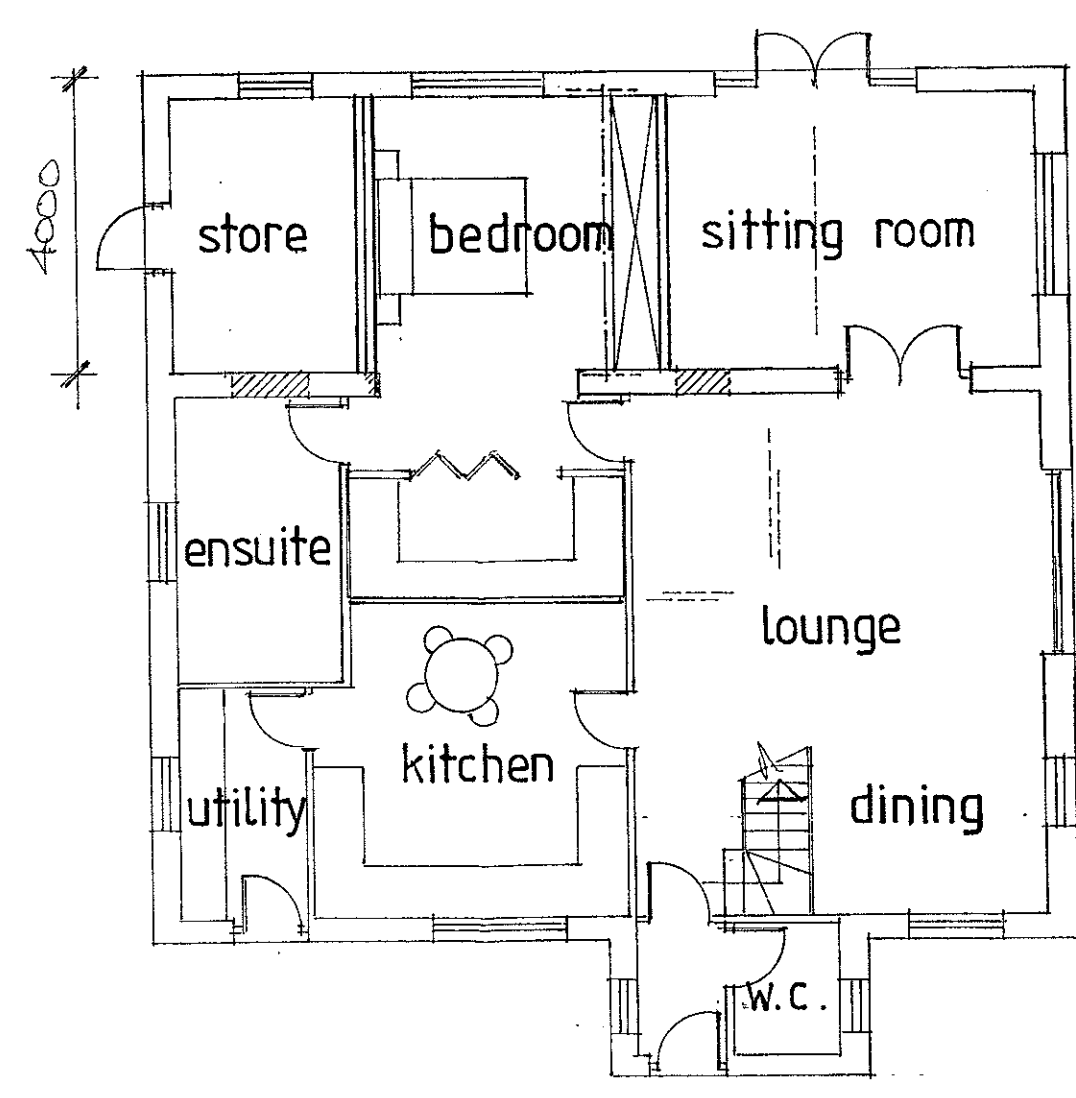

proposed ground floor plan

320130149P

DRAWN BY ~ PETER HOLGATE