


HQI checklist		
Type of space	Furniture	
Living Room	Armchair	✓
	2 seat settee	✓
	TV	✓
	Coffee table	✓
	Occasional table	N/A
	Storage unit	✓
	Space for visitors chair	✓
	Desk & chair (extra)	✓
	Focal fire point (extra)	✓
	Radiator	✓
Kitchen/Dining	Activity Zone	✓
	Dining chairs	✓
	800x1000 Dining table	✓
Double bedroom	Radiator	✓
	Kitchen activity Zone	✓
	Double bed	✓
	Bedside table	✓
	Chest of drawers	✓
	Table and Stool	✓
	Double wardrobe	✓
	Cot space	✓
Bathroom	Radiator	✓
	Dressing Zone	✓

Bedroom	Bedside table	✓
	Chest of drawers	✓
Table and Stool	Table and Stool	✓
	Single wardrobe x2	✓
Dressing Zone	Dressing Zone	✓
	Radiator	✓
Bathroom	WC & cistern	✓
	Wash-hand basin	✓
Bath	Bath	✓
	Radiator	✓
Using a wc zone	Using a wc zone	✓
	WC & cistern	✓
Wash-hand basin	Wash-hand basin	✓
	Using a wc zone	✓


Kitchen checklist		
Unit	Capacity	
1000mm Sink top and drainer	✓	
640mm Cooker	✓	
640mm Washer/Dryer	✓	
800mm Corner Base Unit (300dr)	0.29m³	
600mm Base Unit (recycle)	0.21m³	
800mm Corner Base Unit (300dr)	0.29m³	
500mm Base Unit	0.17m³	
500mm Base Unit	0.17m³	
500mm Base Unit	0.17m³	
640mm Fridge/ Freezer	✓	
600mm Broom Tall Unit	0.61m³	
150mm Tray Space	✓	
600mm Corner Wall Unit (900High)	0.13m³	
600mm Corner Wall Unit (900High)	0.13m³	
500mm Wall Unit (900mmHigh)	0.11m³	
500mm Wall Unit (900mmHigh)	0.11m³	
Total length of filament required	5629mm	
Total length of filament	5954mm	
Total Volume Required	2.1m³	
Total Volume Achieved	2.39m³	

Code For sustainable homes		
Code		
ENE 3	Space lighting to be provided. The lights need to be dedicated low energy lights with 40 lumens per circuit watt or greater	✓
ENE 4	An external rotary dryer or drying space to be provided. The dryer needs to be 6m+ in length with secure fixing/footings to the ground	✓
ENE 6	External security lighting to be provided. The lights need to be dedicated low energy lights with 40 lumens per circuit watt or greater	✓
ENE 8	Secured cycle storage spaces to be provided per dwelling to Code for Sustainable Homes	✓
ENE 9	A home office facility will be provided with in an 1800mm clear wall space with 2 double power sockets and 2 No. telephone sockets	✓
Wat 2	200l water butt to be provided to each plot for the collection of rainwater	✓
Was 1	3 No. recycle bins with a minimum total capacity of 60 litres to be provided and located within a kitchen cupboard	✓
Was 3	A composter bin to be provided externally in the rear gardens as well as internally within the kitchen. The internal composting space needs to be large enough for at least a 7L container	✓


Block 8

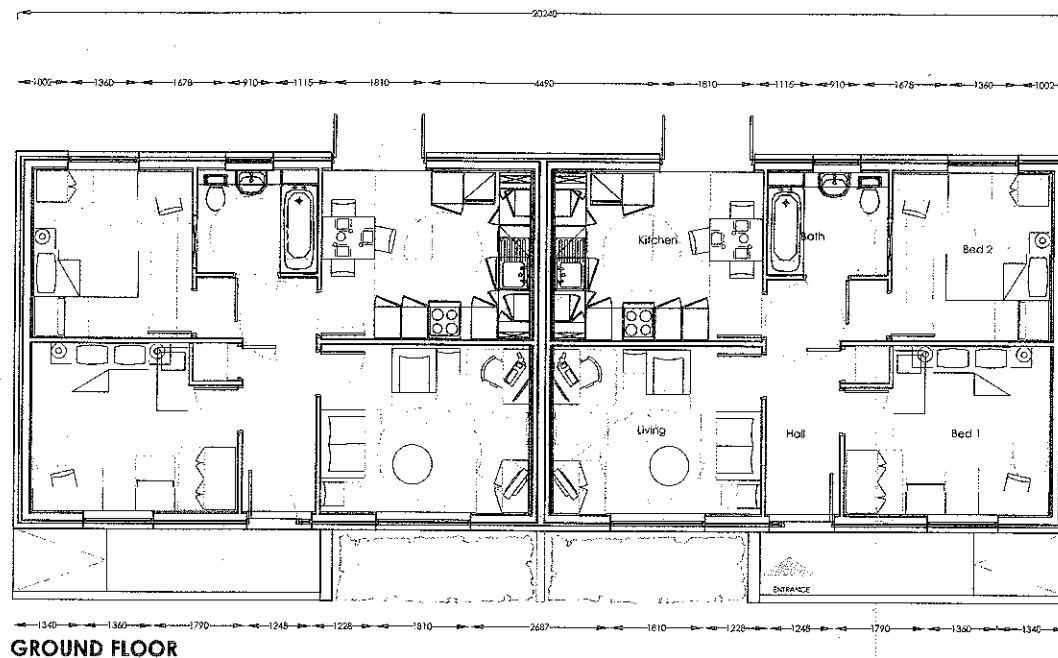


GROUND FLOOR

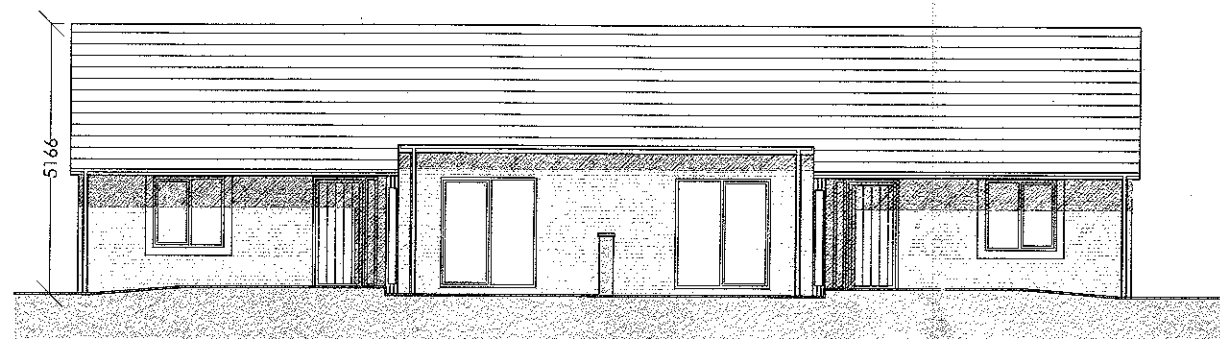


FRONT ELEVATION

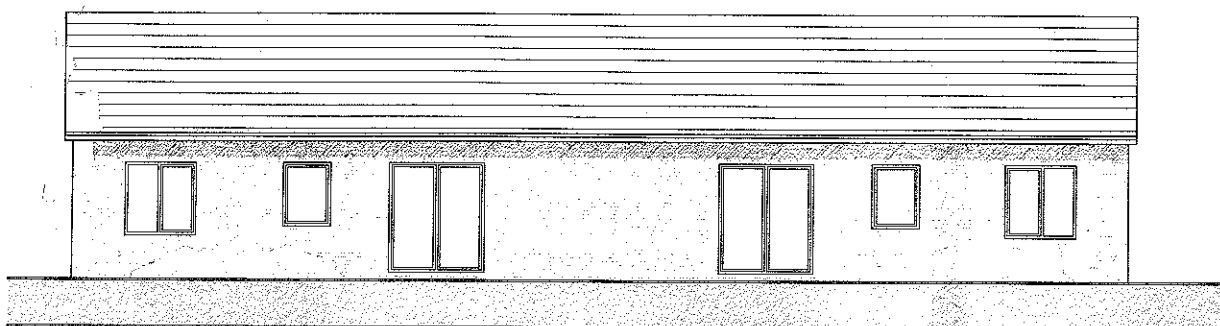

REAR ELEVATION

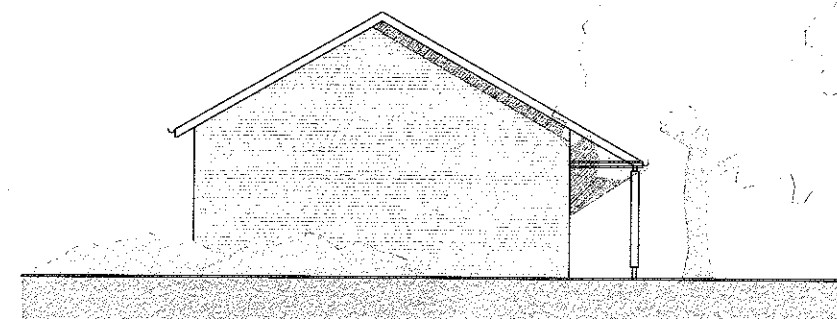

SIDE ELEVATION 2

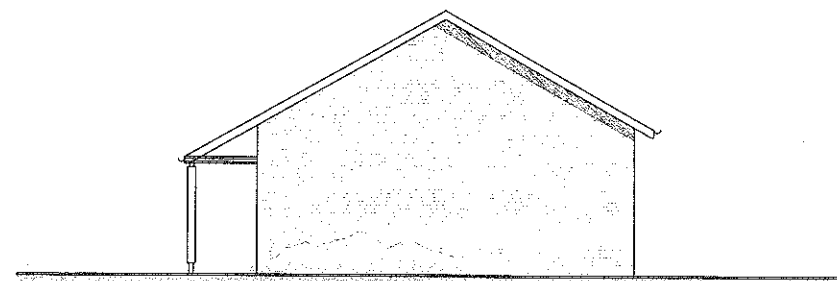

SIDE ELEVATION

Notes

Jennings Design Associates take no responsibility for any dimensions obtained by scaling from this drawing. If no dimension is shown the recipient must ascertain the dimension specifically from the Architect or by site measurement. Supplying this drawing in digital form is solely for convenience and no reliance may be placed on digital data. All data must be checked against hard copy. Dimensions must be checked on site. Any discrepancies must be reported to the Architect immediately. This drawing is copyright of Jennings Design Associates

320130169P

Rev	Description	Date	By
A	Amended to suit Bowsall requirements	08/02/13	KOR

Jennings Design Associates

Architects

C	Concept	G	Tender
D	Planning	J	Construction
E	Building Regs	L	As Built
F	Production	Sk	Sketch

Architects Designers Project Managers

The Warehouse, Saxon Street, Denton, Manchester M34 3DS

T: 0161 336 5011 F: 0161 320 0512 E: jda@jda-architects.com

Client: Bowsall Limited

Project: Pendle Garage

Scale: 100 1/2" A2 Date: 21/11/12 Drawn by: NS Checked by: RH

Job Number: 718 A 008 Description: 2B3P Bungalow - Semi

Rev: A

Scale: 1/100

Scale: 1/100

Scale: 1/100

Scale: 1/100

Scale: 1/100

Scale: 1/100

Scale: 1/100

Scale: 1/100

Scale: 1/100