


The Eagle
At Barrow

Clitheroe road

Ribble Valley
Concrete

Whalley Motor

320130169P

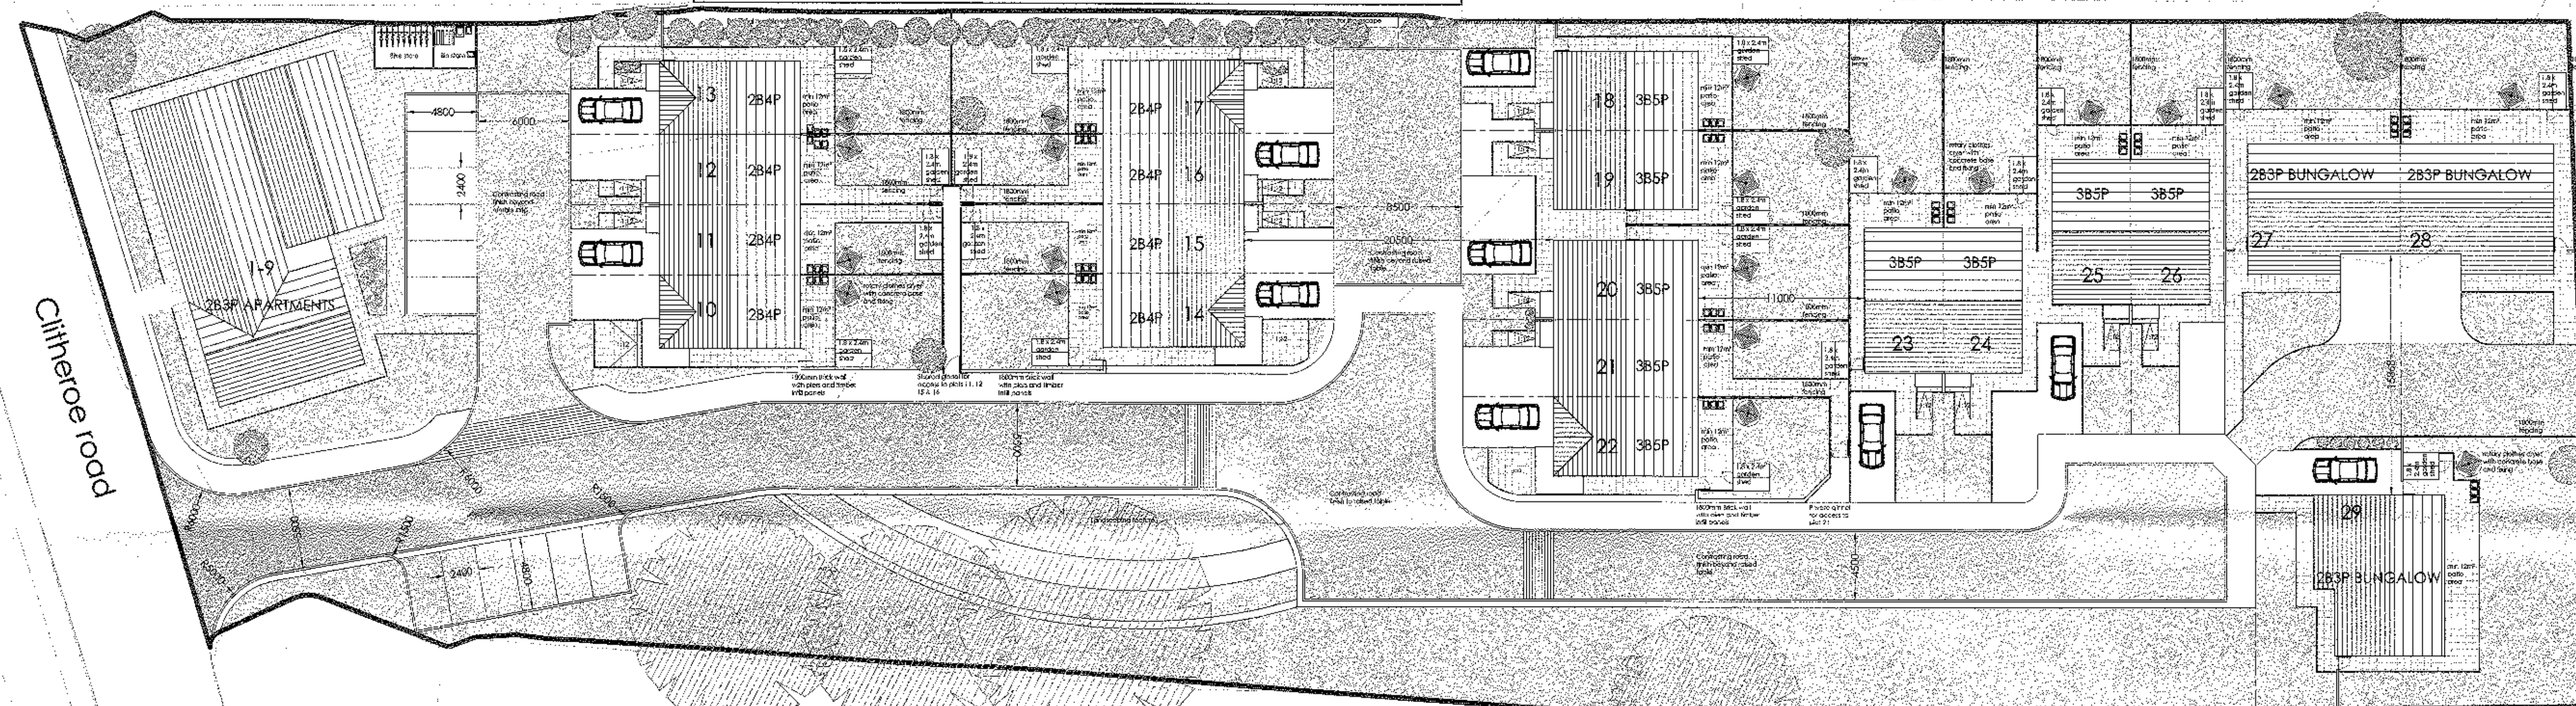

Nursery