

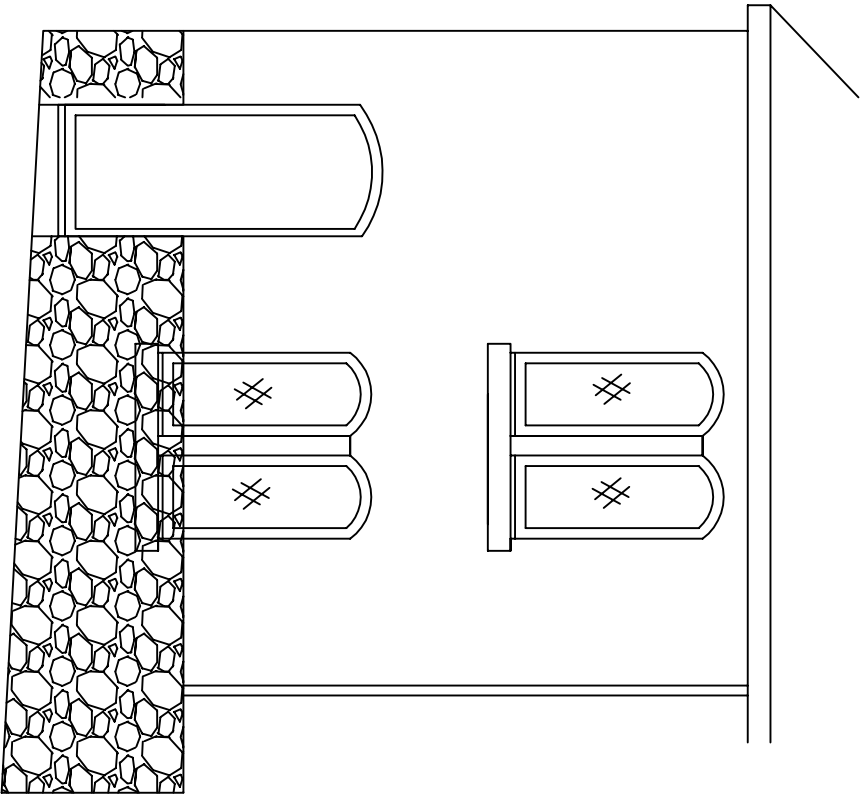




Lancashire Double Glazing Group

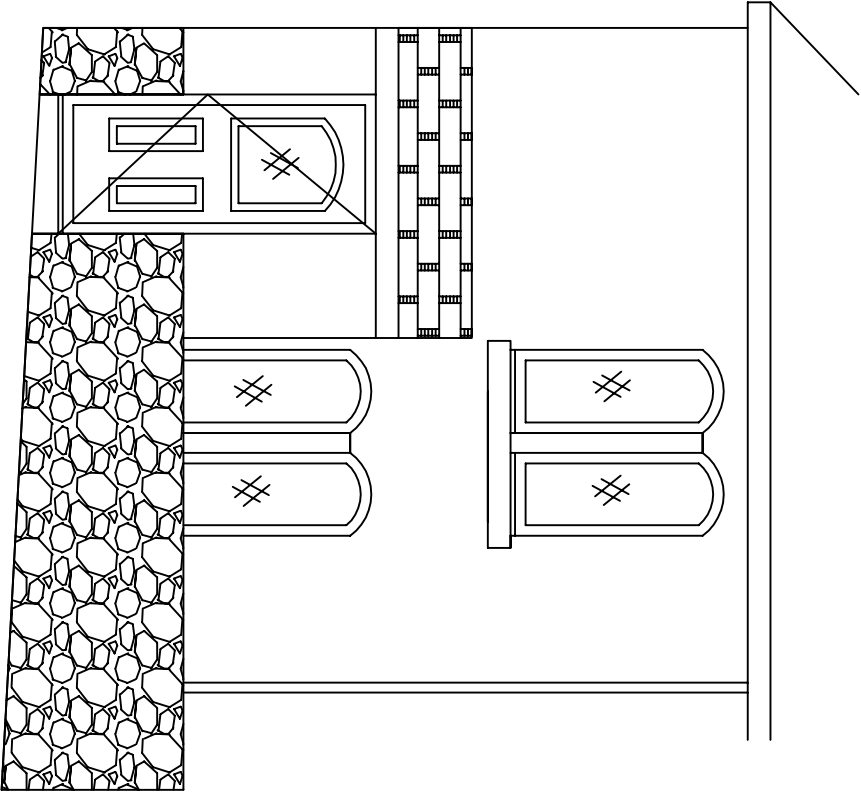

*existing front
elevation*

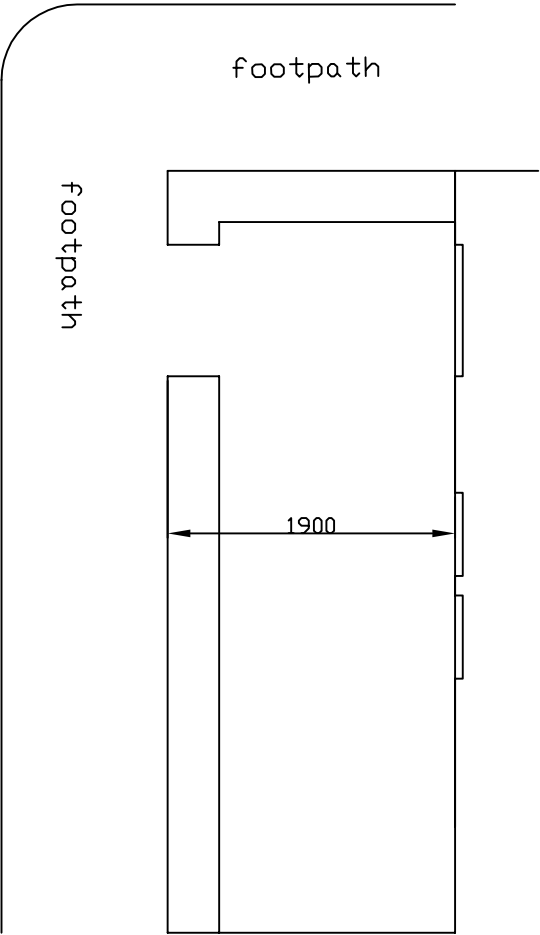

*proposed front
elevation*

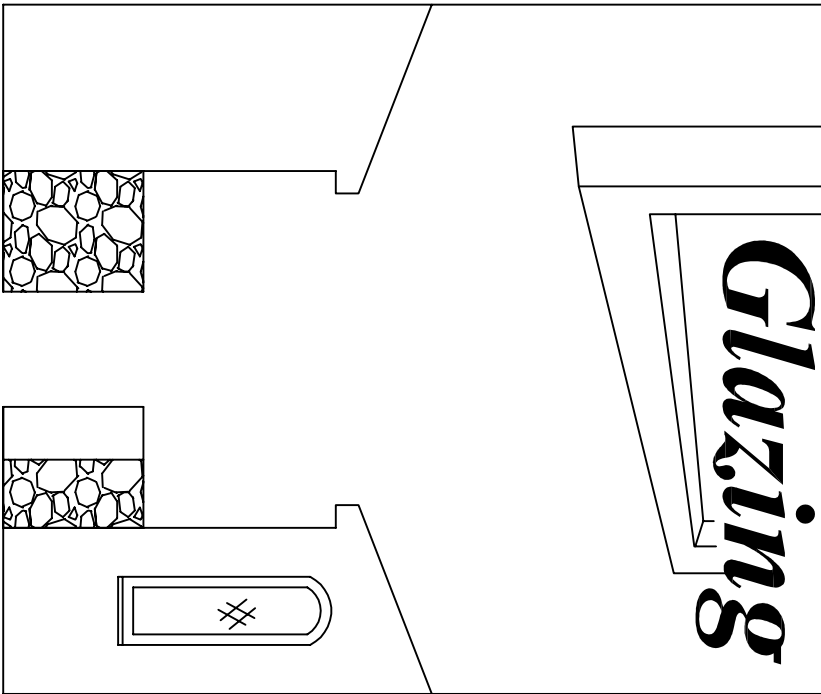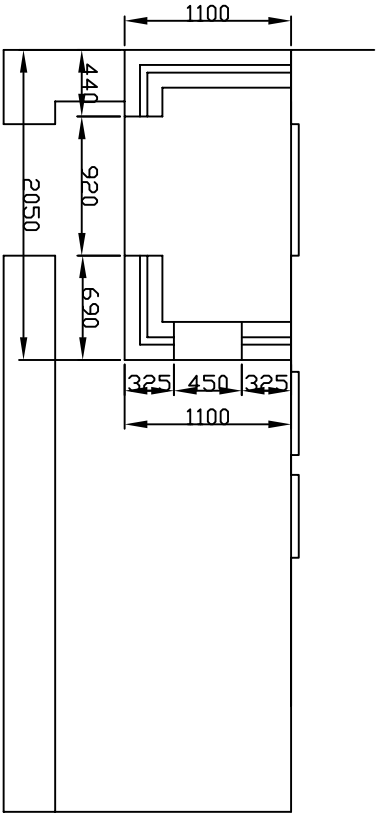

*proposed side
elevation*

base

concrete base to approx 45mm below f.f.l of house.

external wall finish:

rough rendered to match house.

internal finish

customer to plasterboard

roof material

blue slate to match the house roof pitch to be approx 25 degrees

gables

clad with white airboard

window

arched upvc with diamond lead to match existing house windows

door

black on white 2 panel 1 arch composite door, with white outer frame 150mm cill with upvc thresher diamond lead in door to match windows black handle and letter box on door

customer name
SHACKLETON

site address
7 HIGHFIELD ROAD
CLITHEROE
BB7 1AQ

CON No. 213078

scale 1:50 on A3