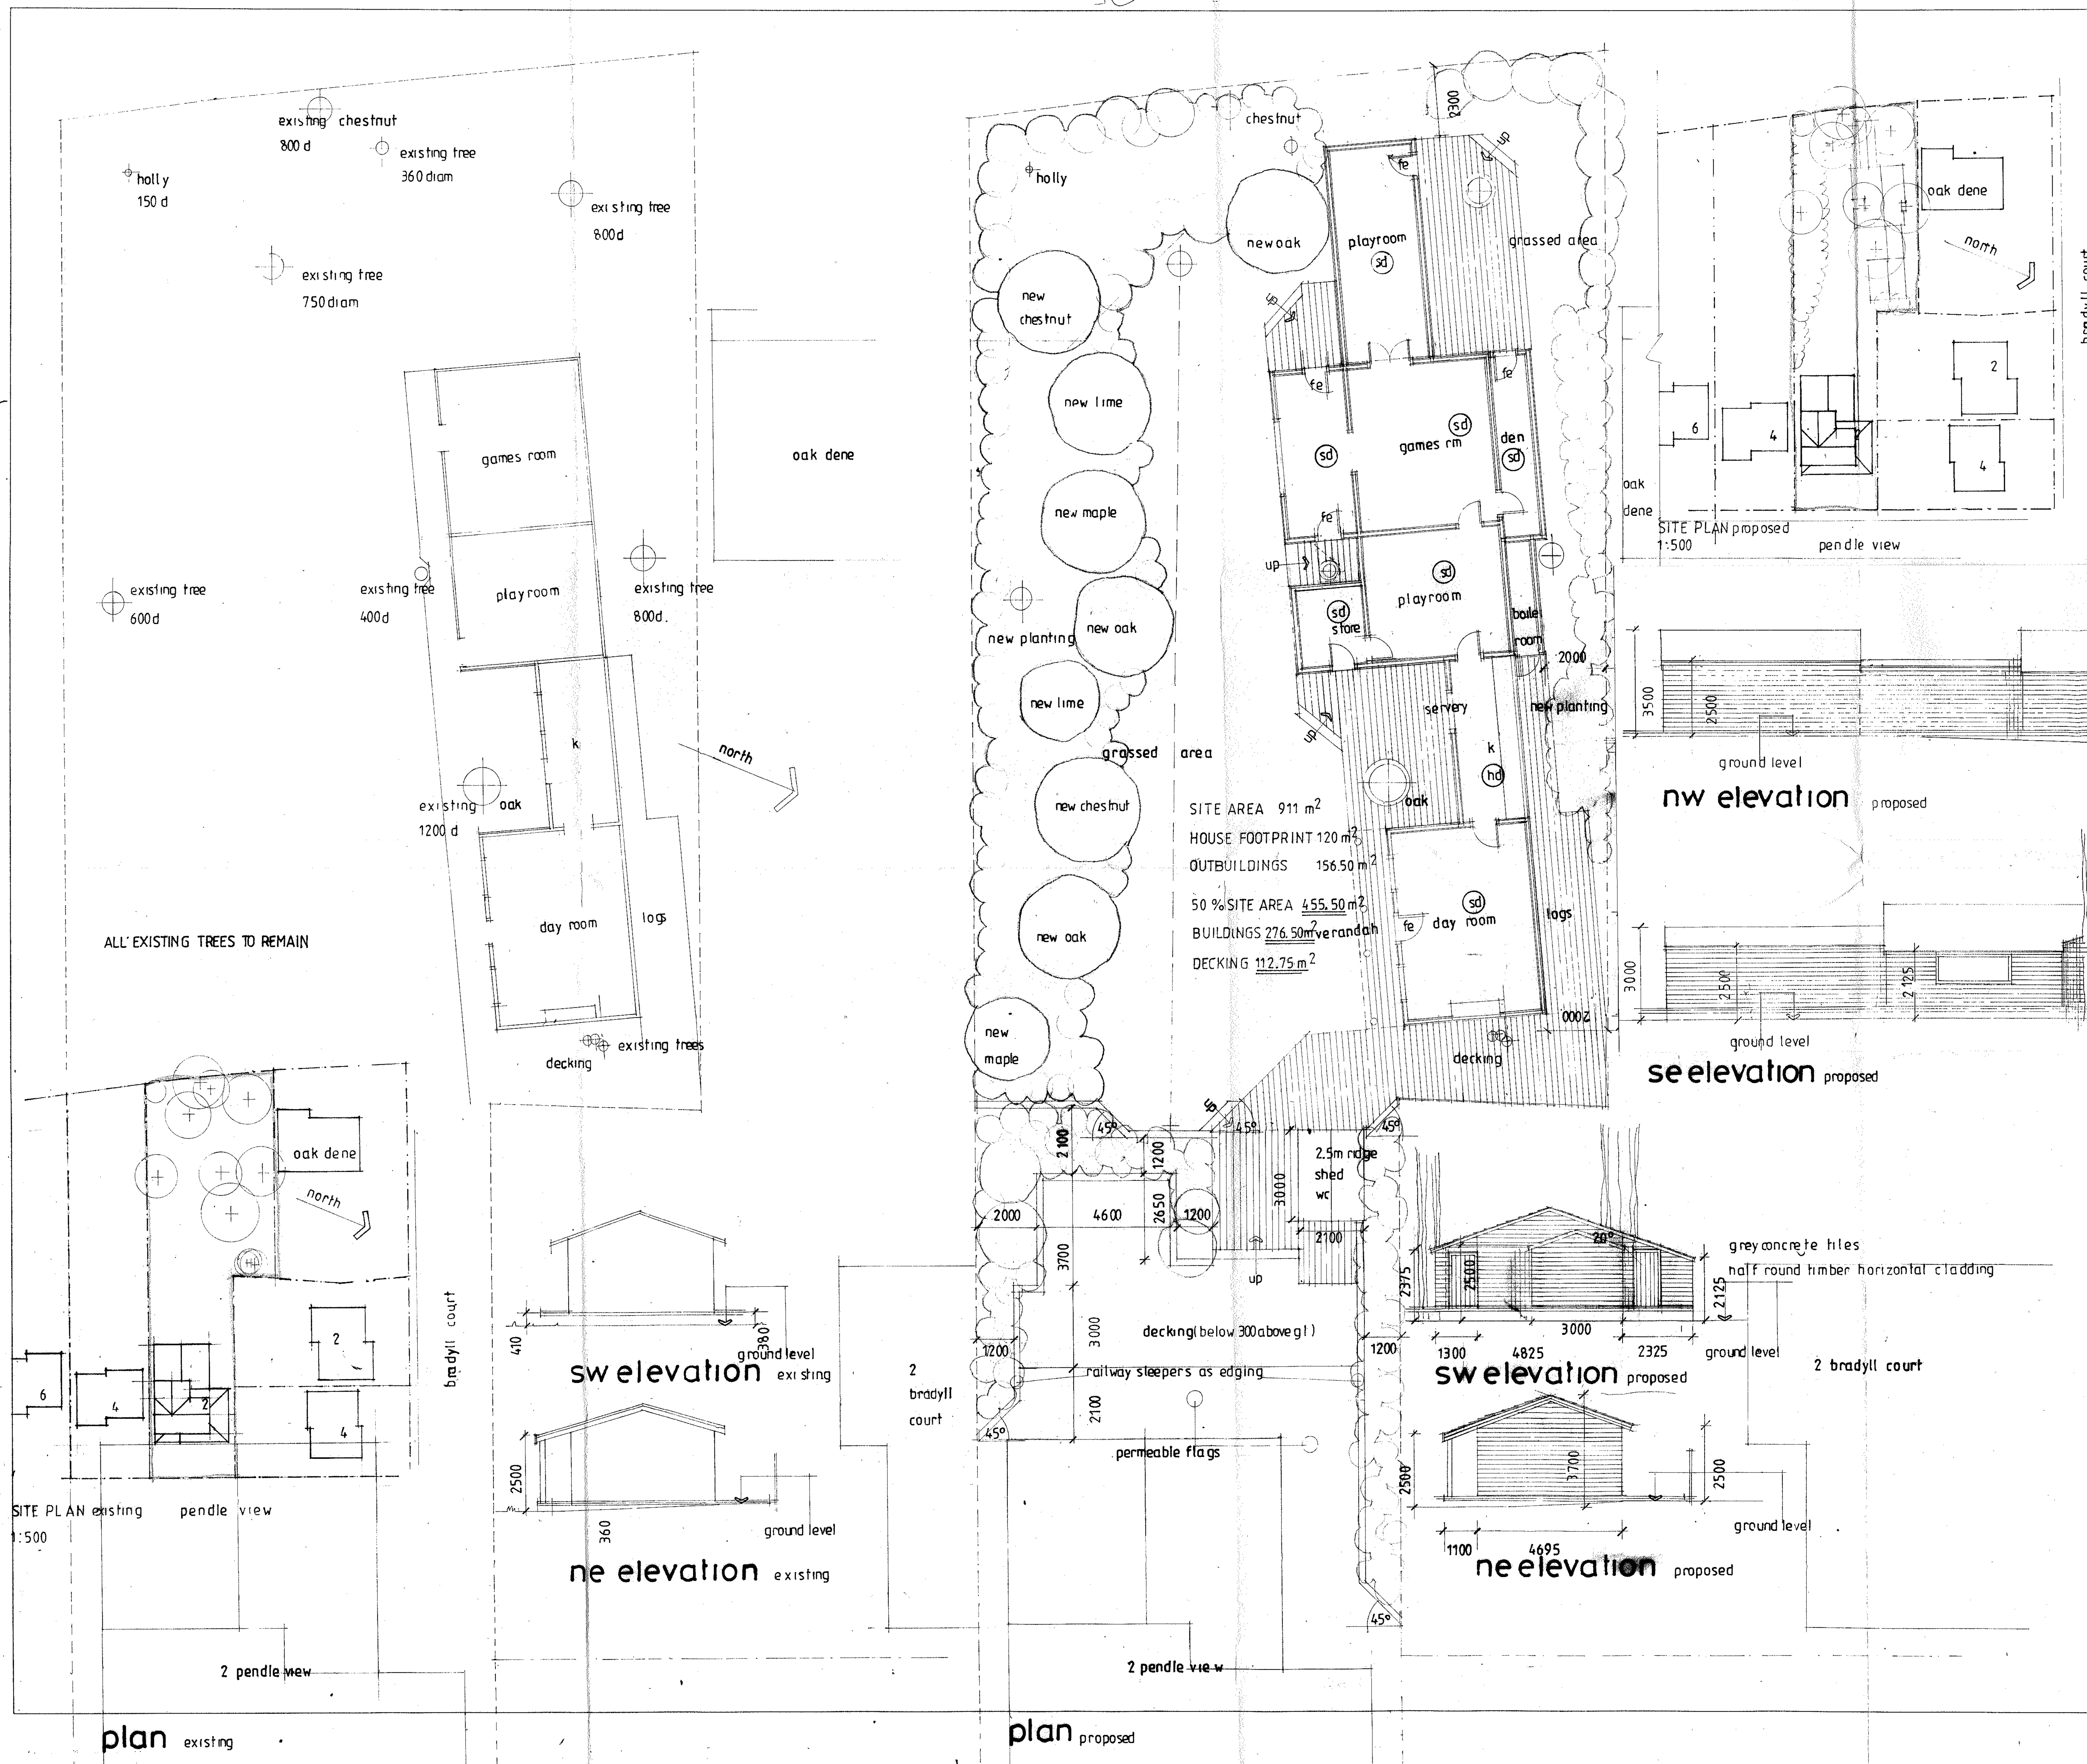

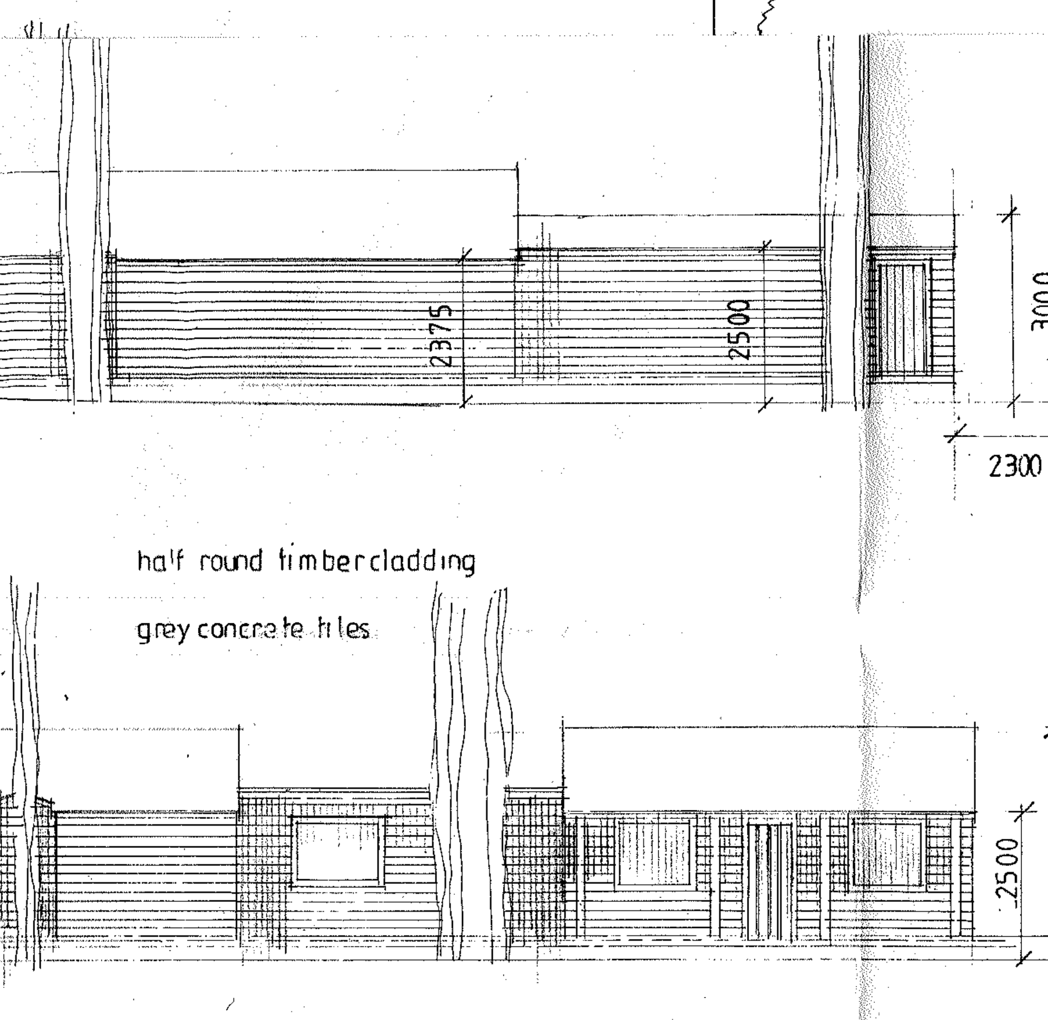

Notes

Copyright in all documents and drawings prepared by the Architect and any work executed from these documents and drawings shall, unless otherwise agreed, remain the property of the Architect.

Do not Scale off this drawing.

All dimensions to be checked on site and any discrepancies to be referred to the Architect before proceeding.

All levels to be checked on site.

All discrepancies between information shown on the drawing and information in the specification to be referred to the Architect prior to proceeding.

All omissions to be referred to the Architect prior to proceeding.

All component sizes and references to be checked prior to ordering of materials.

Positions of existing drainage runs to be confirmed prior to proceeding and drains checked as necessary.

All relevant boundary positions to be checked prior to proceeding.

Planning permission is beyond the Architect's control and no guarantee that it will be granted can be given.

The Architect is not responsible for knowledge of existence of unknown services across the site, overhead or underground, including electricity, gas, water, sewers, telephone, I.T. etc

Amendments

Client
d turner esq 320130180P

Job Title
out buildings
landscaping
2 pendle view brockhall village old langho

Drawing Title
plans elevations
asexisting/proposed

Michael Jackson
CHARTERED ARCHITECTS
Holly Cottage
223 Preston Road
Grimsargh
Preston
Lancs
PR2 5JR
Tel: 01772 701777

Scale	Date	Drawn
1:100	nov 12	mmj

Drg. No.	Rev.
1813 / 1	C