


Type G1 Gantry Sign Internally Illuminated

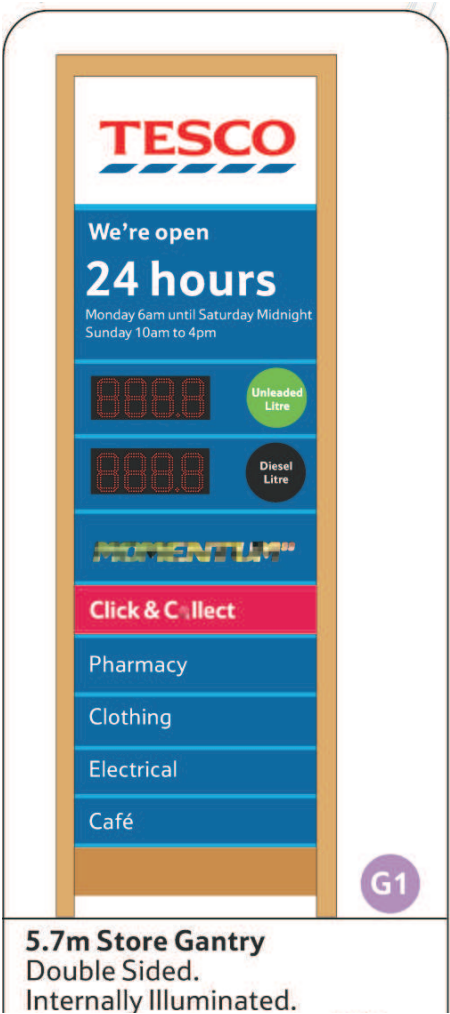

Icons foil cut and sprayed BS20 D45 60% gloss.

MDDS panels screened BS20 D45 60% gloss.

MDDS panel flaps to be blue no.27 part no. ACE 3512/300-07.

MDDS panel pins to be blue no.27 part no. ACE 35MK3-07.

Overall size:
7000mm x 1908mm x 200mm

Illumination:
Internal, static, illumination to a maximum of 1000 candelas.

- Colours:
- Header Box metal work painted white 60% gloss.
 - Tesco logo Avery Fascal vinyl Cardinal Red 4509.
 - Tesco logo 'blips' to be Avery Fascal vinyl Sapphire Blue 4518.
 - Gantry metal work painted Blue BS20 d45 60% gloss.

Background to 'Open 24 hours etc' Avery Fascal vinyl Cardinal Red FC 4509.

Rev	Date
darntonegs BUILT ENVIRONMENT CONSULTANCY	
Client: Tesco Stores Ltd	
Project: CLITHEROE	
Drawing No: 8630 (SG) 01	
Scale: 1:50	
Date: FEB 27 Drawn: RH	