


ABBREVIATIONS

BT	BT Cover
CH	Cable Height
CL	Cover Level
EH	Eaves Height
FH	Fire Hydrant
GU	Gully
MH	Man Hole
RH	Ridge/Roof Height
TP	Telegraph Pole
TH	Top of Hedge
TW	Top of Wall

NOTE

All levels relate to OSGB36 Coordinates using GNSS data.
Levels defining edge of carriageway are observed at channel (bottom of kerb).

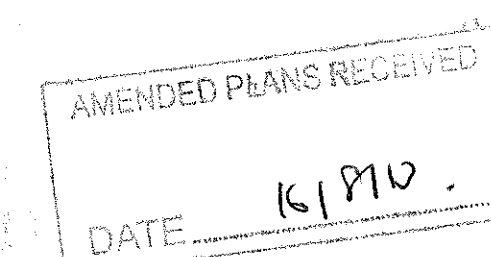

Client
JWPC

Job Title
Proposed development to Land at
George Street
Read

Drawing Title
Existing Site Plan

Scale
1:200@A1

Date
Dec 2012

Drawn
J Bowden

spa
SUNDERLAND PEACOCK ARCHITECTS
SUNDERLAND PEACOCK & ASSOCIATES LTD.
HAZELWIRE, PHILCO ROAD, CLITHERGE
LANCASHIRE, BB7 2AG
T 01200 423178 F 01200 427528
E info@sunderlandpeacock.com
www.sunderlandpeacock.com

4322 -01