

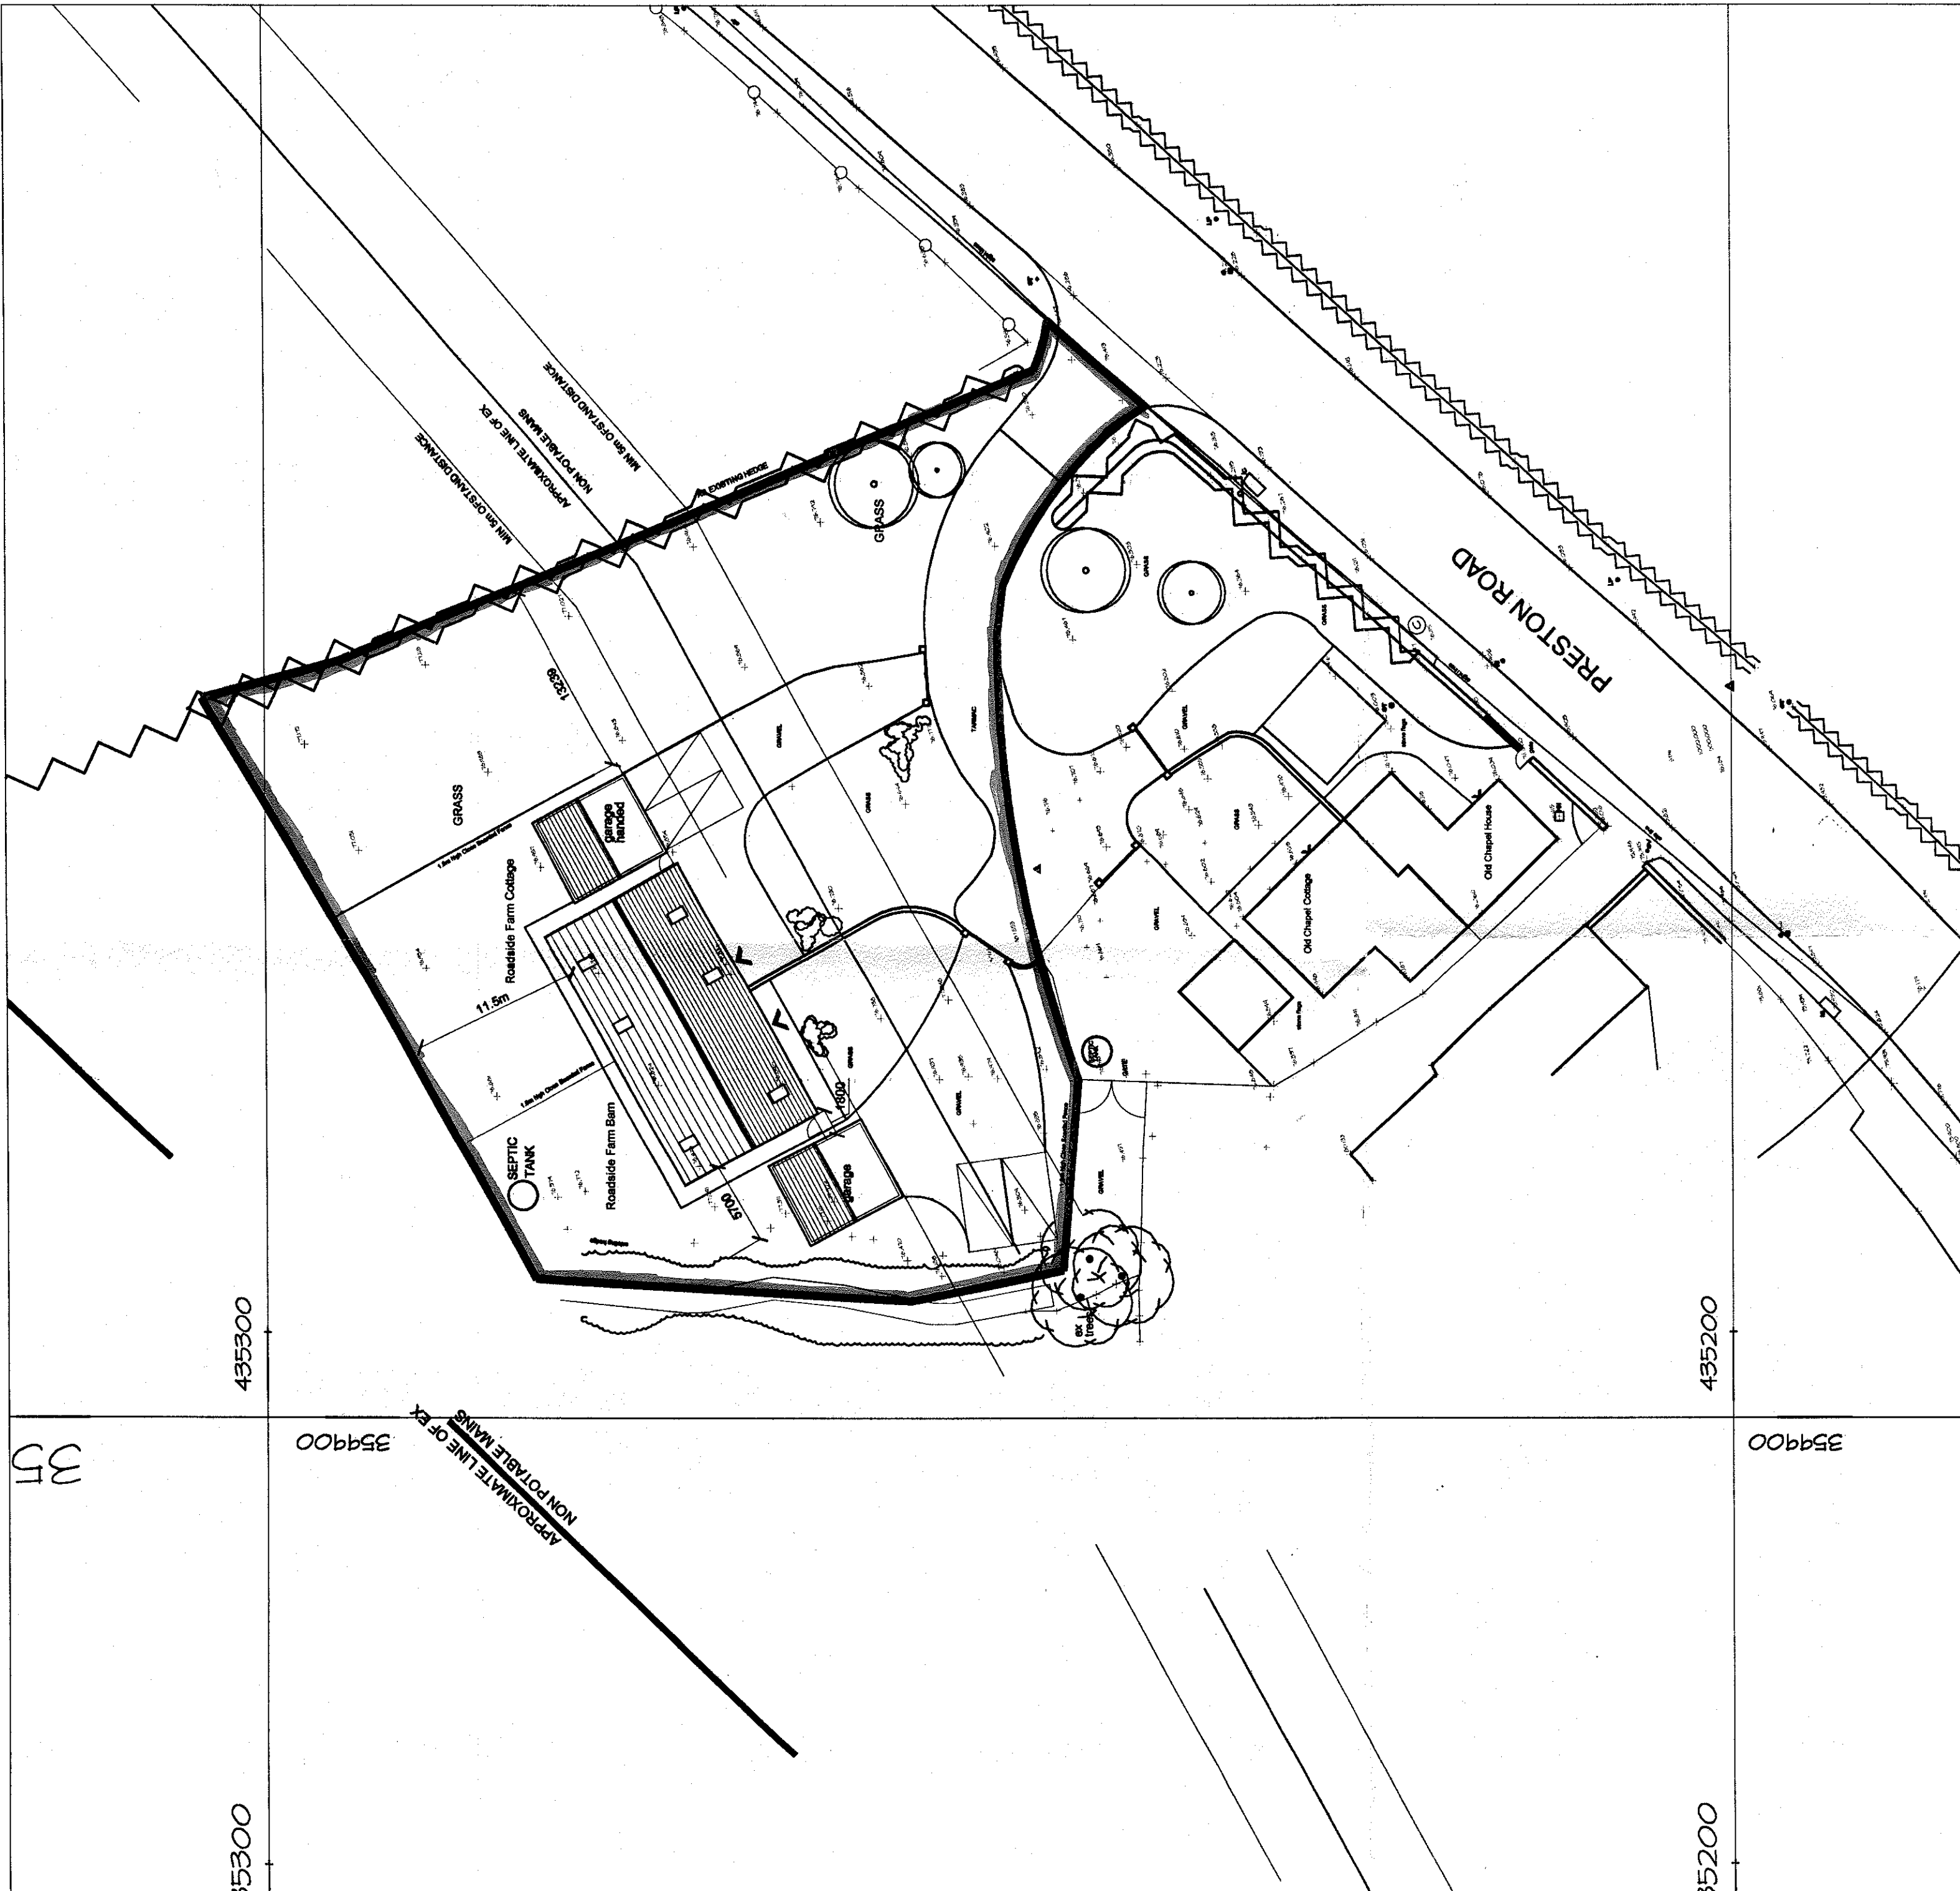


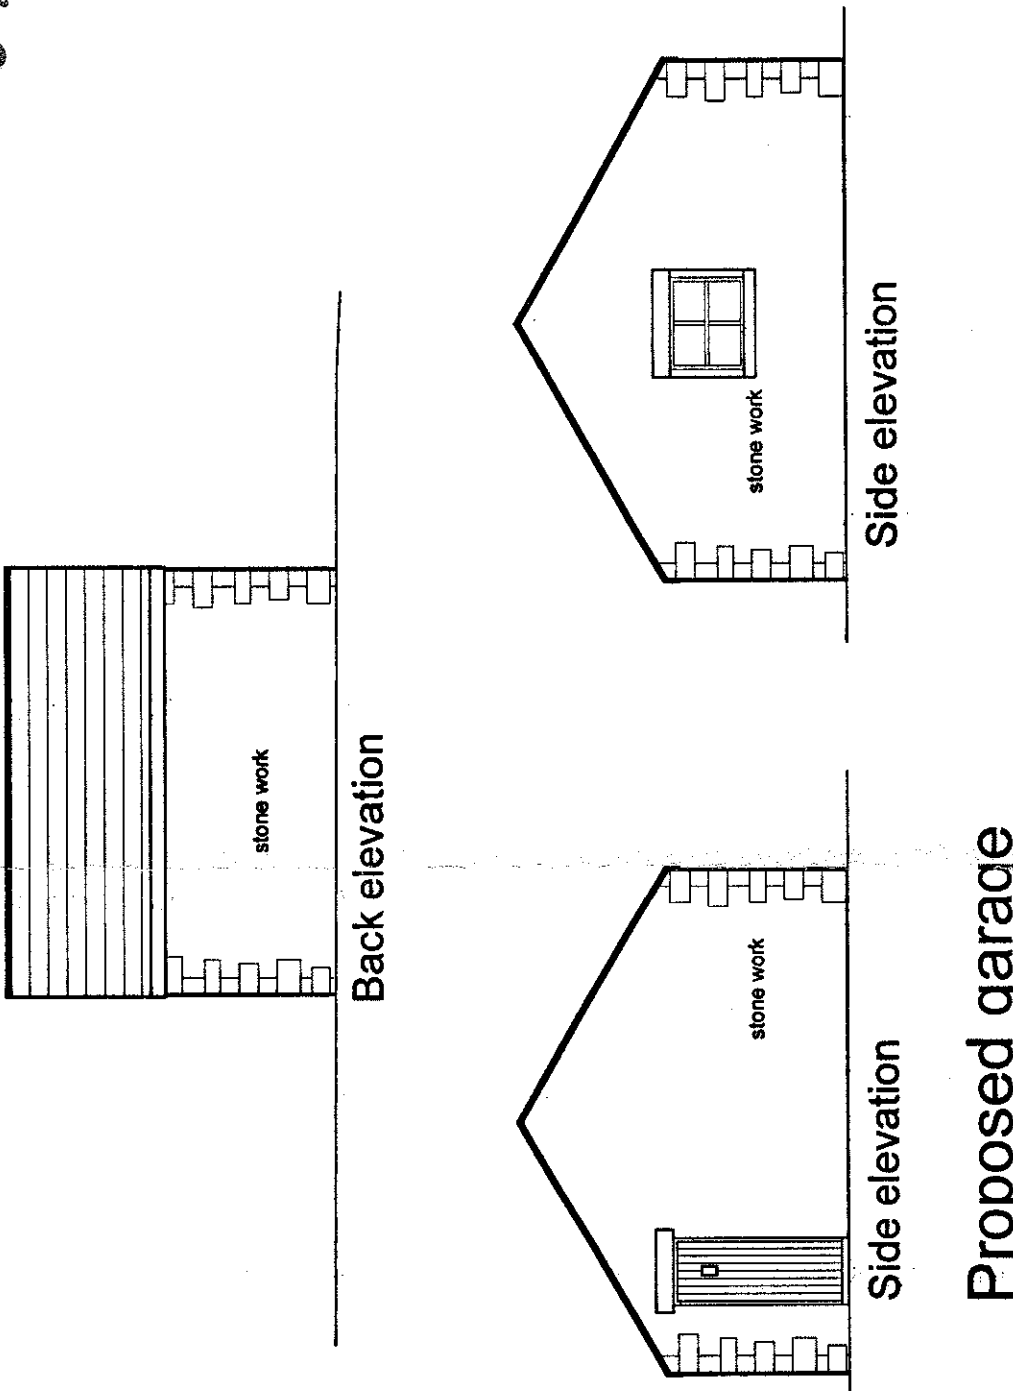

320130274P

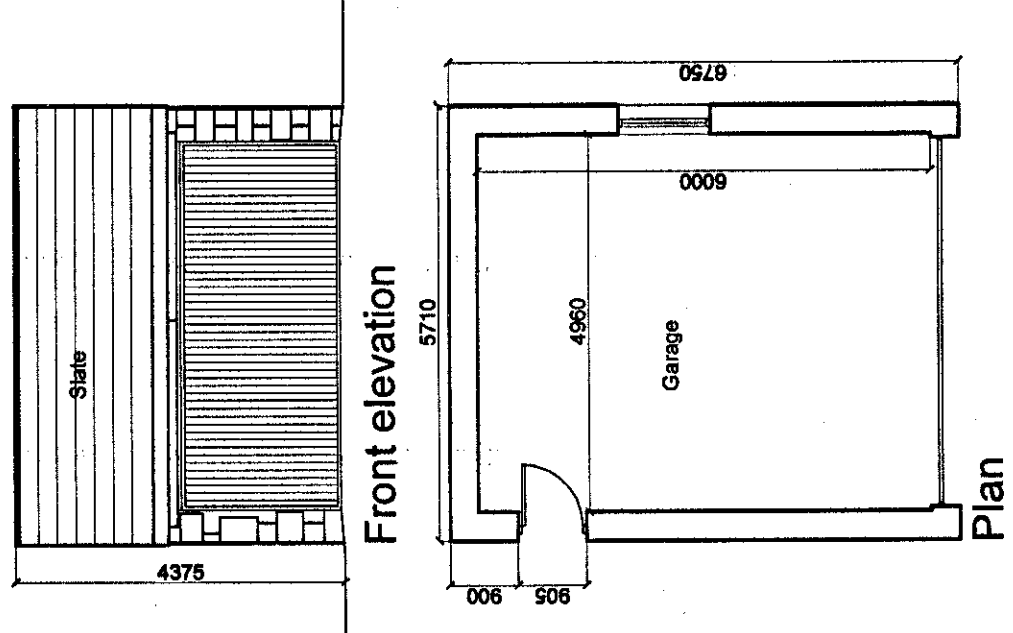

REV	Description	DATE
A2		

HUGHES TREACHER ARCHITECTS The Old Public School 100 High Street Preston, Lancashire PR1 2JH Tel: 01773 423251 Fax: 01773 423252 www.hughes-treacher.co.uk	
RIBA #/ Chartered Practitioner	
Title Proposed Garages Roadside Farm, Alston Nr Longridge, PR3 3BL	
Drawing Proposed Site Layout Garage plan & elevations	
Date March 13	Drawn by RT
Scale 1:500 & 1:100	Drawing No 1306/02
Rev A	

DO NOT SCALE OFF THIS DRAWING.
ALL DIMENSIONS TO BE CHECKED ON SITE.