

Front Garden

LOUNGE

DINING ROOM

UP

KITCHEN

YARD

SHED

Back street

GROUND FLOOR - PROPOSED

320130293P

Front Garden

LOUNGE

KITCHEN

UP

UTILITY

YARD


SHED

Back street


GROUND FLOOR - EXISTING

line of existing drain
IC
SVP
WVP
RWP


line of existing drain
IC
SVP
WVP
RWP

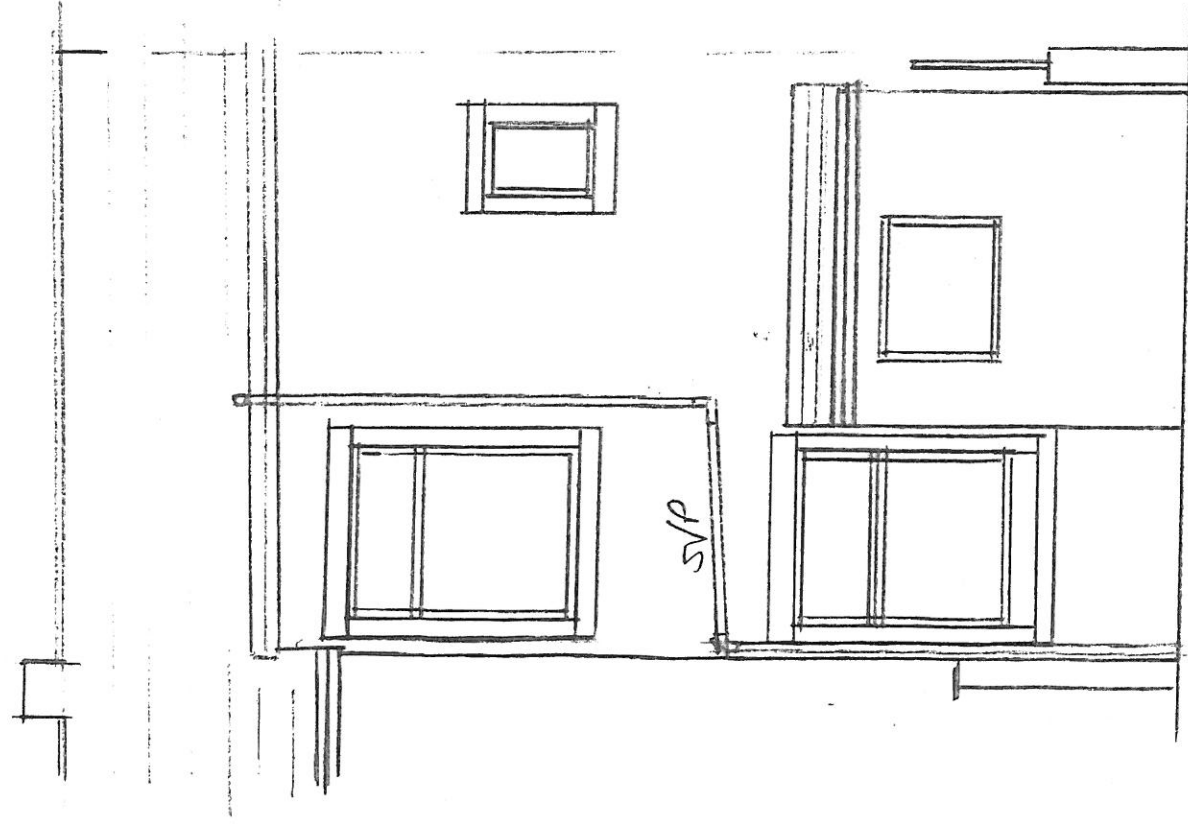

REAR ELEVATION — EXISTING

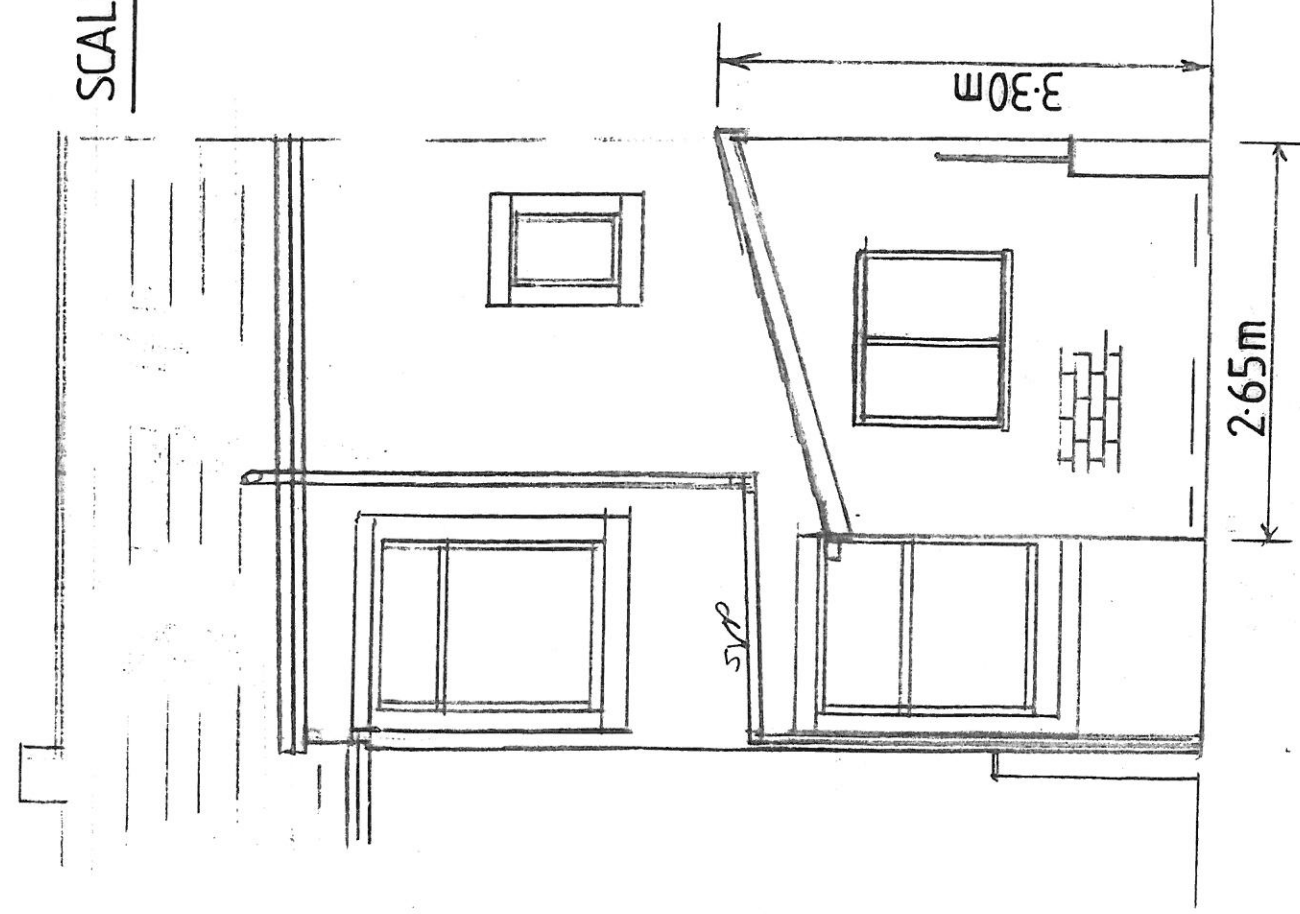


REAR ELEVATION — PROPOSED

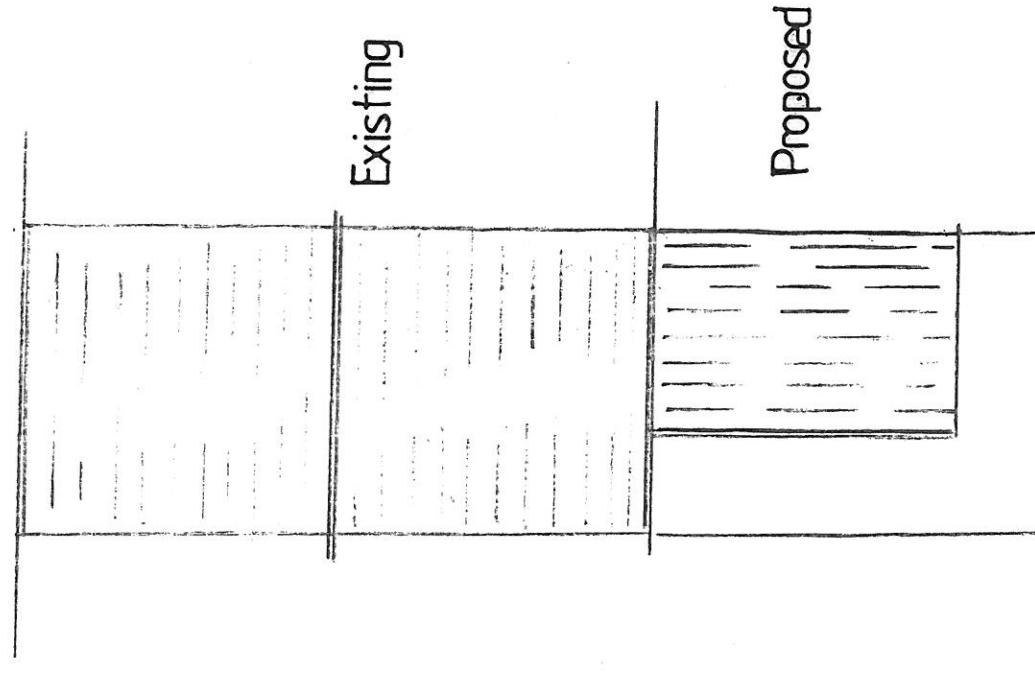


ROOF PLAN Scale 1:100

SCALE 1:50

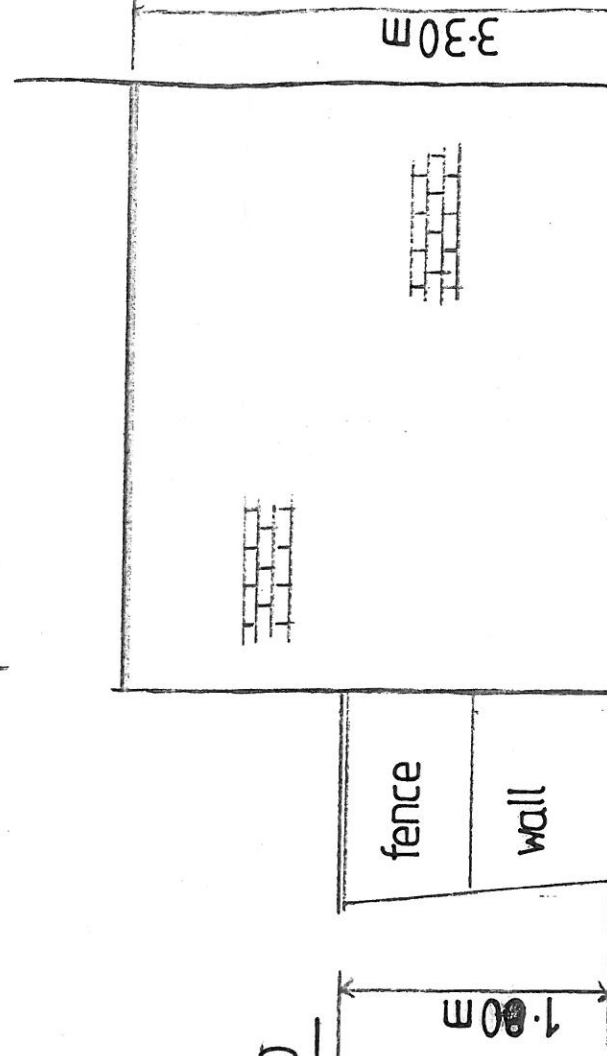

SIDE ELEVATION from No 3 — PROPOSED

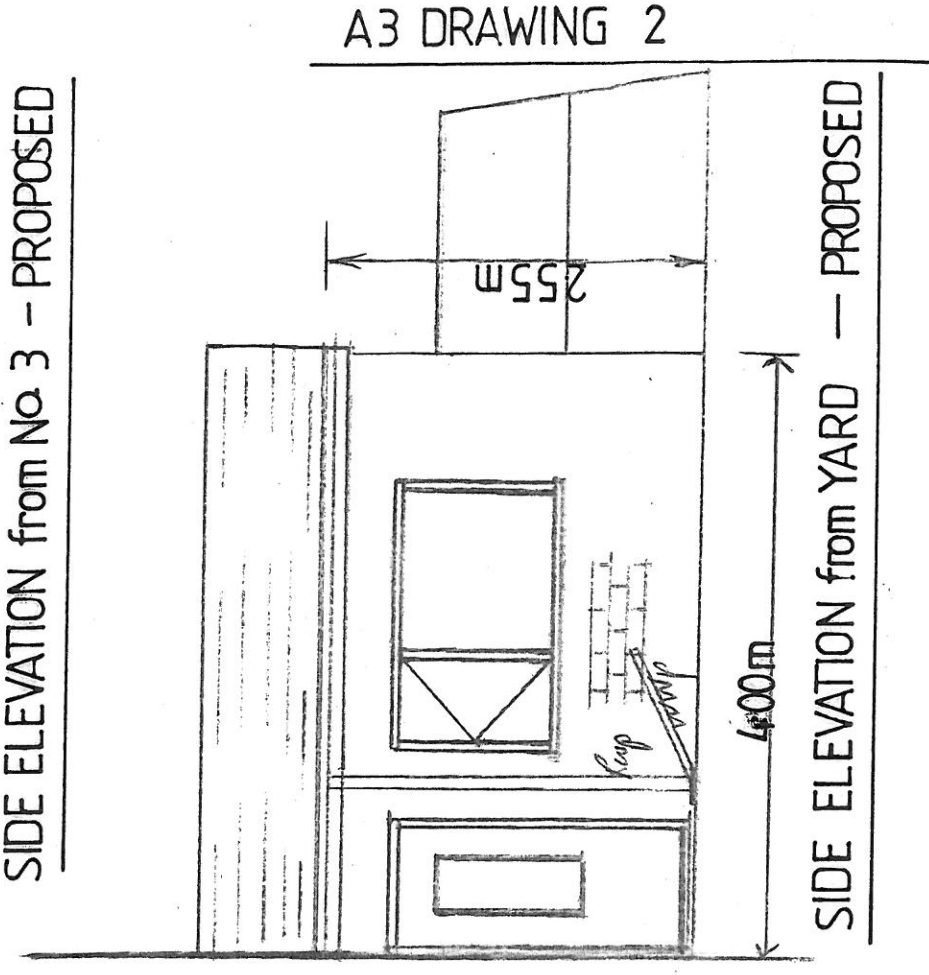

SIDE ELEVATION from YARD — PROPOSED