




note:
optional conservatory 2.9 x
3.1m as indicated.

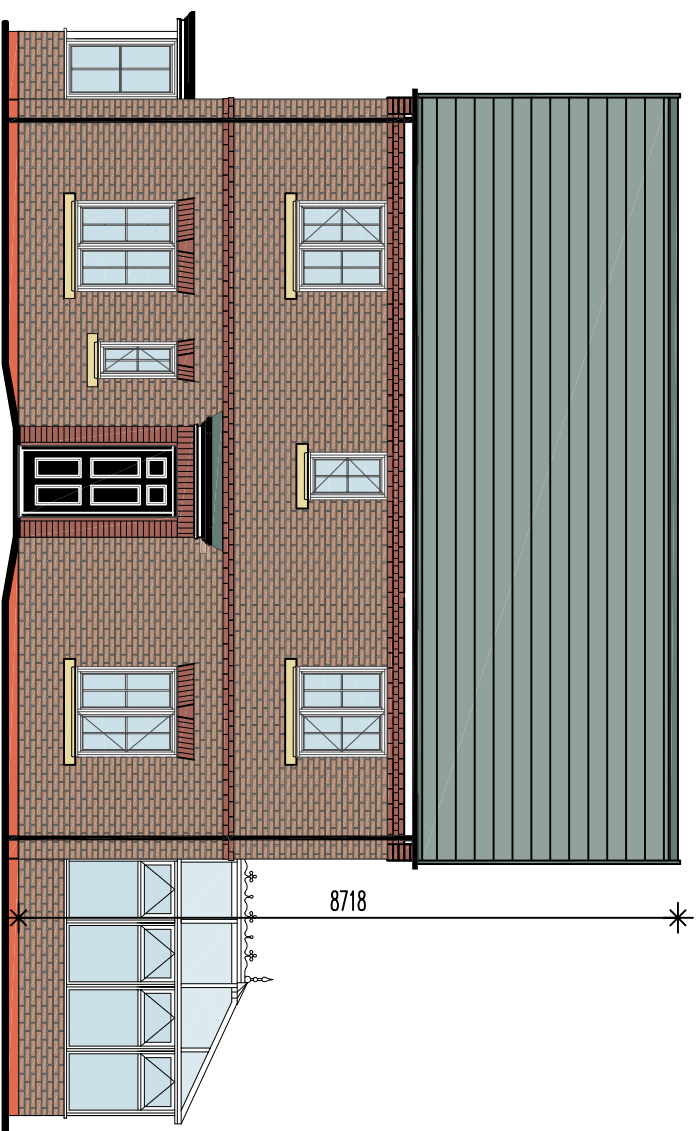


front elevation - with conservatory option

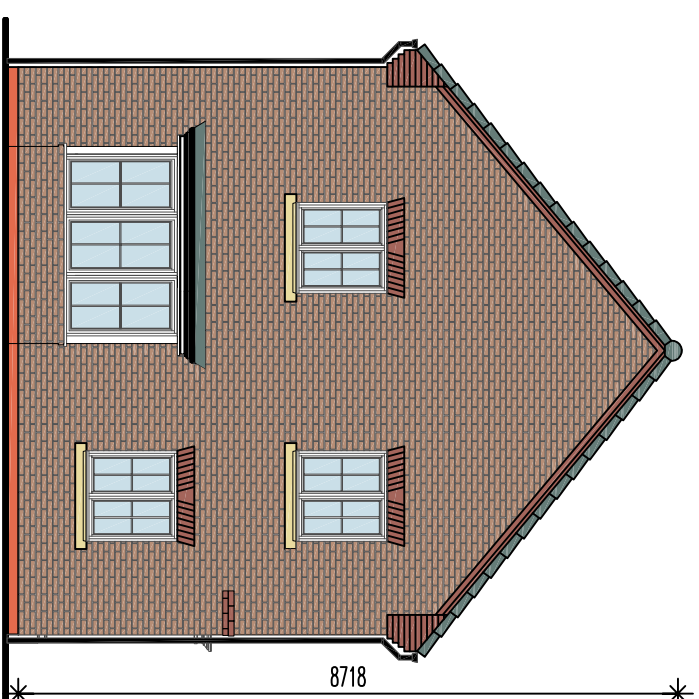


l.h side elevation

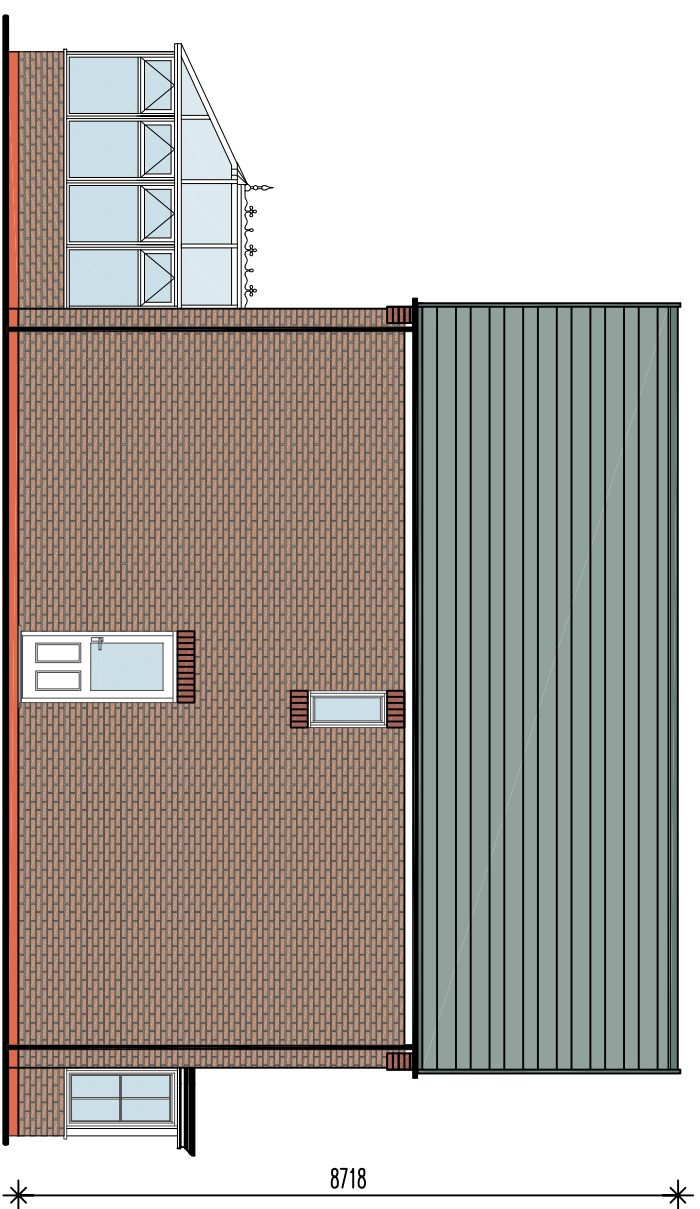

rear elevation - with conservatory option

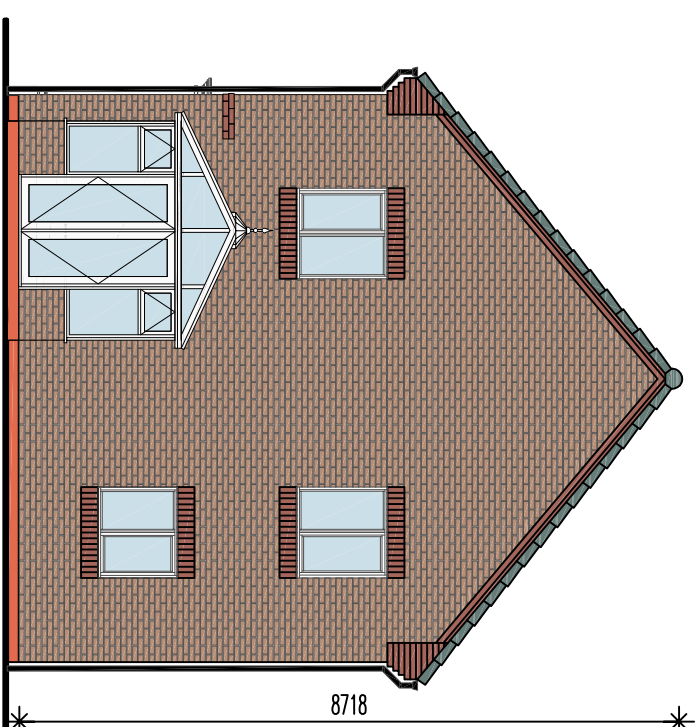

r.h. side elevation - with conservatory option

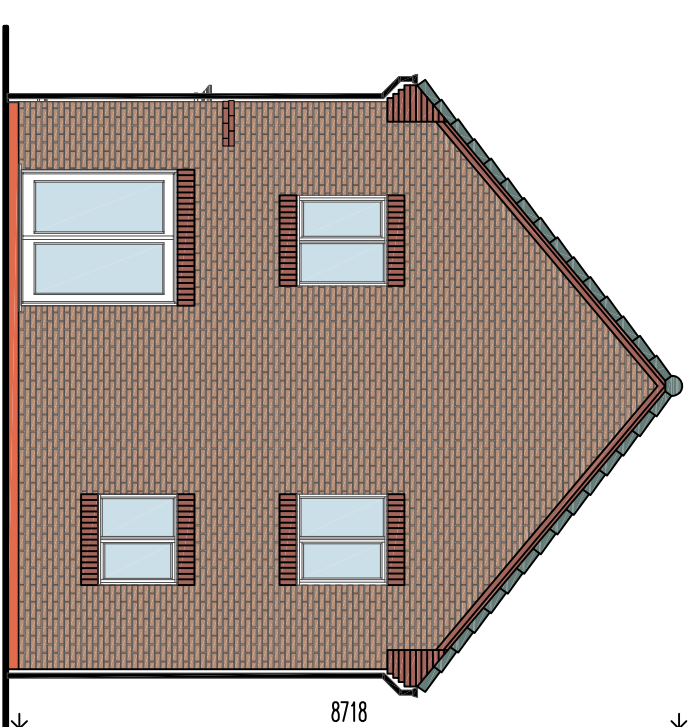

r.h. side elevation