

DUCHY of LANCASTER

Smiths Gore
14 Eastway Business Village
Olivers Place
Fulwood
Preston
Lancs
PR2 9WT
Tel: 01772 663120
Fax: 01772 663121



LANCASHIRE SURVEY WHITEWELL ESTATE

Dinkling Green Farm Cottage

Scale: 1:500

Date/By: 08/06/2006 GFP

Plan Ref: 2/E0109

Cert. by/Date SDA / 13 6 06

Reproduced from the O.S. map with the permission
of the Controller HMSO. Crown Copyright reserved




SD6346 SD6446

Dinkling Green Farm Cottage

CRUCK
COTTAGE

320130308P

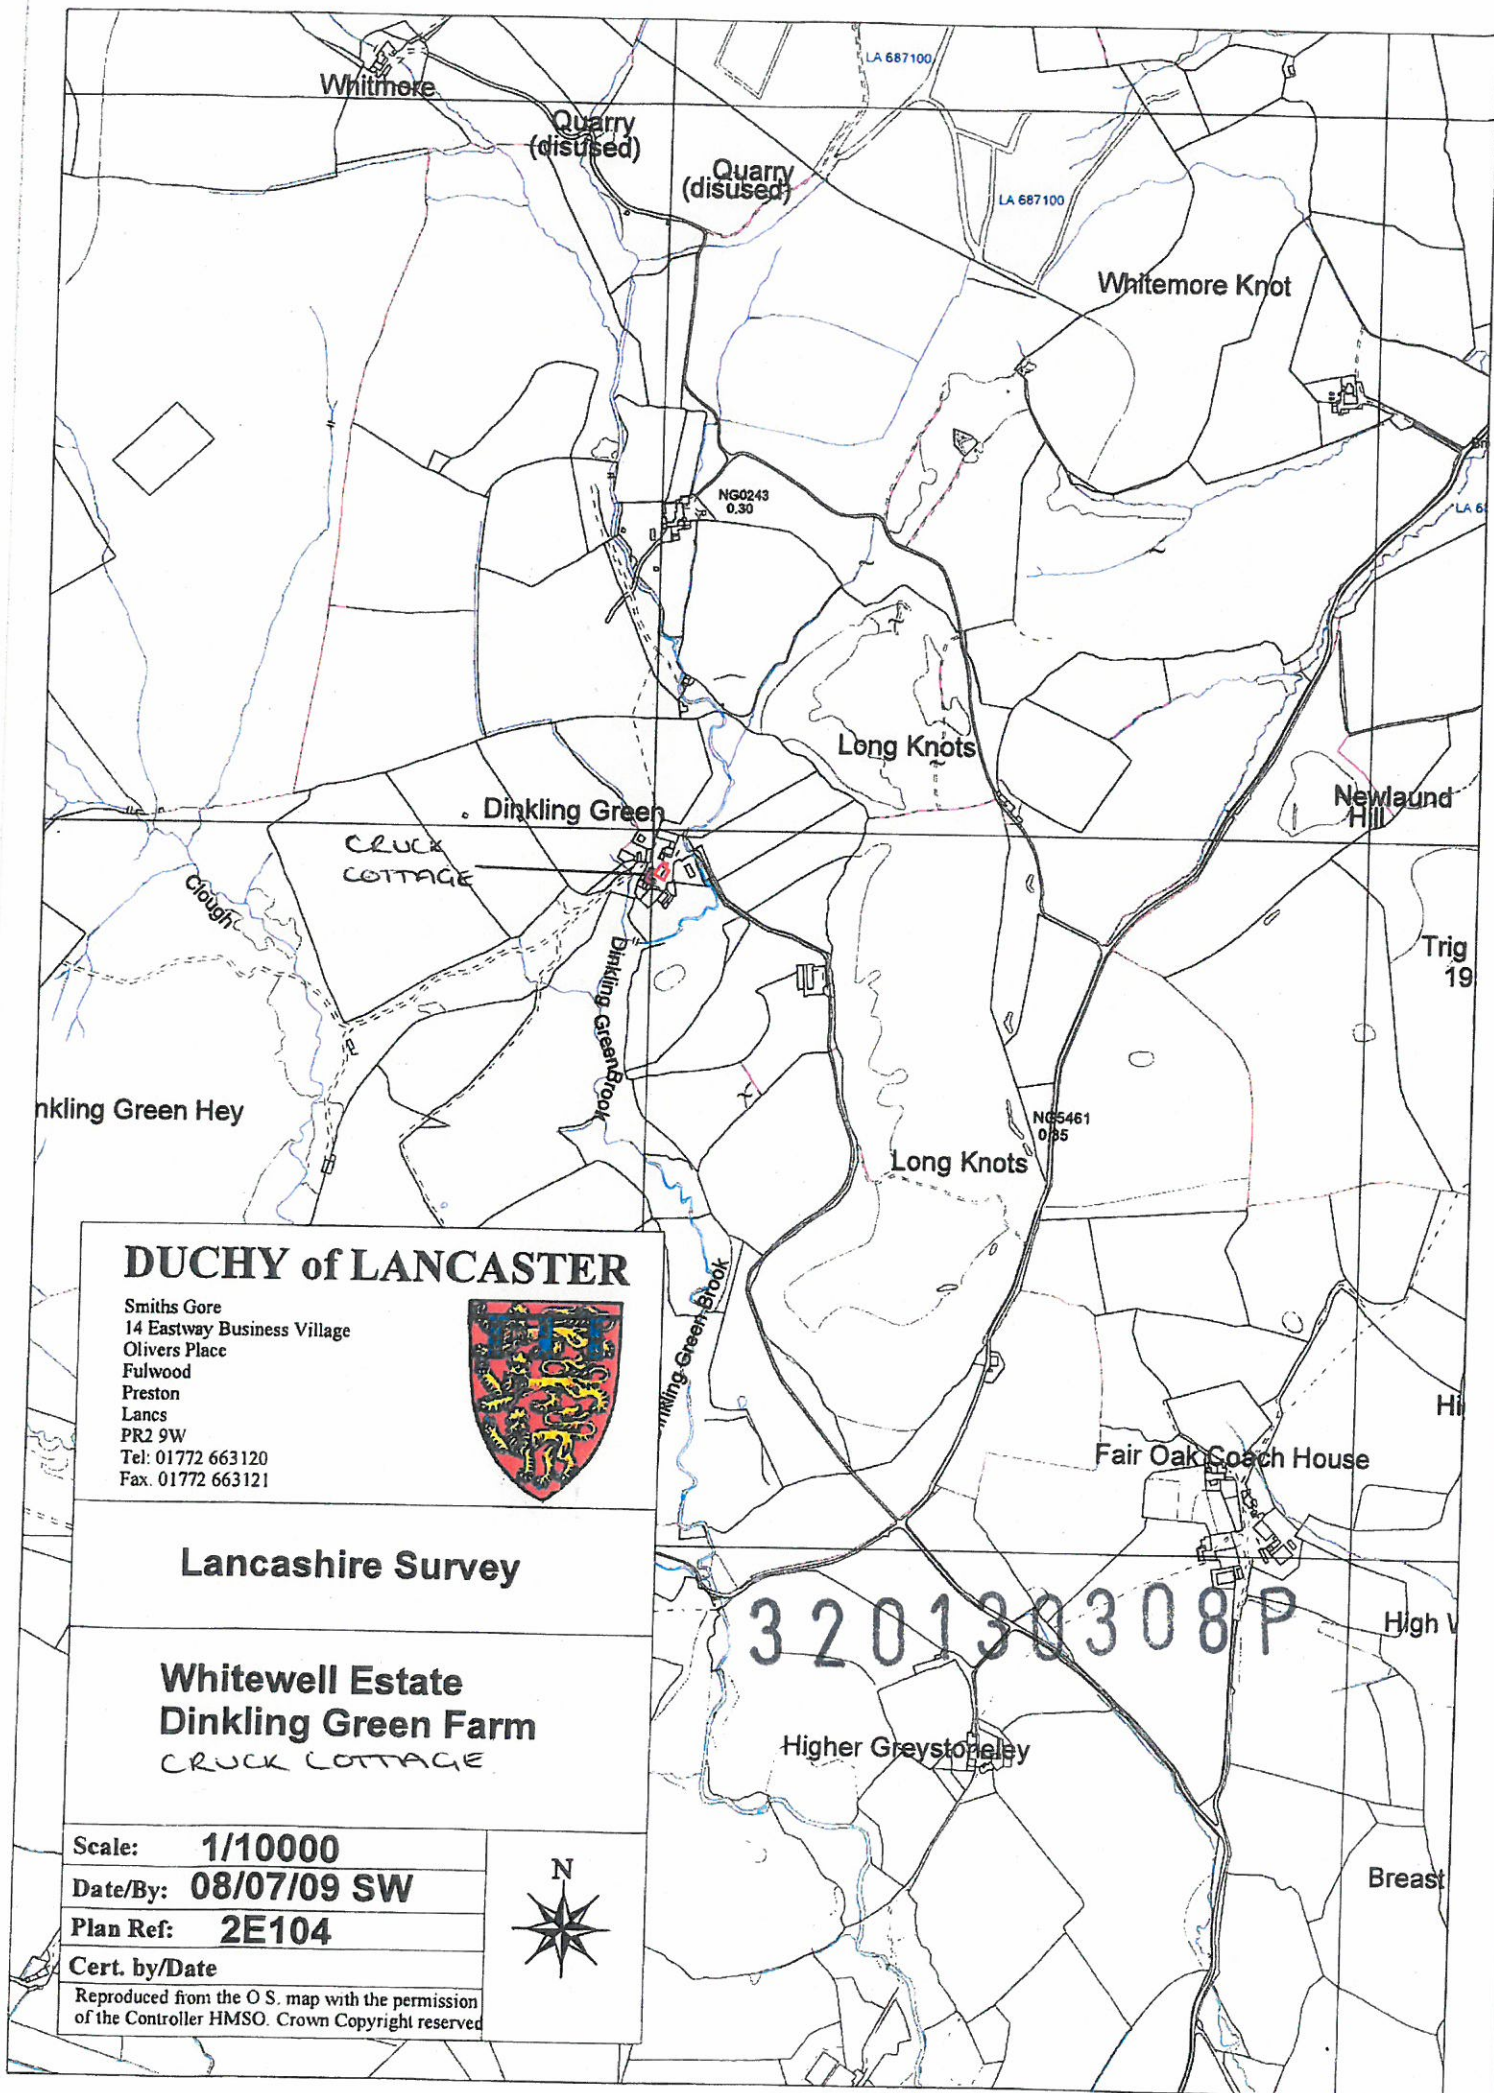

DUCHY of LANCASTER

Smiths Gore
14 Eastway Business Village
Olivers Place
Fulwood
Preston
Lancs
PR2 9W
Tel: 01772 663120
Fax: 01772 663121



Lancashire Survey

Whitewell Estate
Dinkling Green Farm
CRUCK COTTAGE

Scale: **1/10000**

Date/By: **08/07/09 SW**

Plan Ref: **2E104**

Cert. by/Date

Reproduced from the O.S. map with the permission
of the Controller HMSO. Crown Copyright reserved

