



Elevated Rear Proposed 3/2013/0313

Scale 1:100

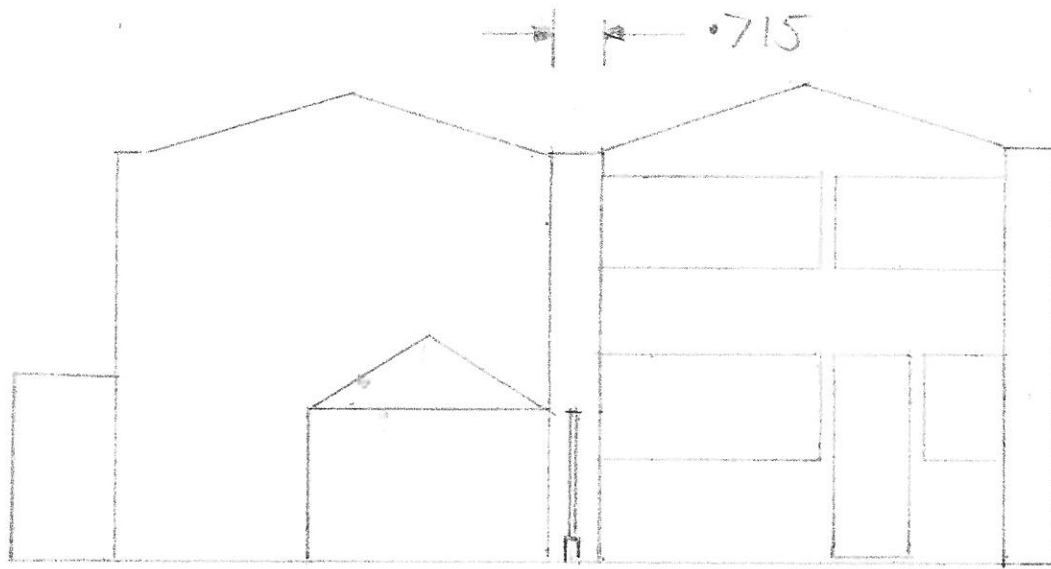

Dimension
in metres


Floor Plan Proposed

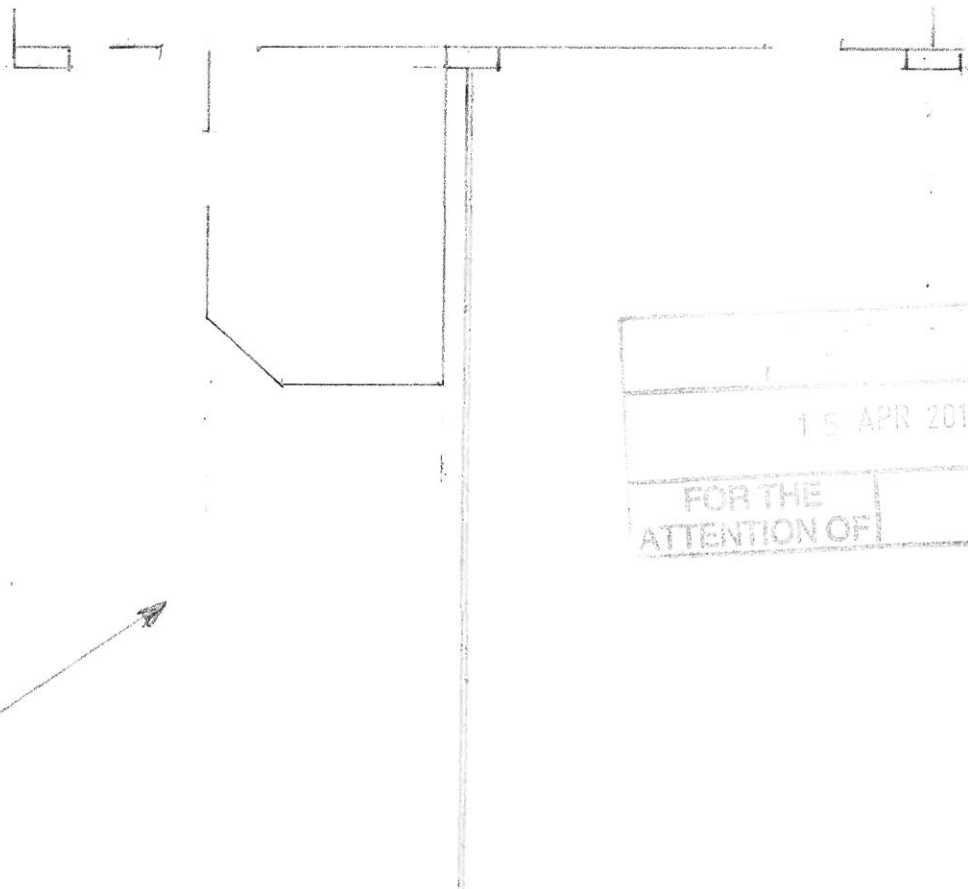

15 APR 2013	
FOR THE ATTENTION OF	


Floor Plan EXISTING

Scale 1:100

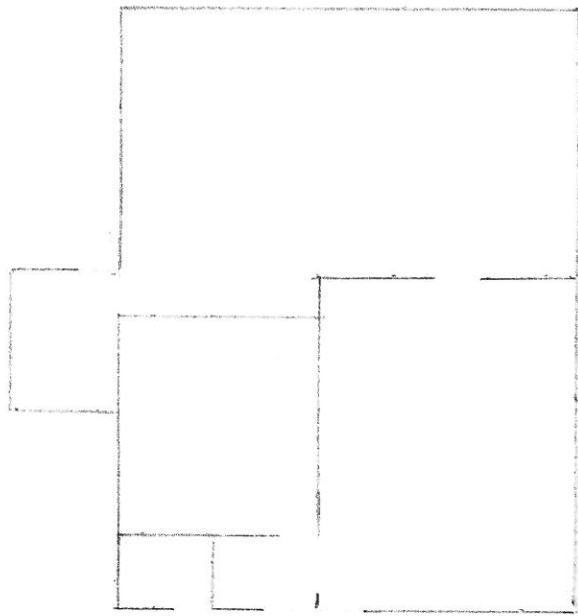

Floor Plan Proposed

Dimensions in metres


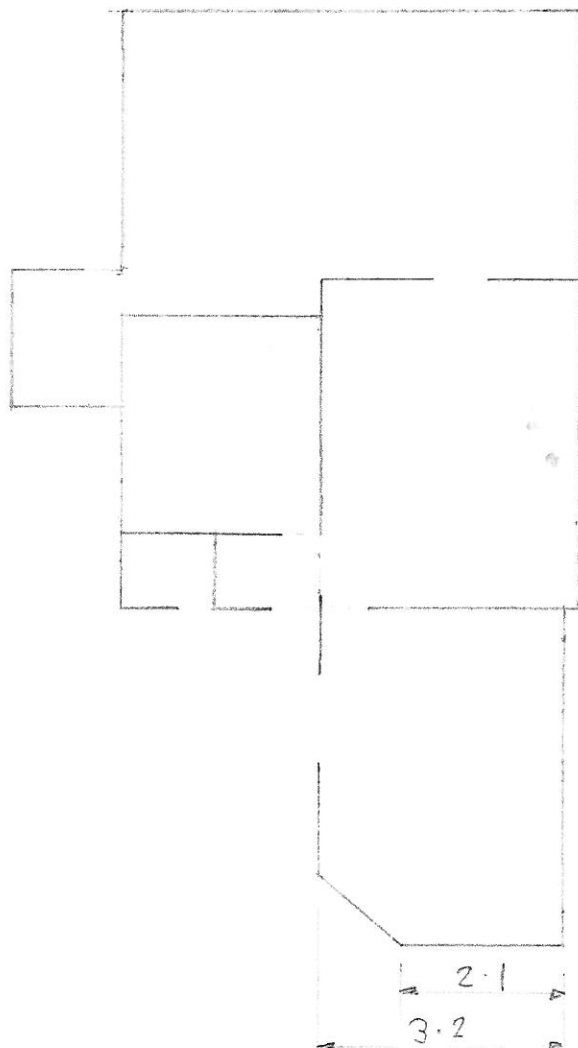


4.5

2.1

3.2

Floor Plan Existing Scale 1:100

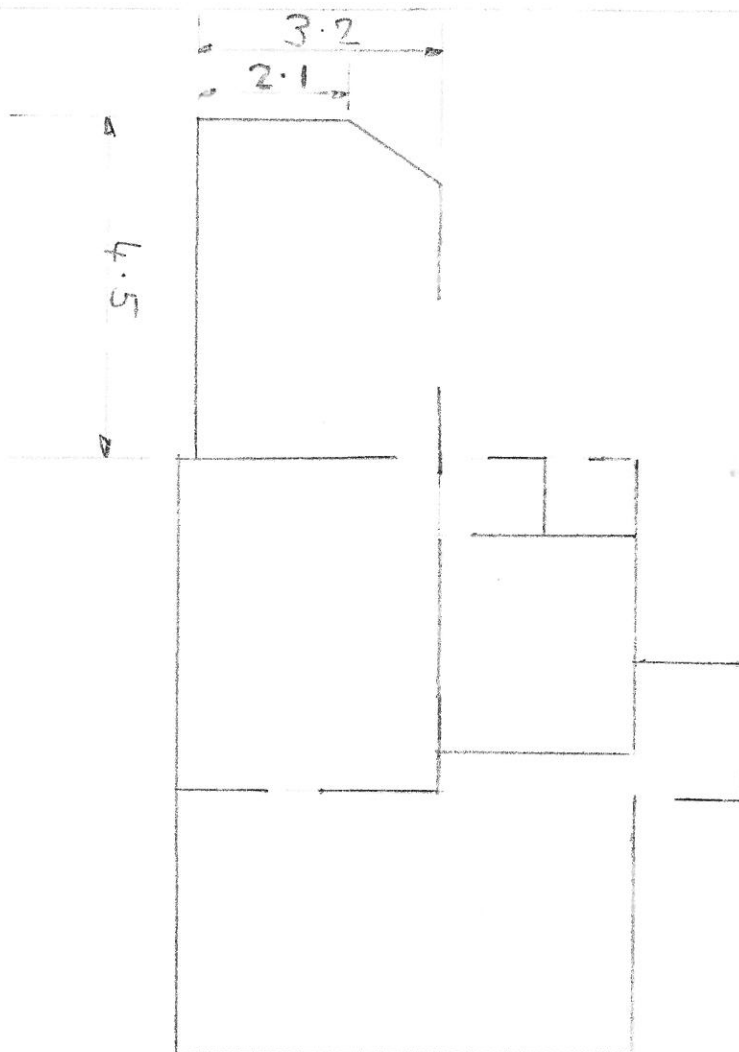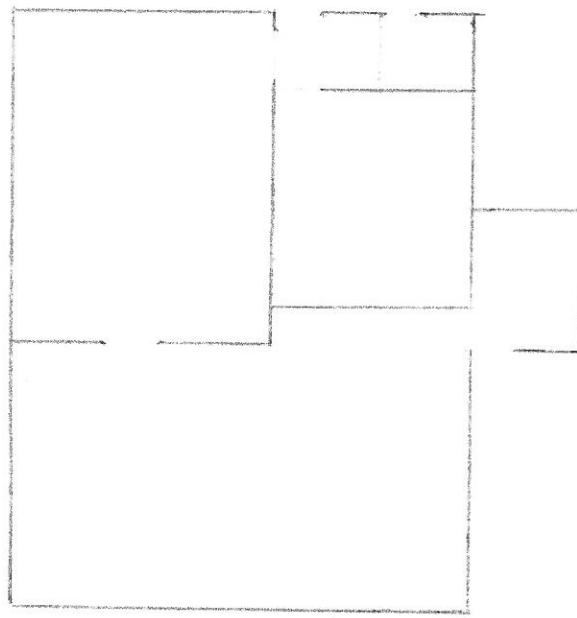


Floor Plan
Proposed



Dimensions
in metre's


Elevated Rear Proposed

Scale 1:100

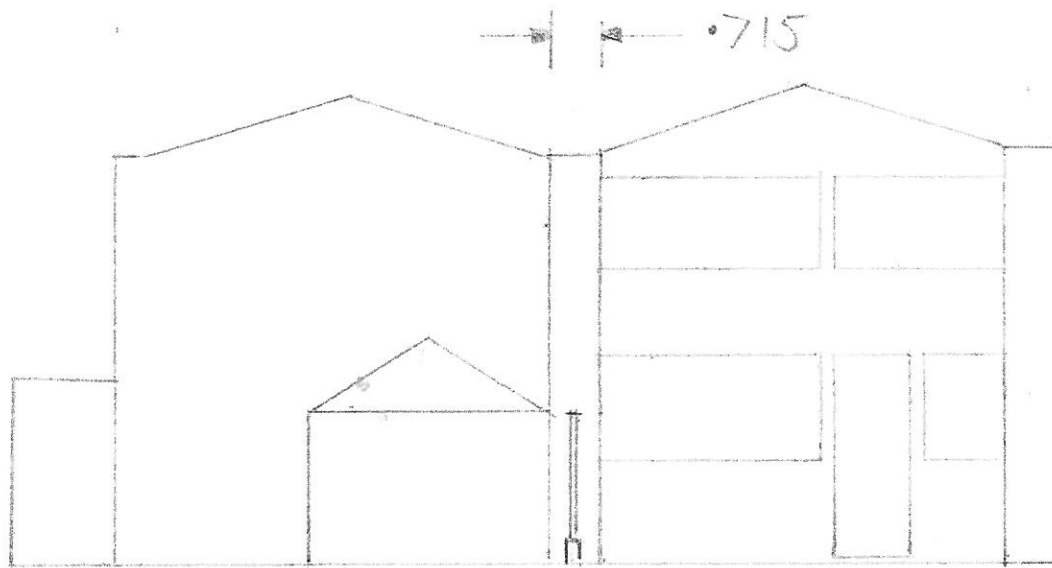


Dimension
in metres

Floor Plan Proposed

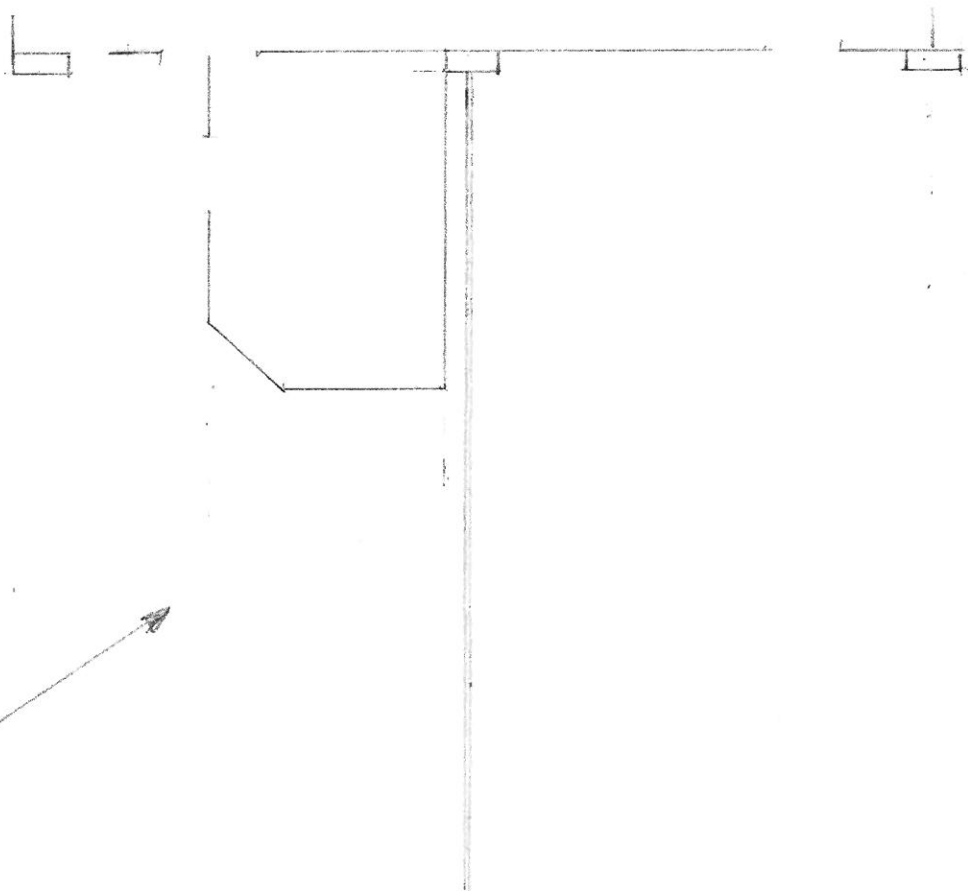


Floor Plan EXISTING

Scale 1:100

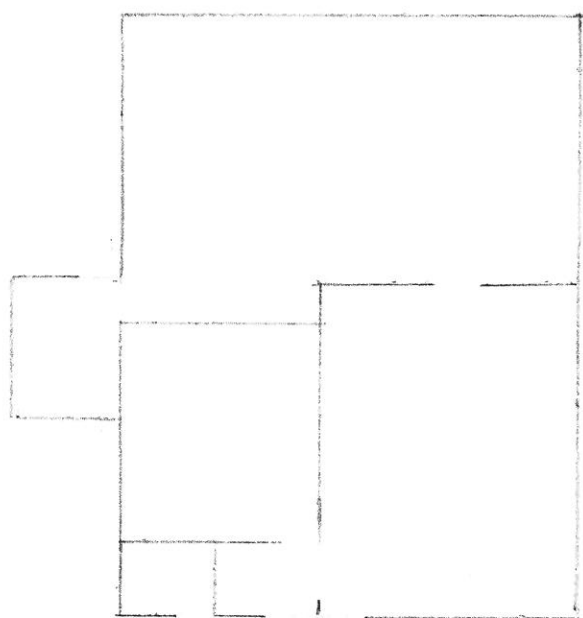

Floor Plan Proposed

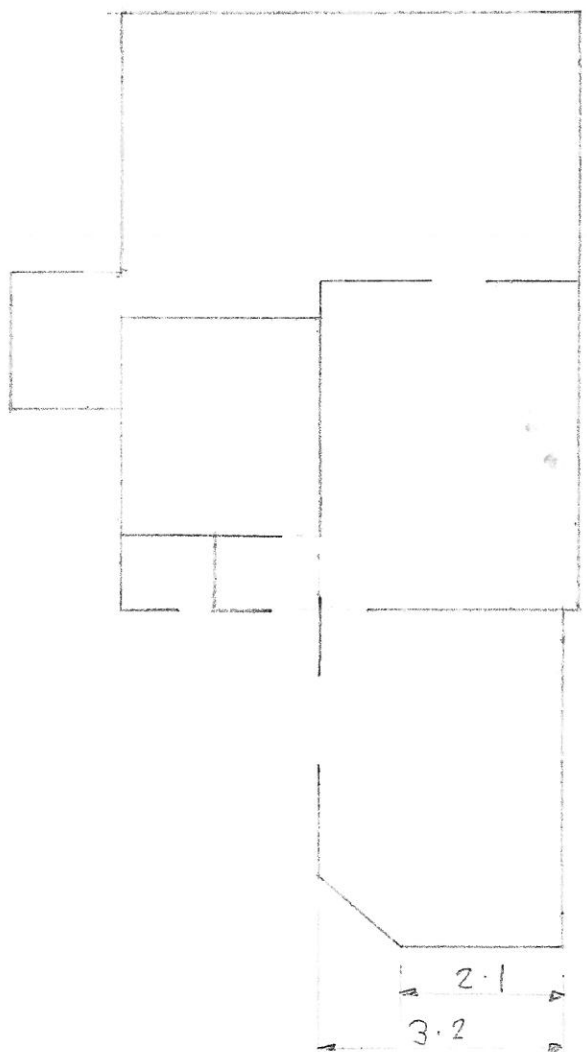



Dimensions
in metres

4.5

2.1

3.2

Floor Plan Existing Scale 1:100

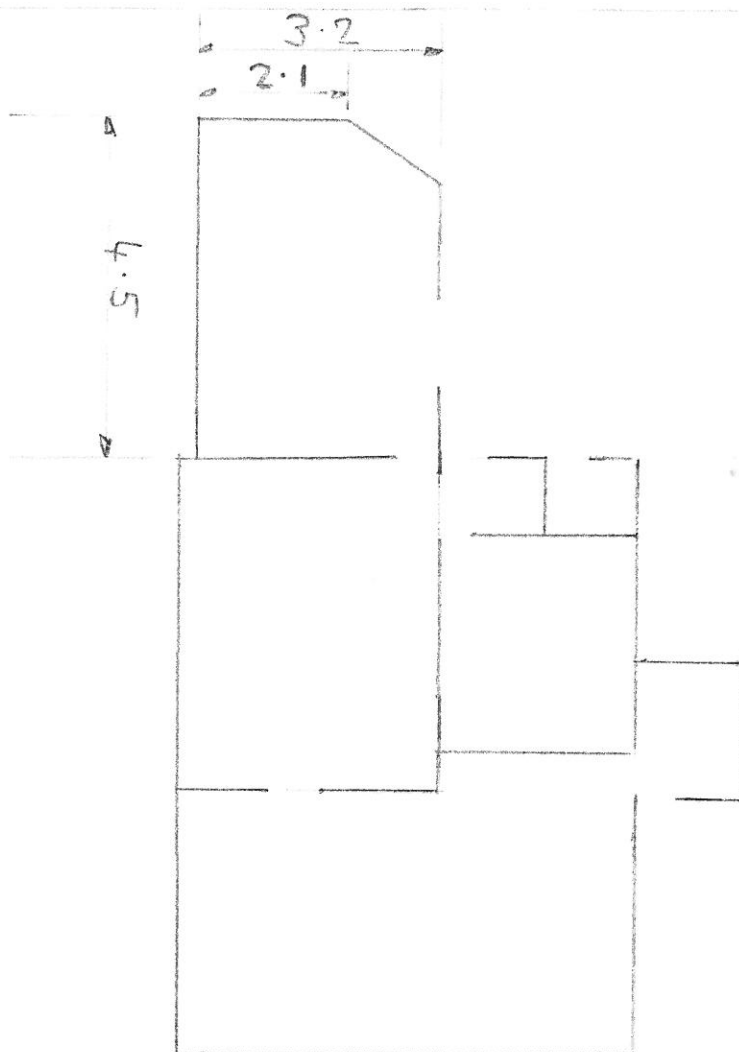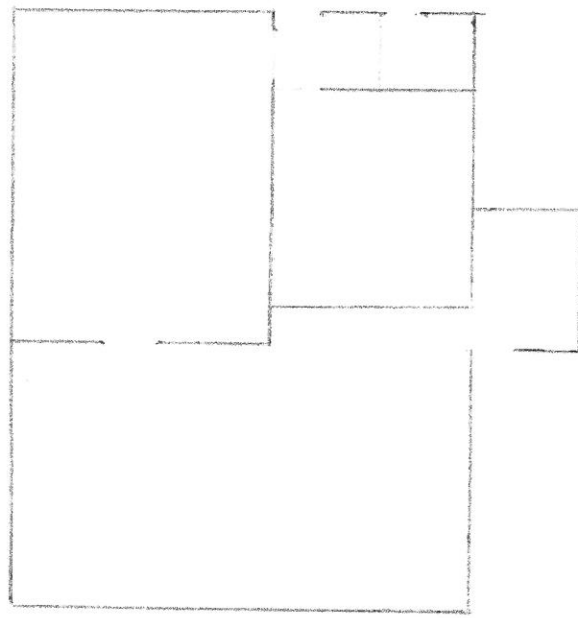


Floor Plan
Proposed



Dimensions
in metre's


Elevated Rear Proposed

Scale 1:100

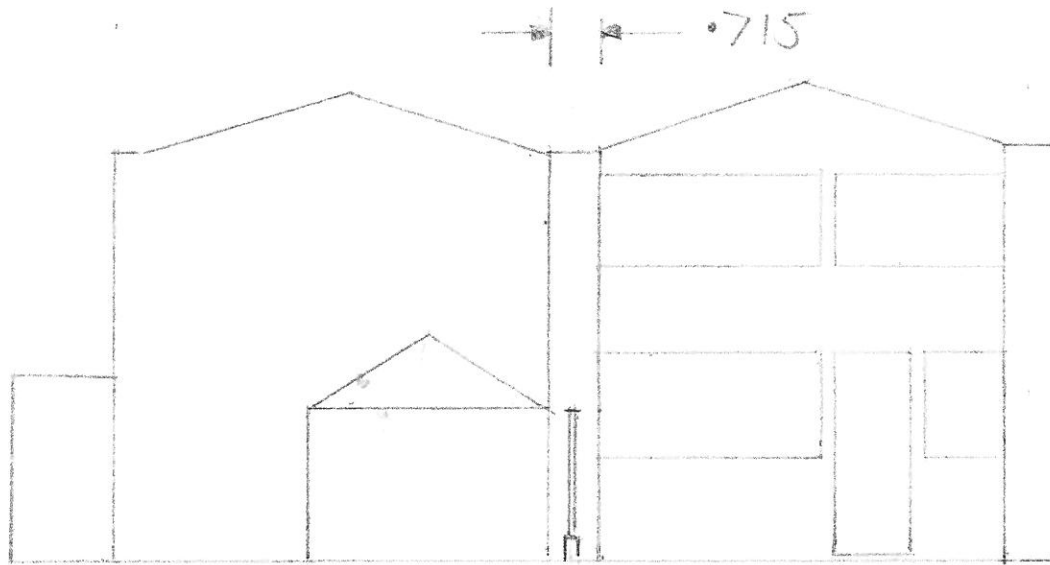


Dimension
in metres

Floor Plan Proposed

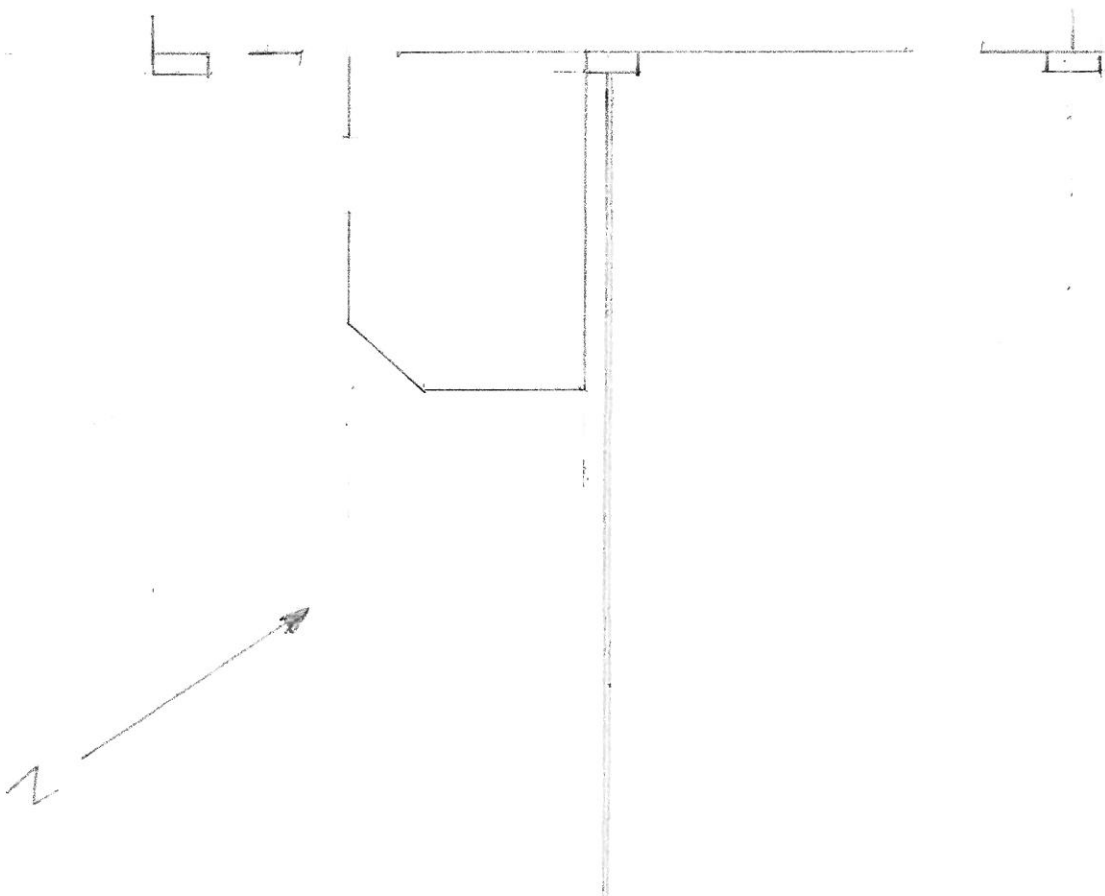


Floor Plan EXISTING

Scale 1:100

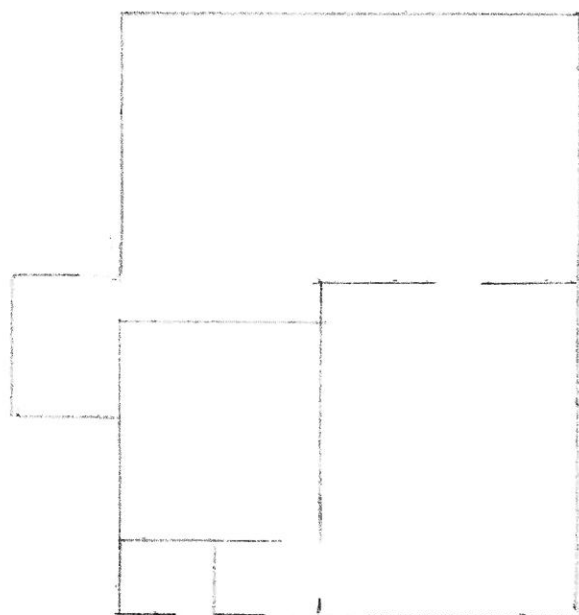

Floor Plan Proposed

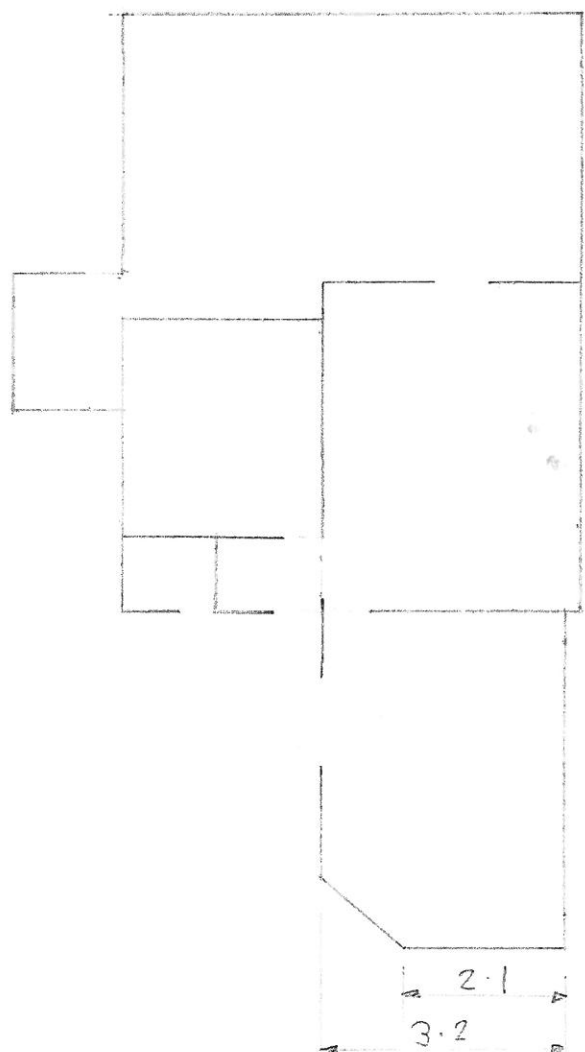

Dimensions
in metres



4.5

2.1

3.2

Floor Plan Existing

Scale 1:100

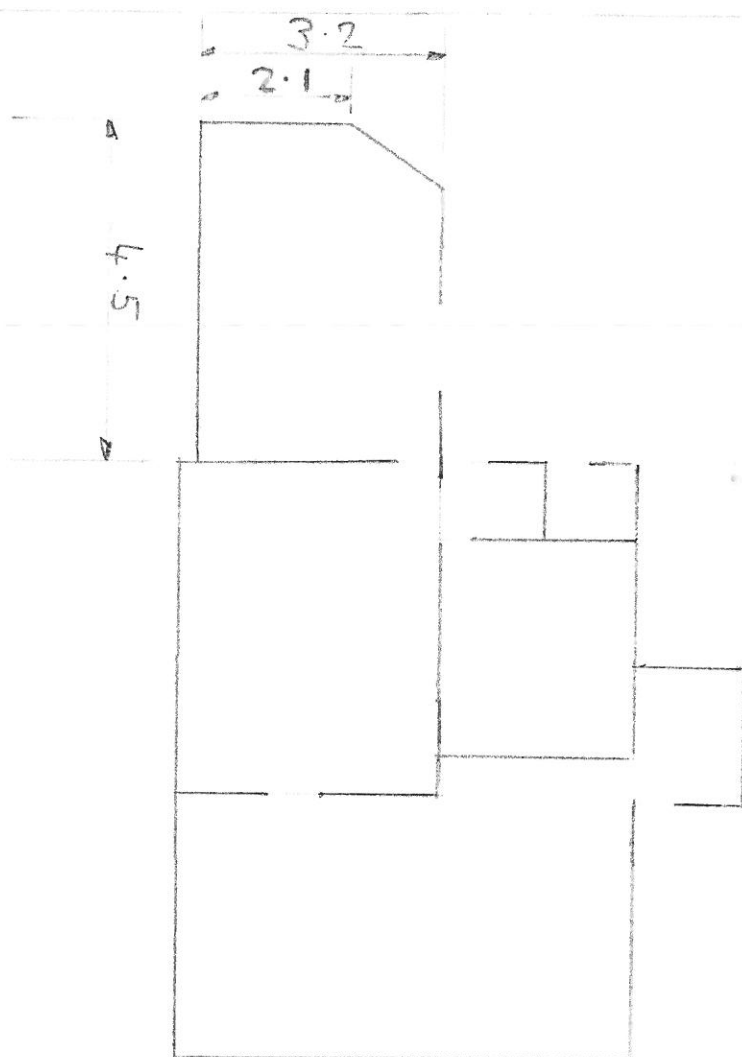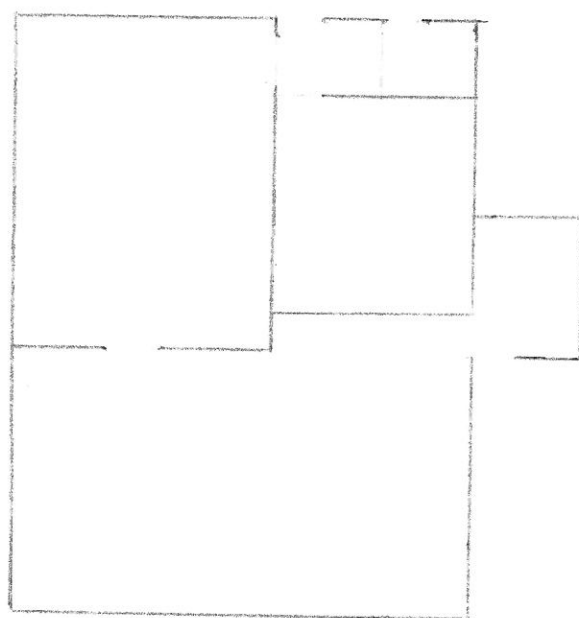

Floor Plan
Proposed



Dimensions
in metres