



Ground Floor

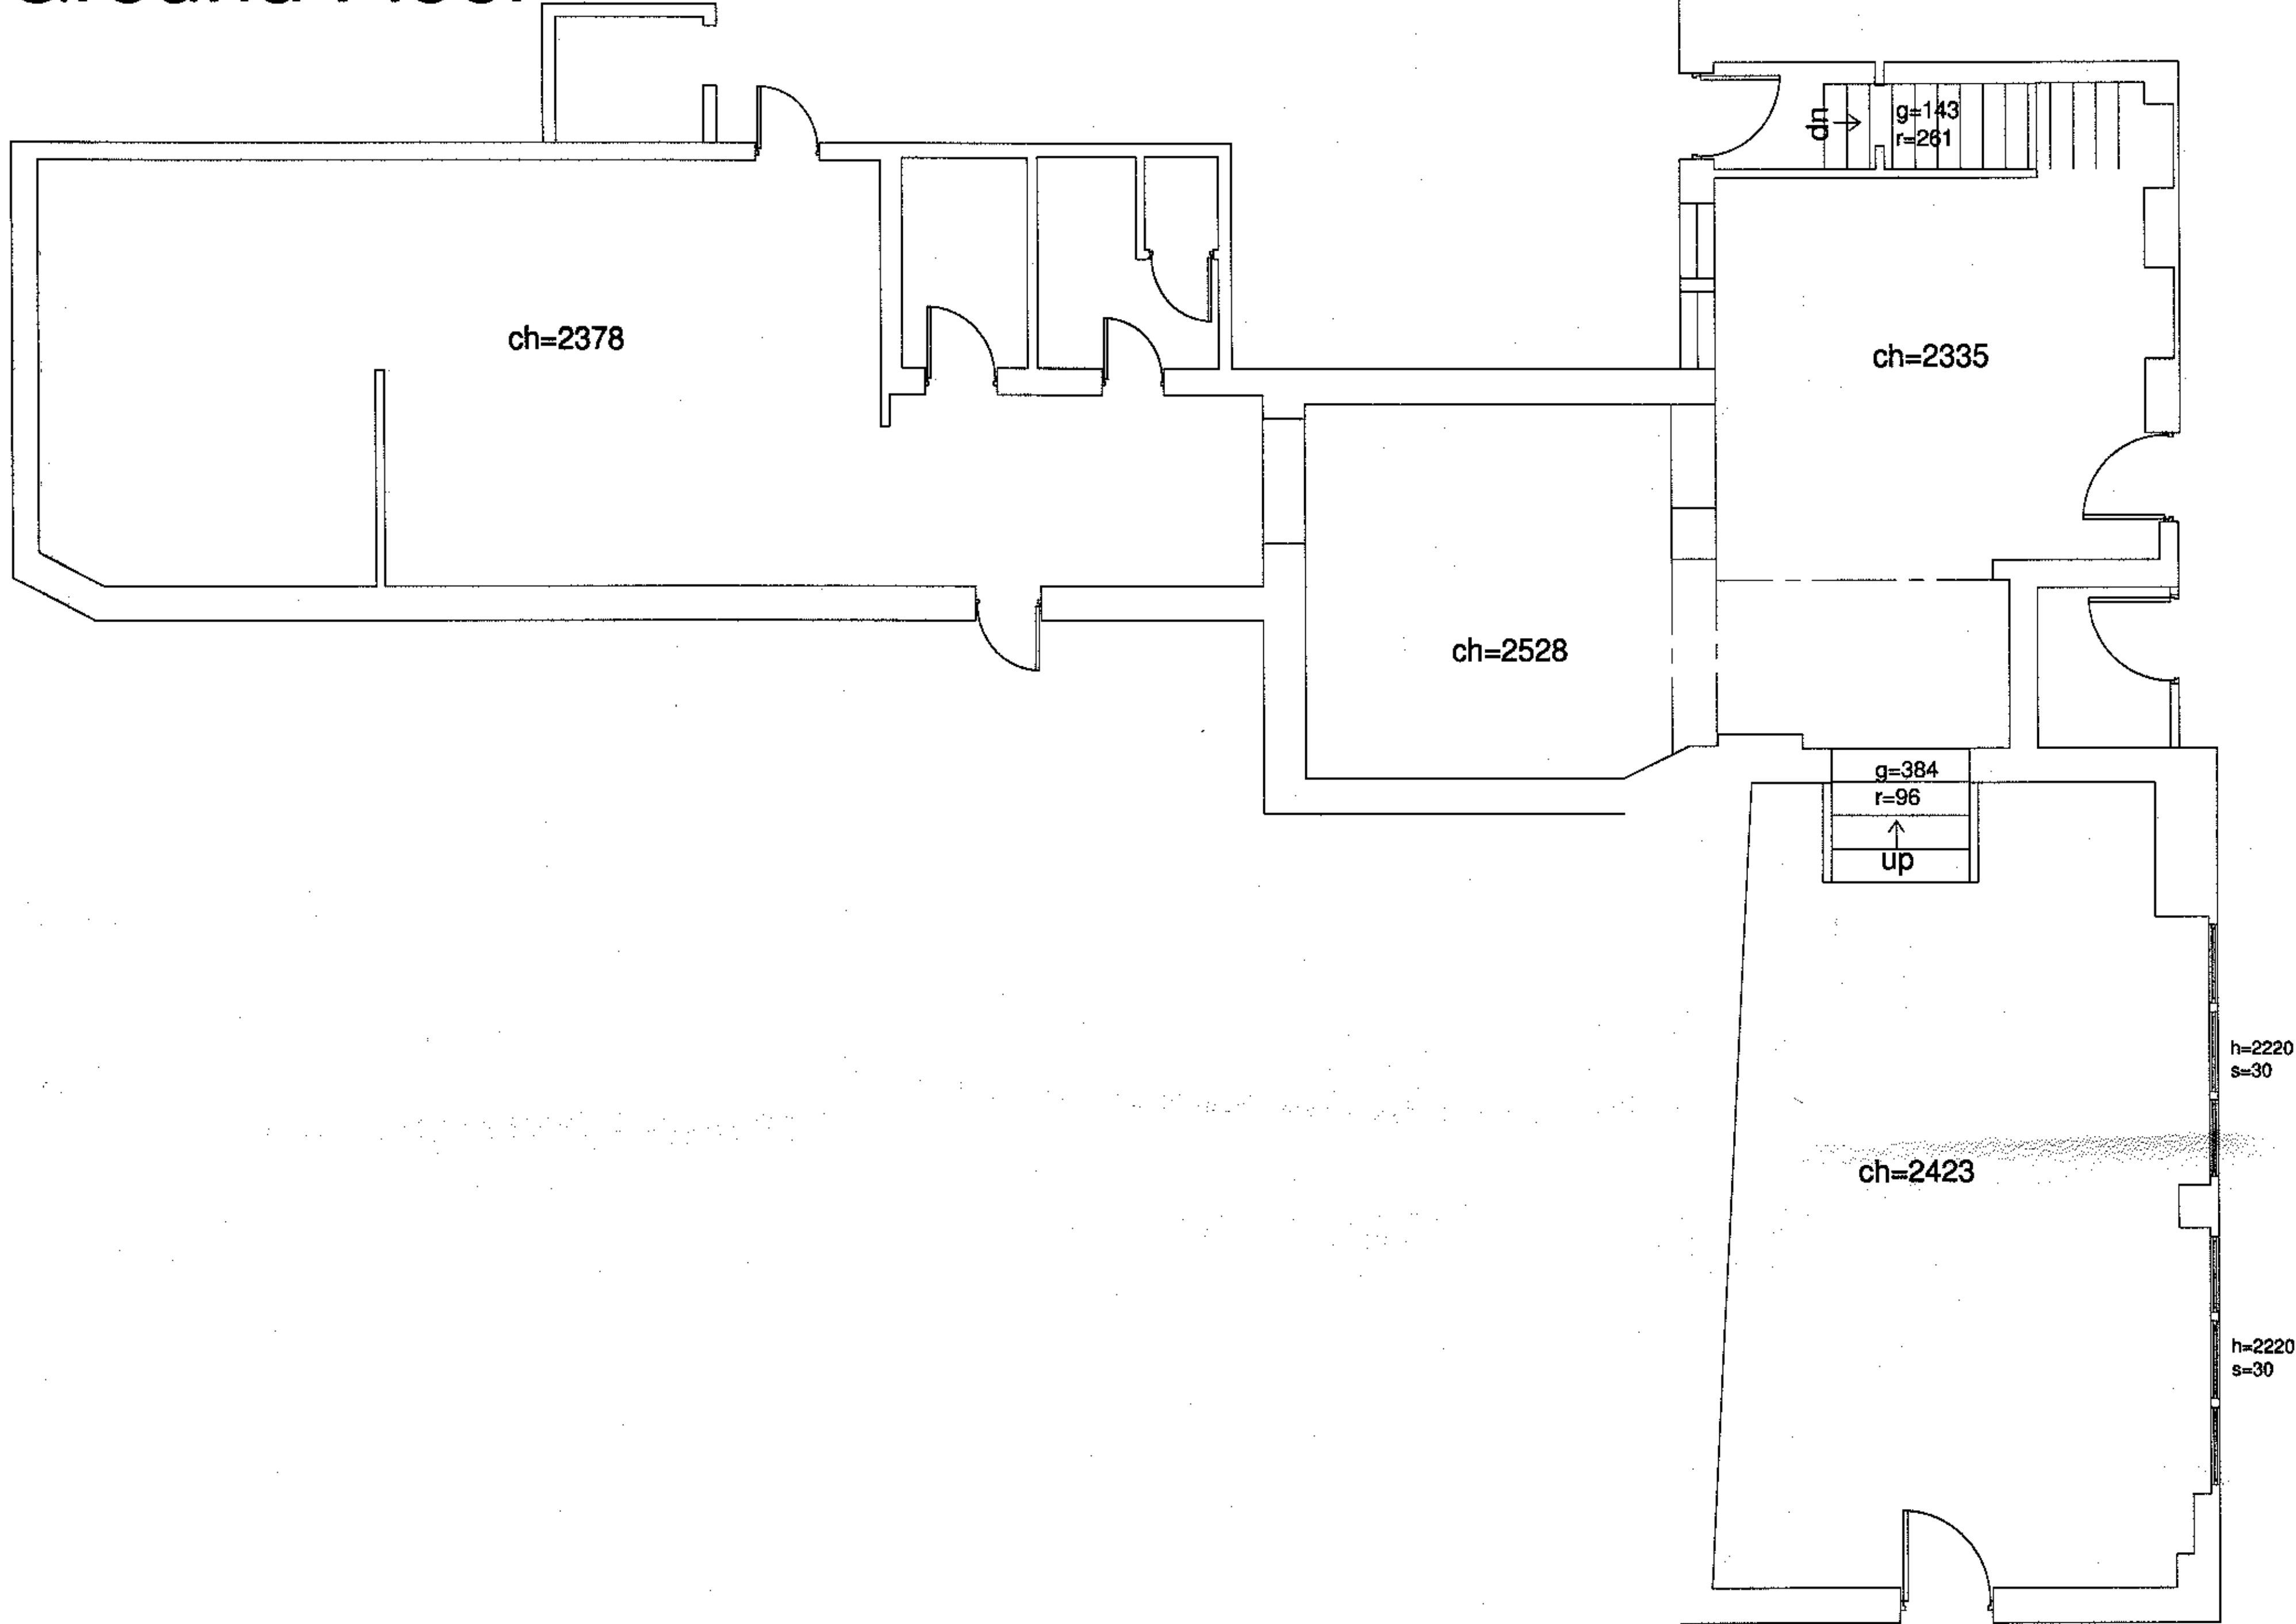

First Floor

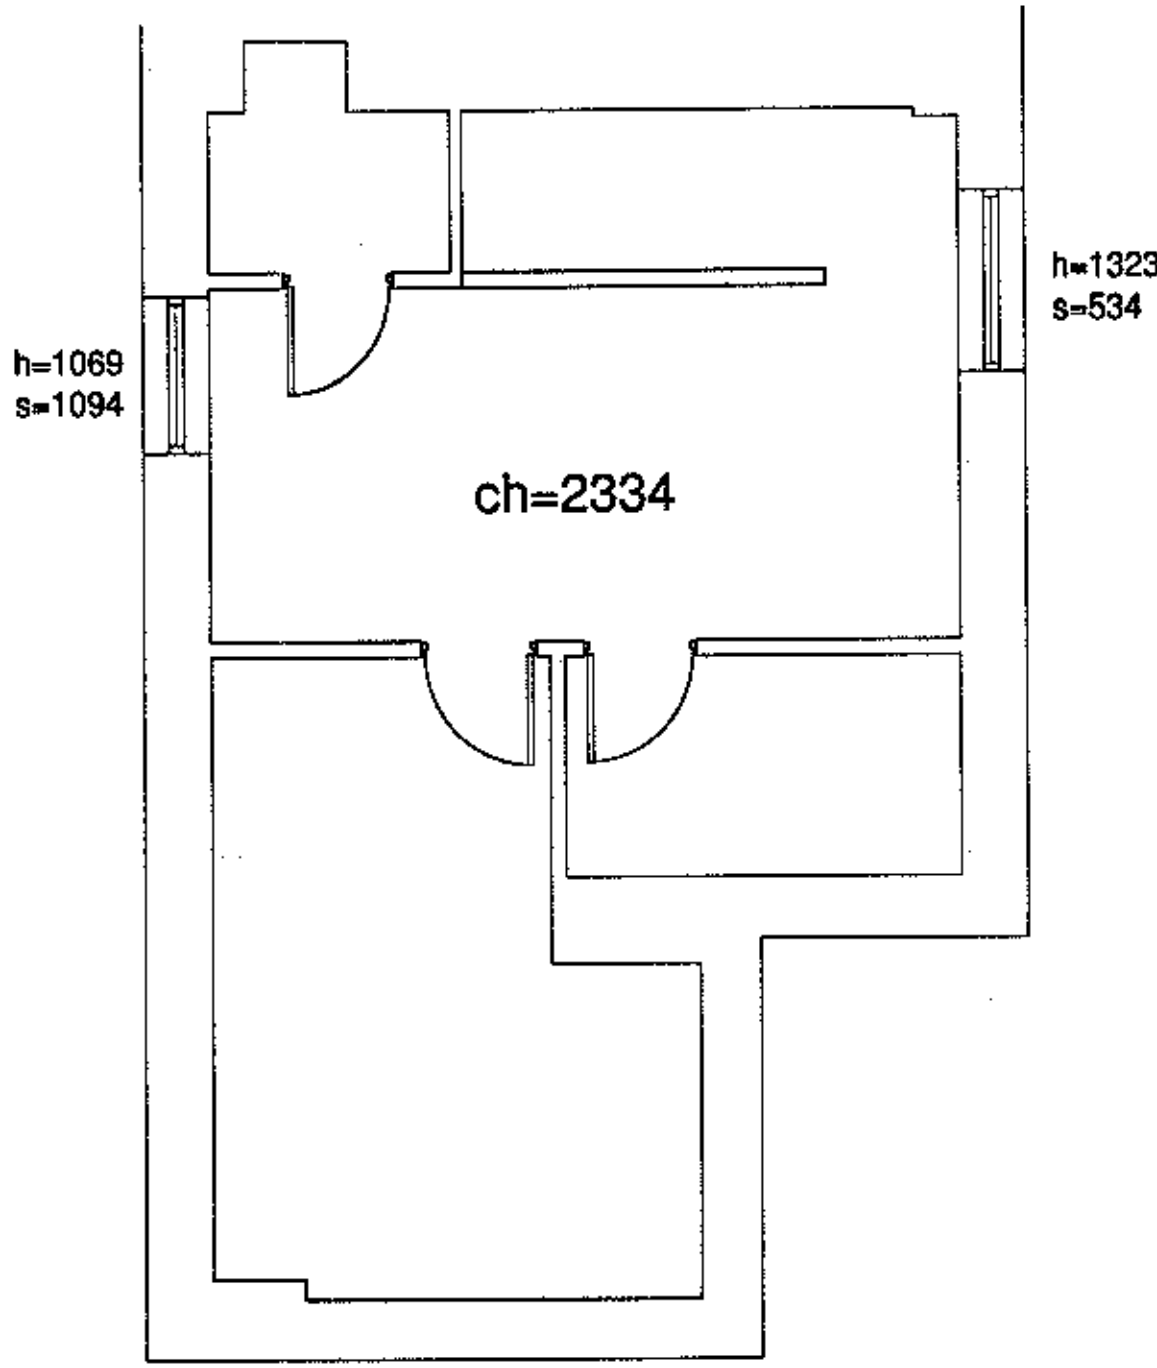

320130327P

| Description   | Rev | Date               | By |
|---|-----|--------------------|----|
| <b>AJH ASSOCIATES</b><br>Chartered Building Surveyors   |     |                    |    |
| <small>21 Darnley Court<br/>Rushmore Road<br/>Clitheroe<br/>Lancs BB7 1QJ</small>   |     |                    |    |
| <small>Tel: 01204 620997<br/>Fax: 01204 620998<br/>E-mail: info@ajh-associates.co.uk<br/>www.ajh-associates.co.uk</small>                                                                |     |                    |    |
| Client<br>MR MICHAEL ROBINSON   |     | Scale<br>1:50      |    |
| Project<br>THE STABLES<br>DUCK STREET<br>CLITHEROE   |     | Date<br>26/09/2012 |    |
| Description<br>EXISTING PLANS   |     | By<br>JT           |    |
|   |     | Checked<br>TH      |    |
|   |     | Scale<br>2900/100  |    |
| <small>DO NOT SCALE THIS DRAWING. CHECK ALL DIMENSIONS ON SITE.</small>   |     |                    |    |
| <small>THIS DRAWING IS PROVIDED BY COPYRIGHT. IT MAY NOT BE REPRODUCED IN ANY FORM OR BY ANY MEANS FOR ANY PURPOSE, WITHOUT GAINING PRIOR WRITTEN PERMISSION FROM AJH ASSOCIATES</small> |     |                    |    |