



Ground Floor

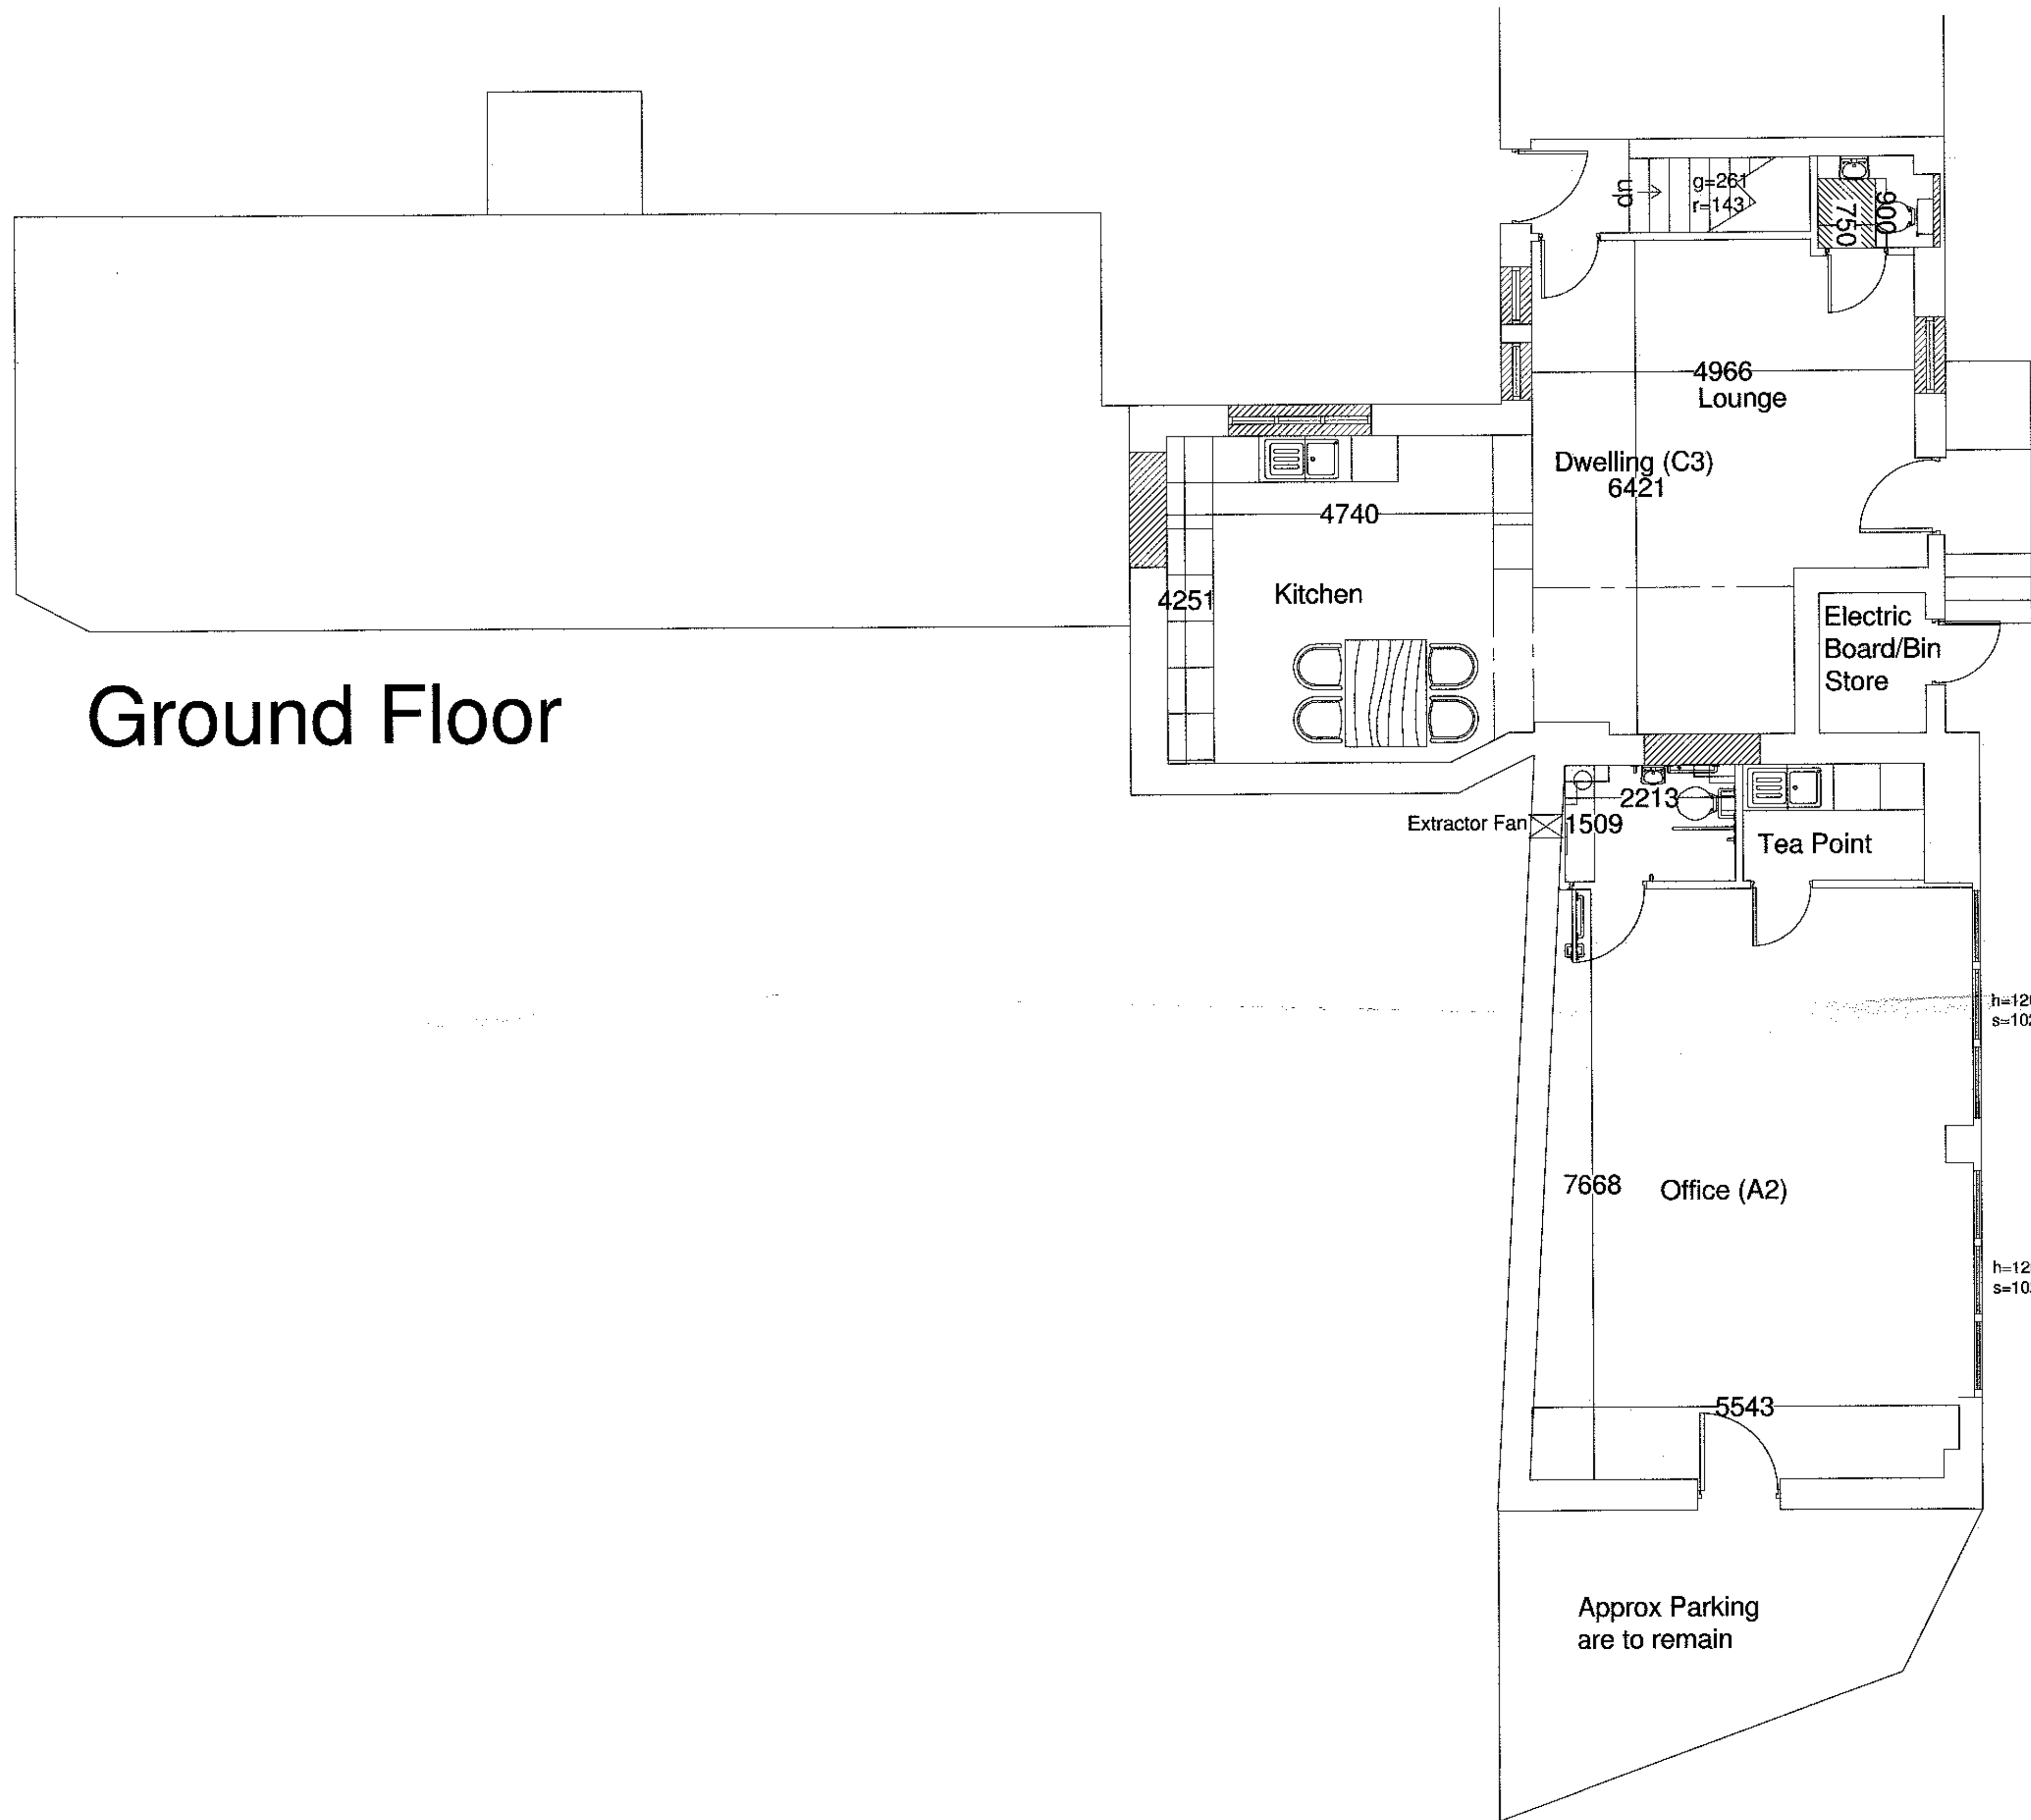

First Floor

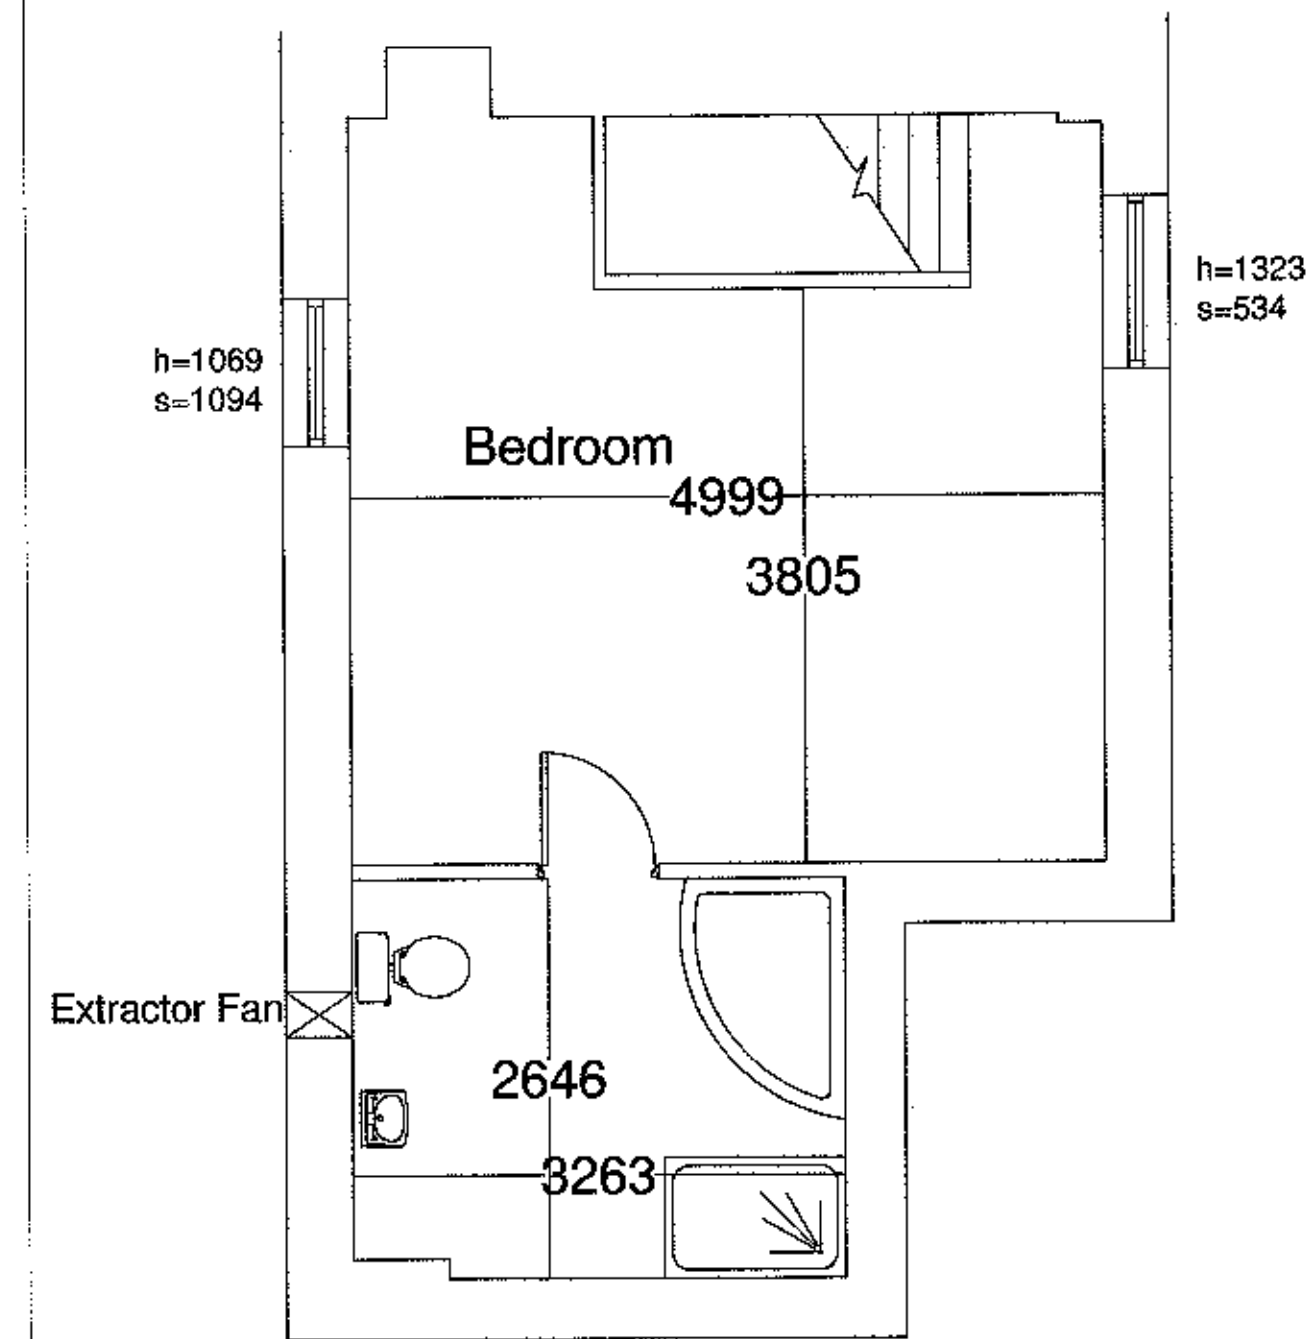

320130327P

Openings to be blocked

Openings to be reinstated

Alterations For Revised Application		G	D1/03	JT
Description	Rev	Date	By	
AJH ASSOCIATES Chartered Building Surveyors				
Client: MR MICHAEL ROBINSON		Scale: 1:50		
Project: THE STABLES DUCK STREET CLITHEROE		Date: 26/09/2012		
Description: PROPOSED PLANS		By: JT		
DO NOT SCALE THIS DRAWING. CHECK ALL DIMENSIONS ON SITE		Checked: TH		
THIS DRAWING IS PROVIDED BY COPYRIGHT. IT MAY NOT BE REPRODUCED IN ANY FORM OR BY ANY MEANS FOR ANY PURPOSE, WITHOUT OBTAINING PRIOR WRITTEN PERMISSION FROM AJH ASSOCIATES		No. 2900/200		