



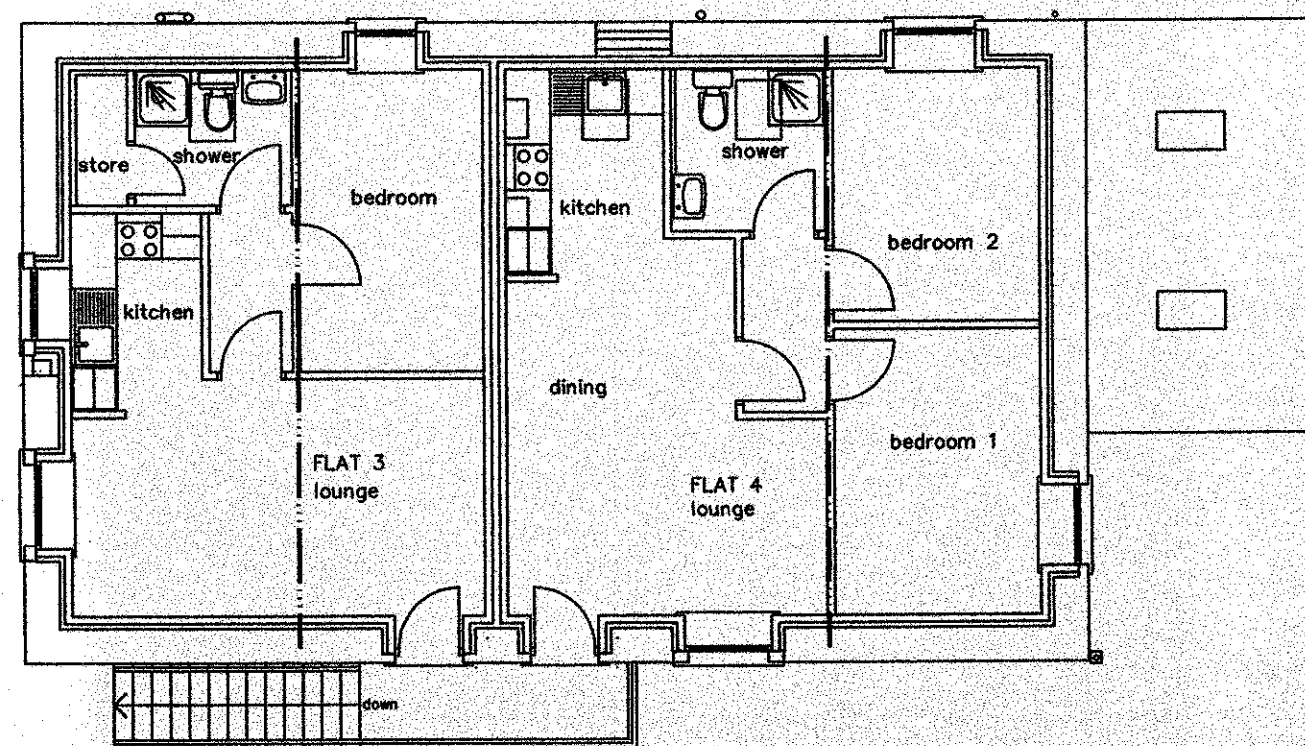


first floor plan

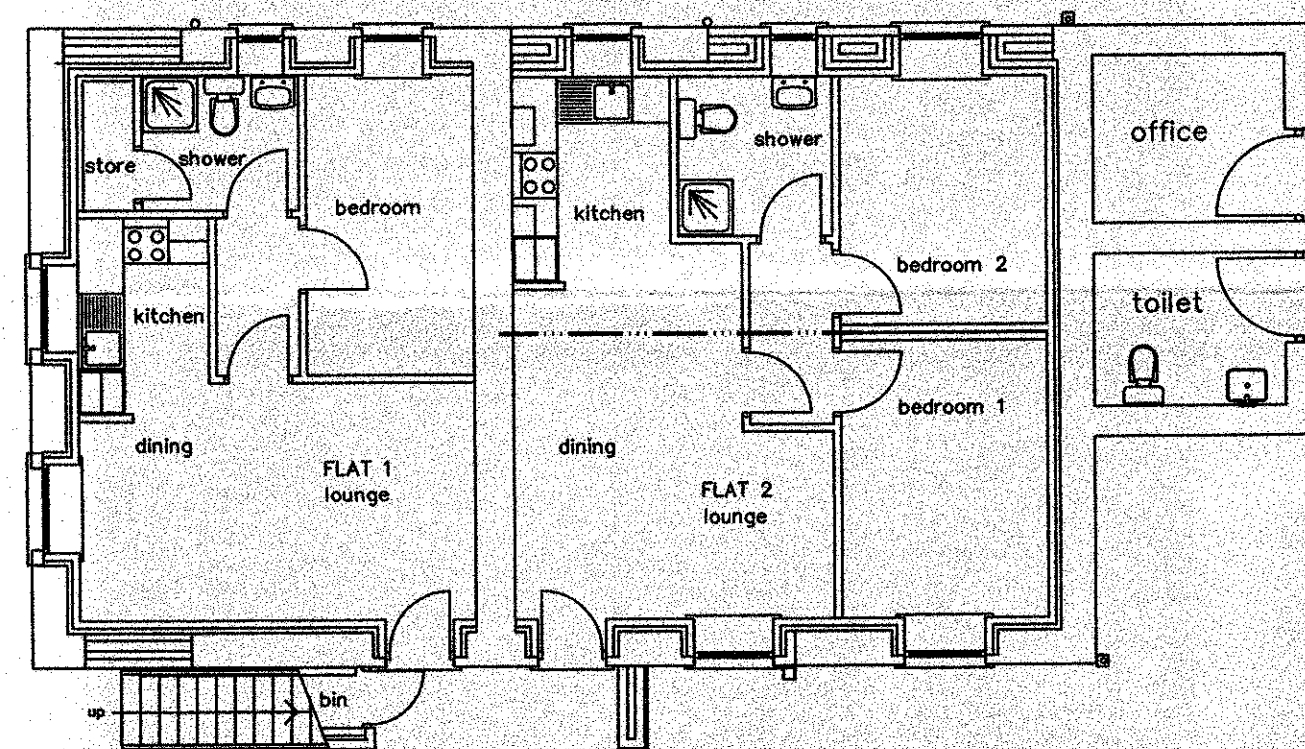


ground floor plan

existing

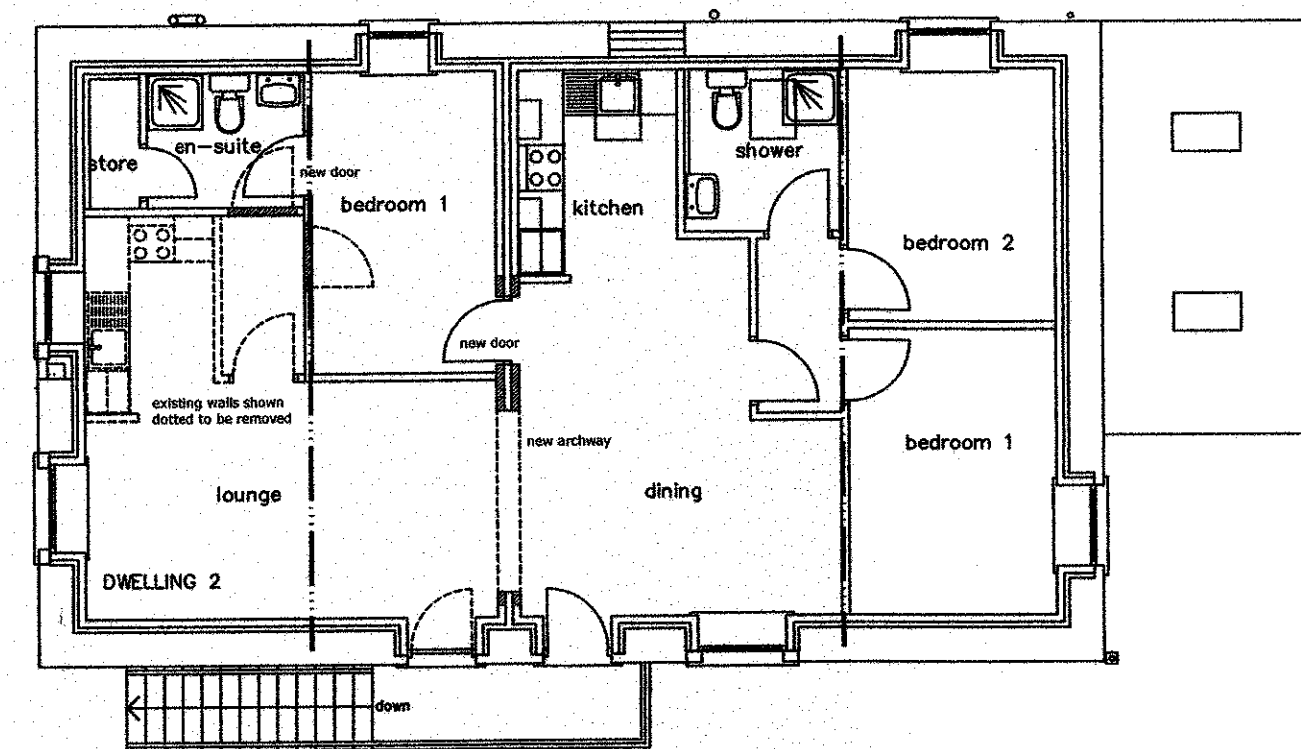


first floor plan

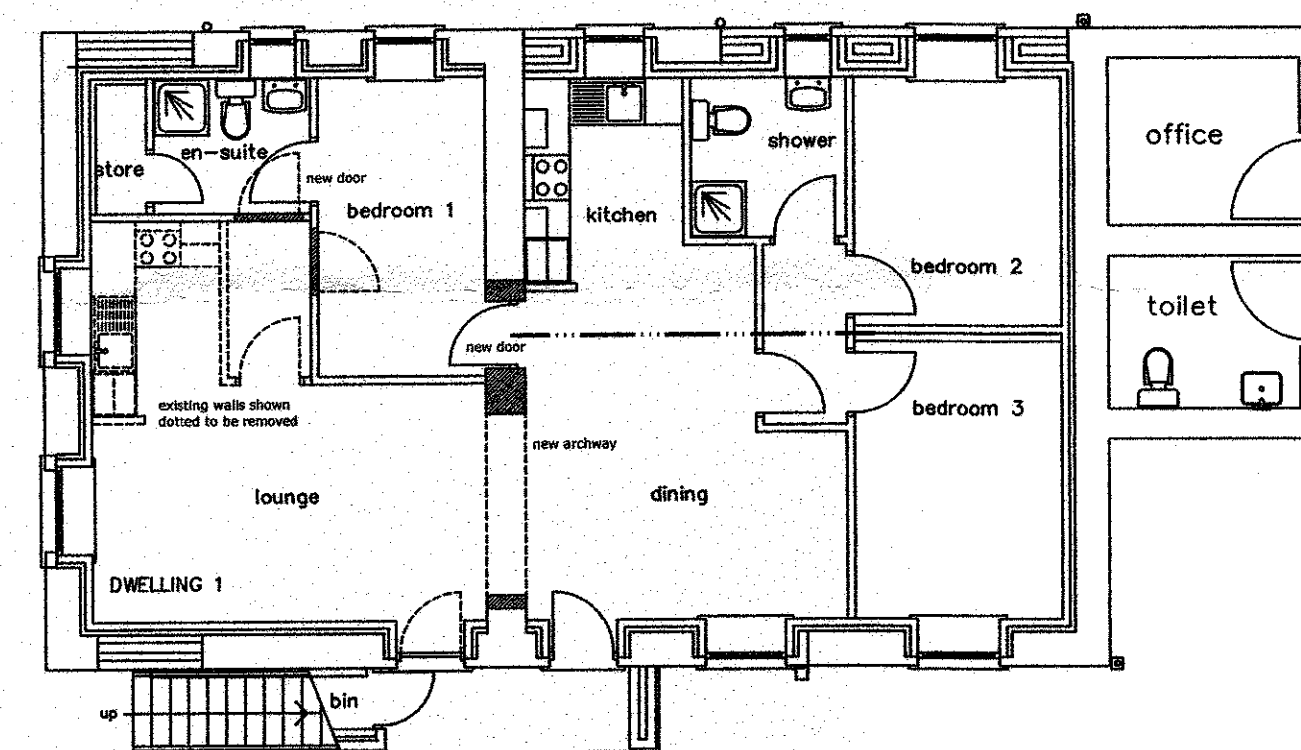

ground floor plan

proposed

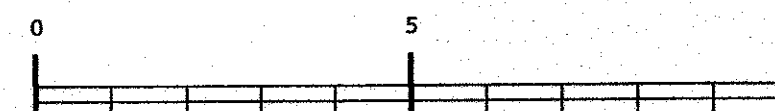

1-100 Scale Bar (metres)

tfp
the
fowler
partnership
architects

Brook Lodge, Clitheroe Road, Waddington, Lancashire, BB7 3HN
Telephone: +44(0)1200 426 716 Facsimile: +44(0)1200 426 716 Email: Info@tfp-architects.co.uk Website: www.tfp-architects.co.uk

Client
Mr & Mrs G Church

Project
Brook Farm
Longsight Road
Clayton-le-Dale
BB1 9EX

Sheet
Barn Floor Plans

© Copyright in this drawing is vested in the fowler partnership

Scale
1:100@A2

Date
08/06/13

Drawn
KF

Drawing No.
12 | 121 | 004



320130333P