



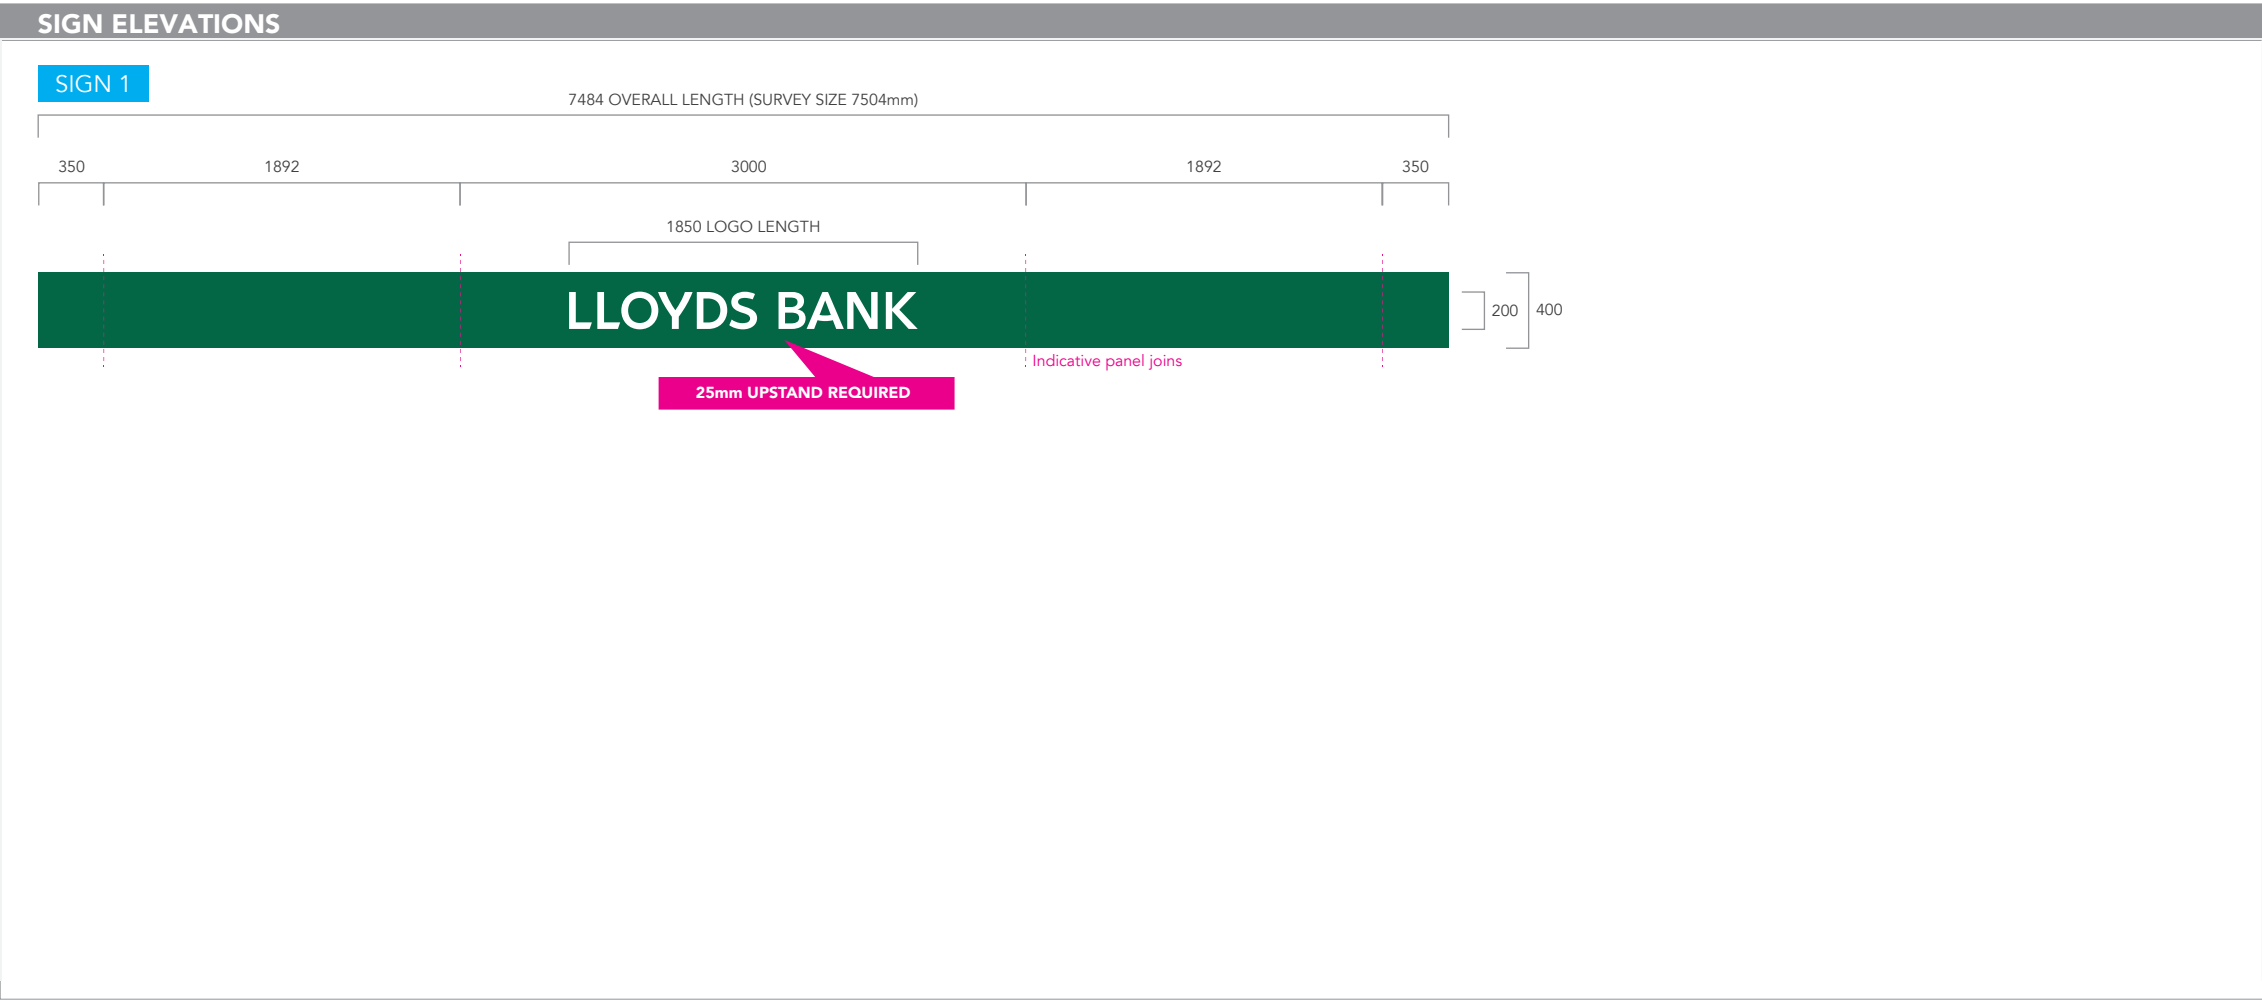

Lloyds Roll-out Project

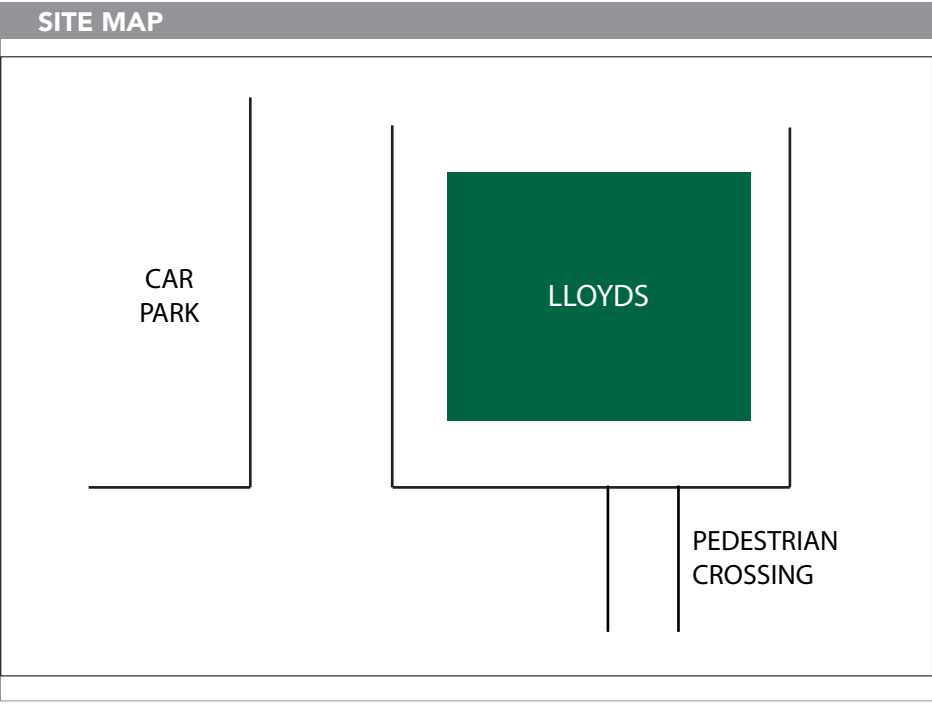

GENERAL SPECIFICATION

SHARD LITE - 400mm FASCIA

40230200400215

Internally illuminated fascia fabricated from folded and fret cut aluminium panels powdercoated 'Darker Core Green'. Logo is shoulder cut from opal acrylic, faces will illuminate via LED's. Internal return (underside) of fascia will have 'Bright Green' aluminium panels running along full length which will not illuminate.

Darker Core GreenPMS ref: 7483c

Bright GreenPMS ref: 375c




500mm HIGH PROJECTING SIGN

Internally illuminated projecting sign manufactured from folded aluminium powdercoated 'Bright Green'. White logo panel is opal acrylic with digitally printed self adhesive vinyl applied to face allowing full face to illuminate. Top, side and underside of sign will be constructed from 'Bright Green' acrylic allowing the sign edges to illuminate. Sign will illuminate via LED's



Darker Core GreenPMS ref: 7483c

Bright GreenPMS ref: 375c

Lloyds Roll-out Project

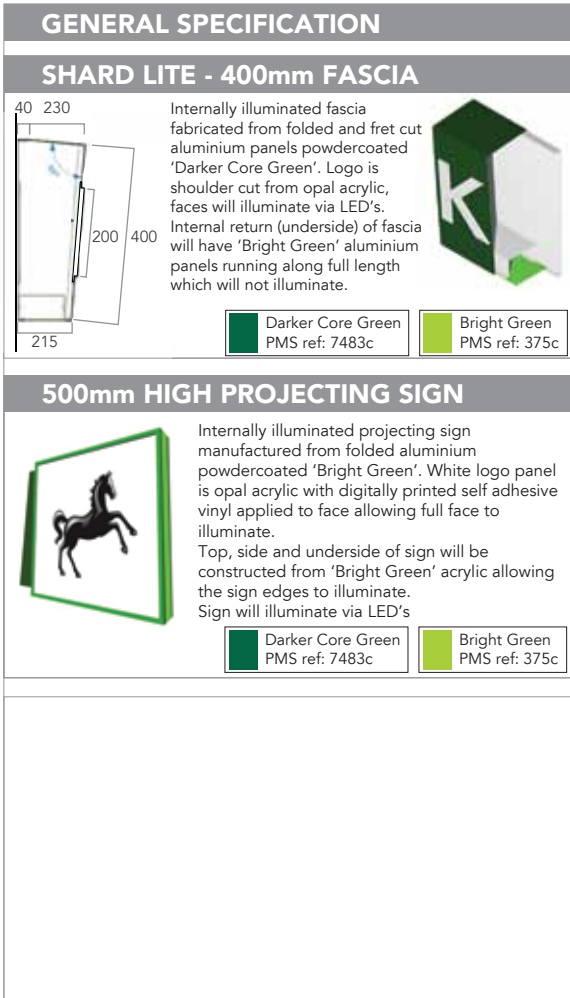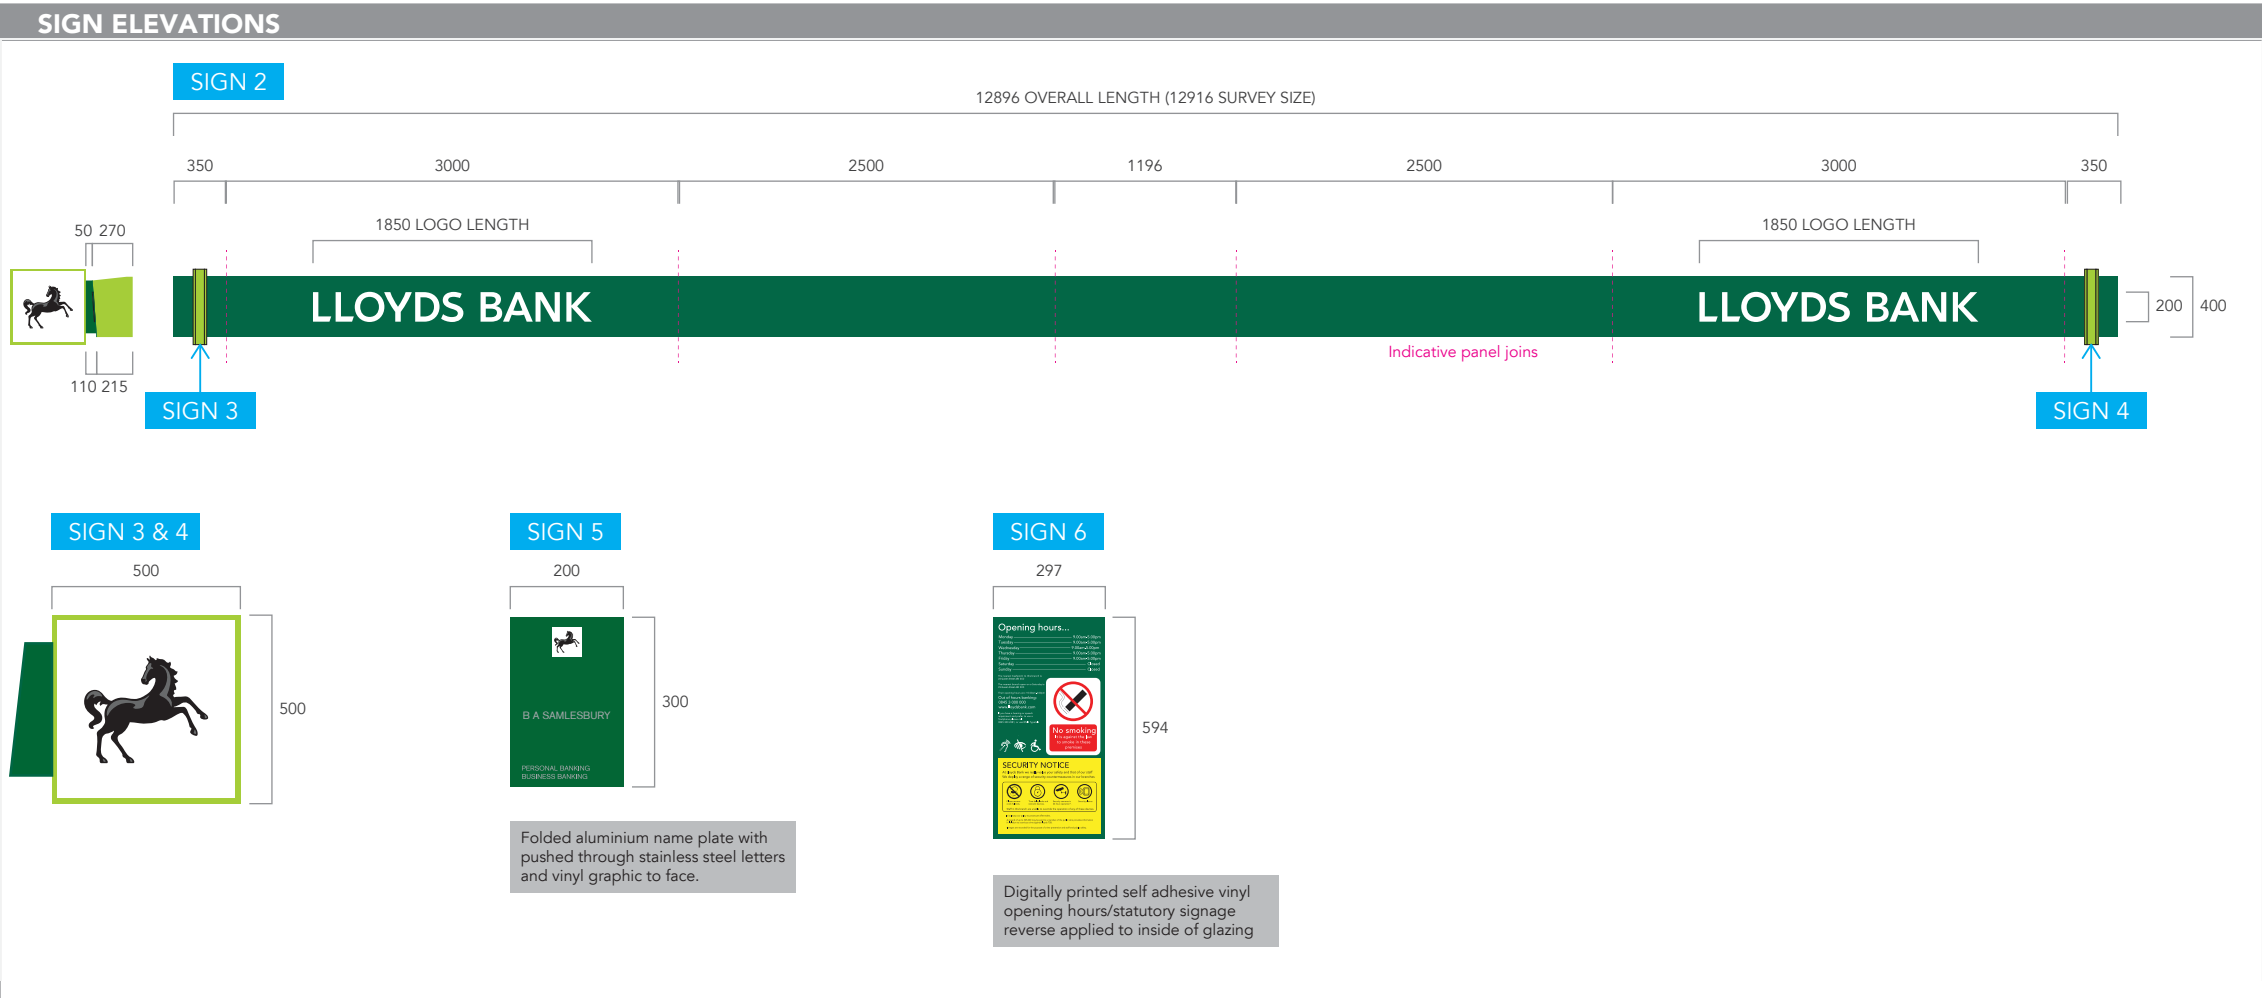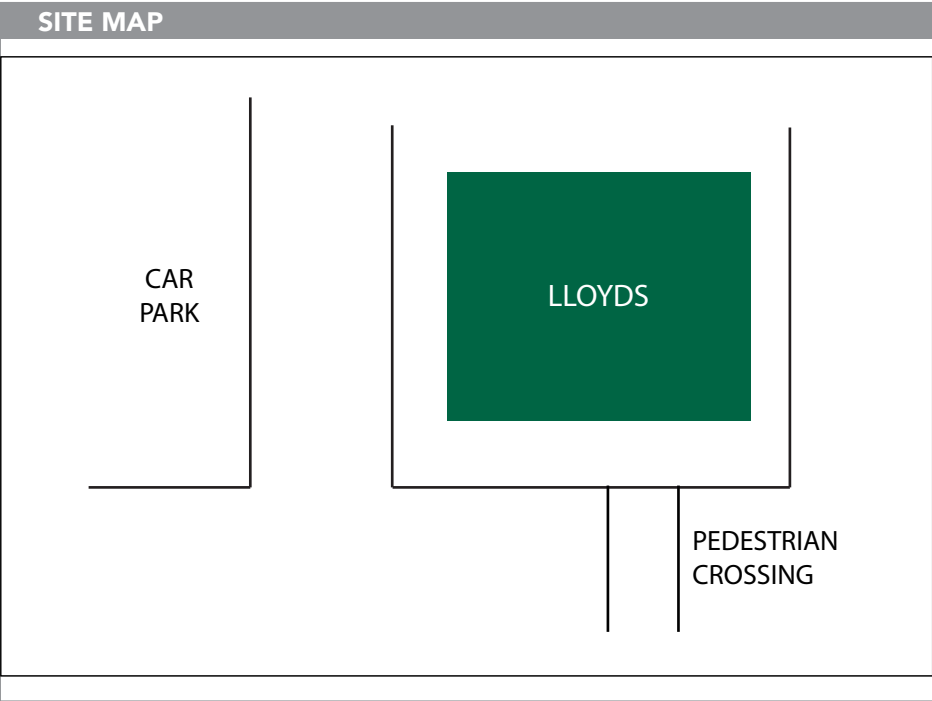

Lloyds Roll-out Project

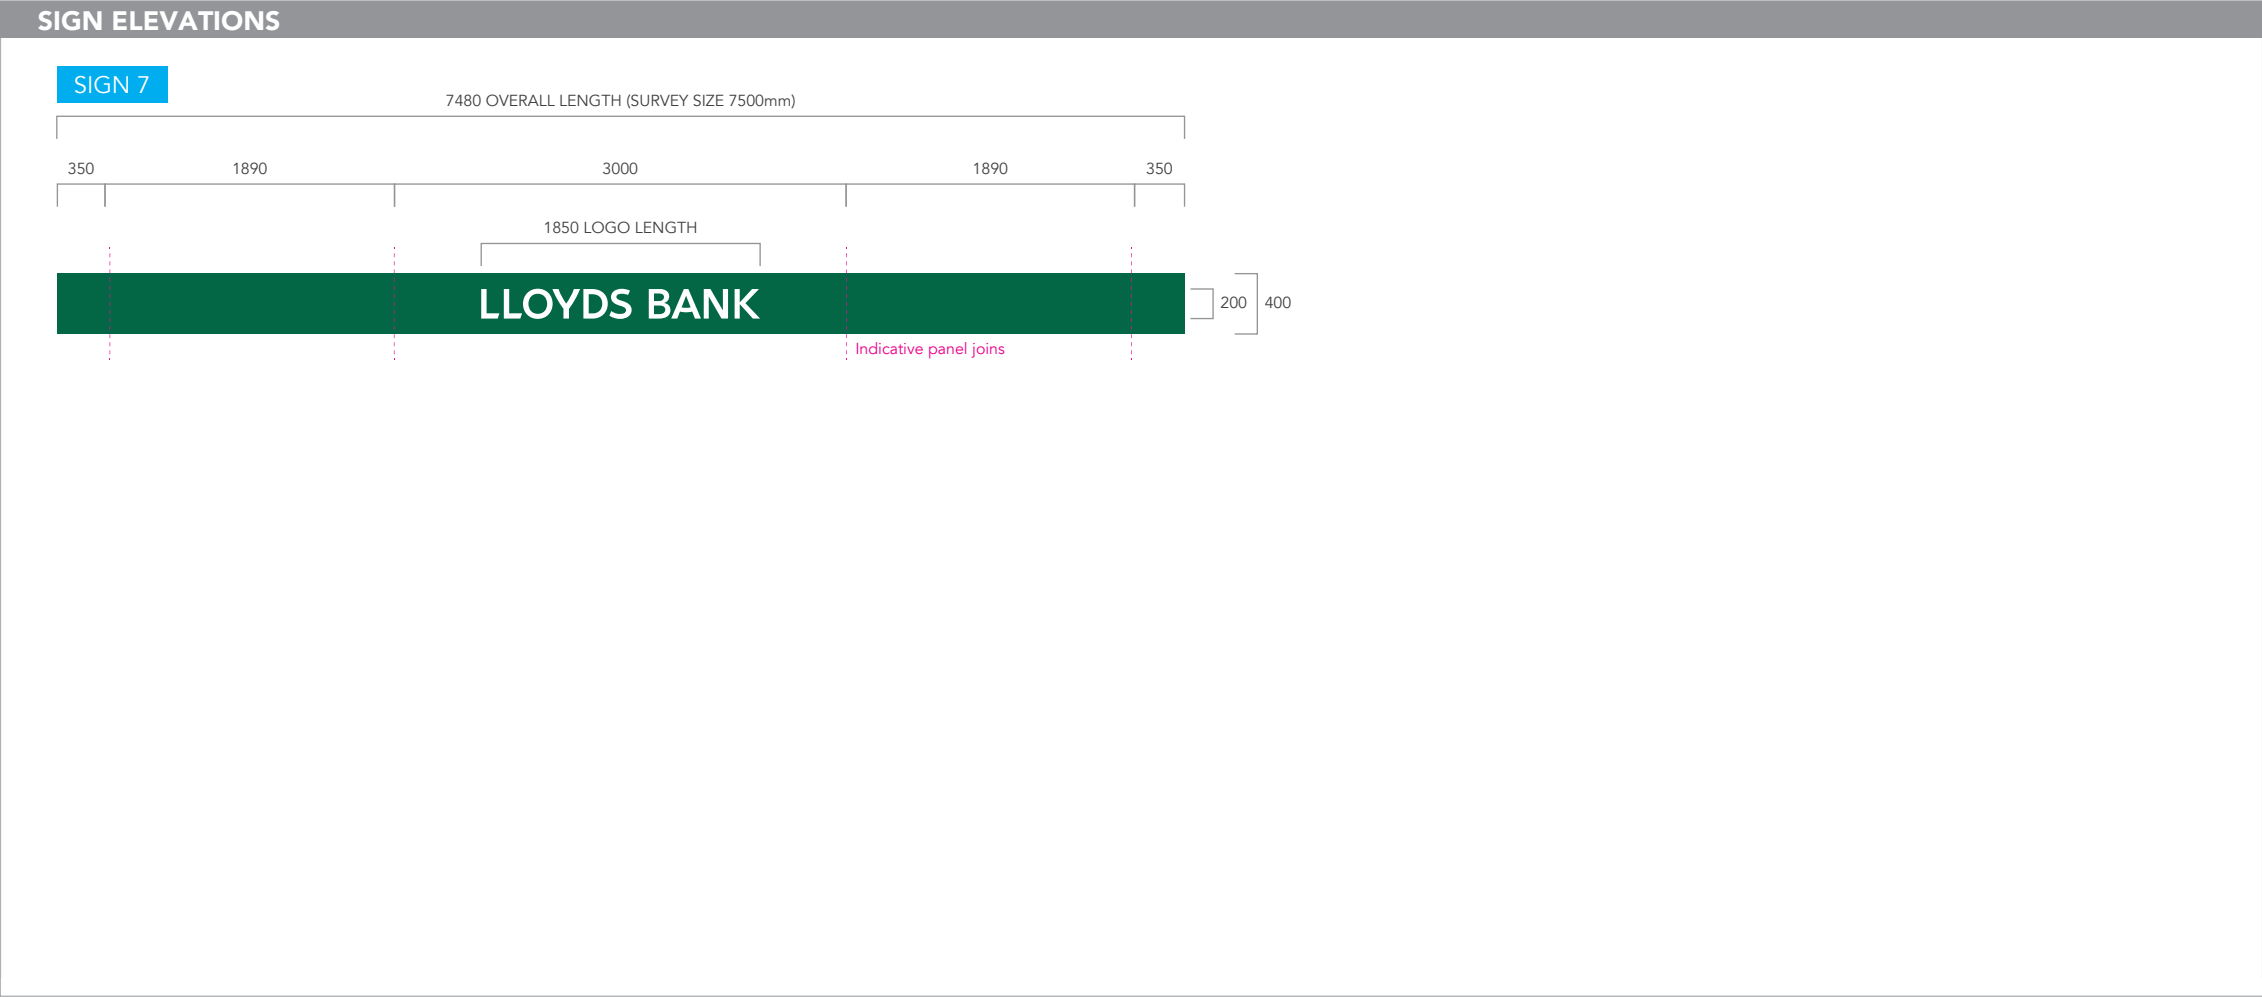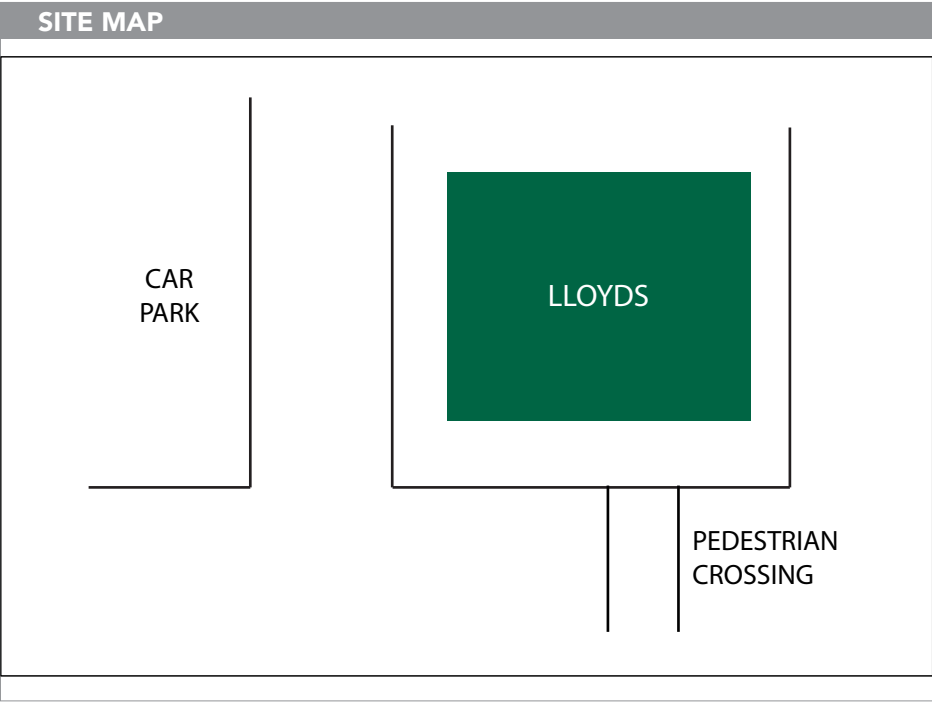

GENERAL SPECIFICATION

SHARD LITE - 400mm FASCIA

40230200400215

Internally illuminated fascia fabricated from folded and fret cut aluminium panels powdercoated 'Darker Core Green'. Logo is shoulder cut from opal acrylic, faces will illuminate via LED's. Internal return (underside) of fascia will have 'Bright Green' aluminium panels running along full length which will not illuminate.

Darker Core GreenPMS ref: 7483c

Bright GreenPMS ref: 375c

500mm HIGH PROJECTING SIGN

Internally illuminated projecting sign manufactured from folded aluminium powdercoated 'Bright Green'. White logo panel is opal acrylic with digitally printed self adhesive vinyl applied to face allowing full face to illuminate. Top, side and underside of sign will be constructed from 'Bright Green' acrylic allowing the sign edges to illuminate. Sign will illuminate via LED's

Darker Core GreenPMS ref: 7483c

Bright GreenPMS ref: 375c