



Ground Floor

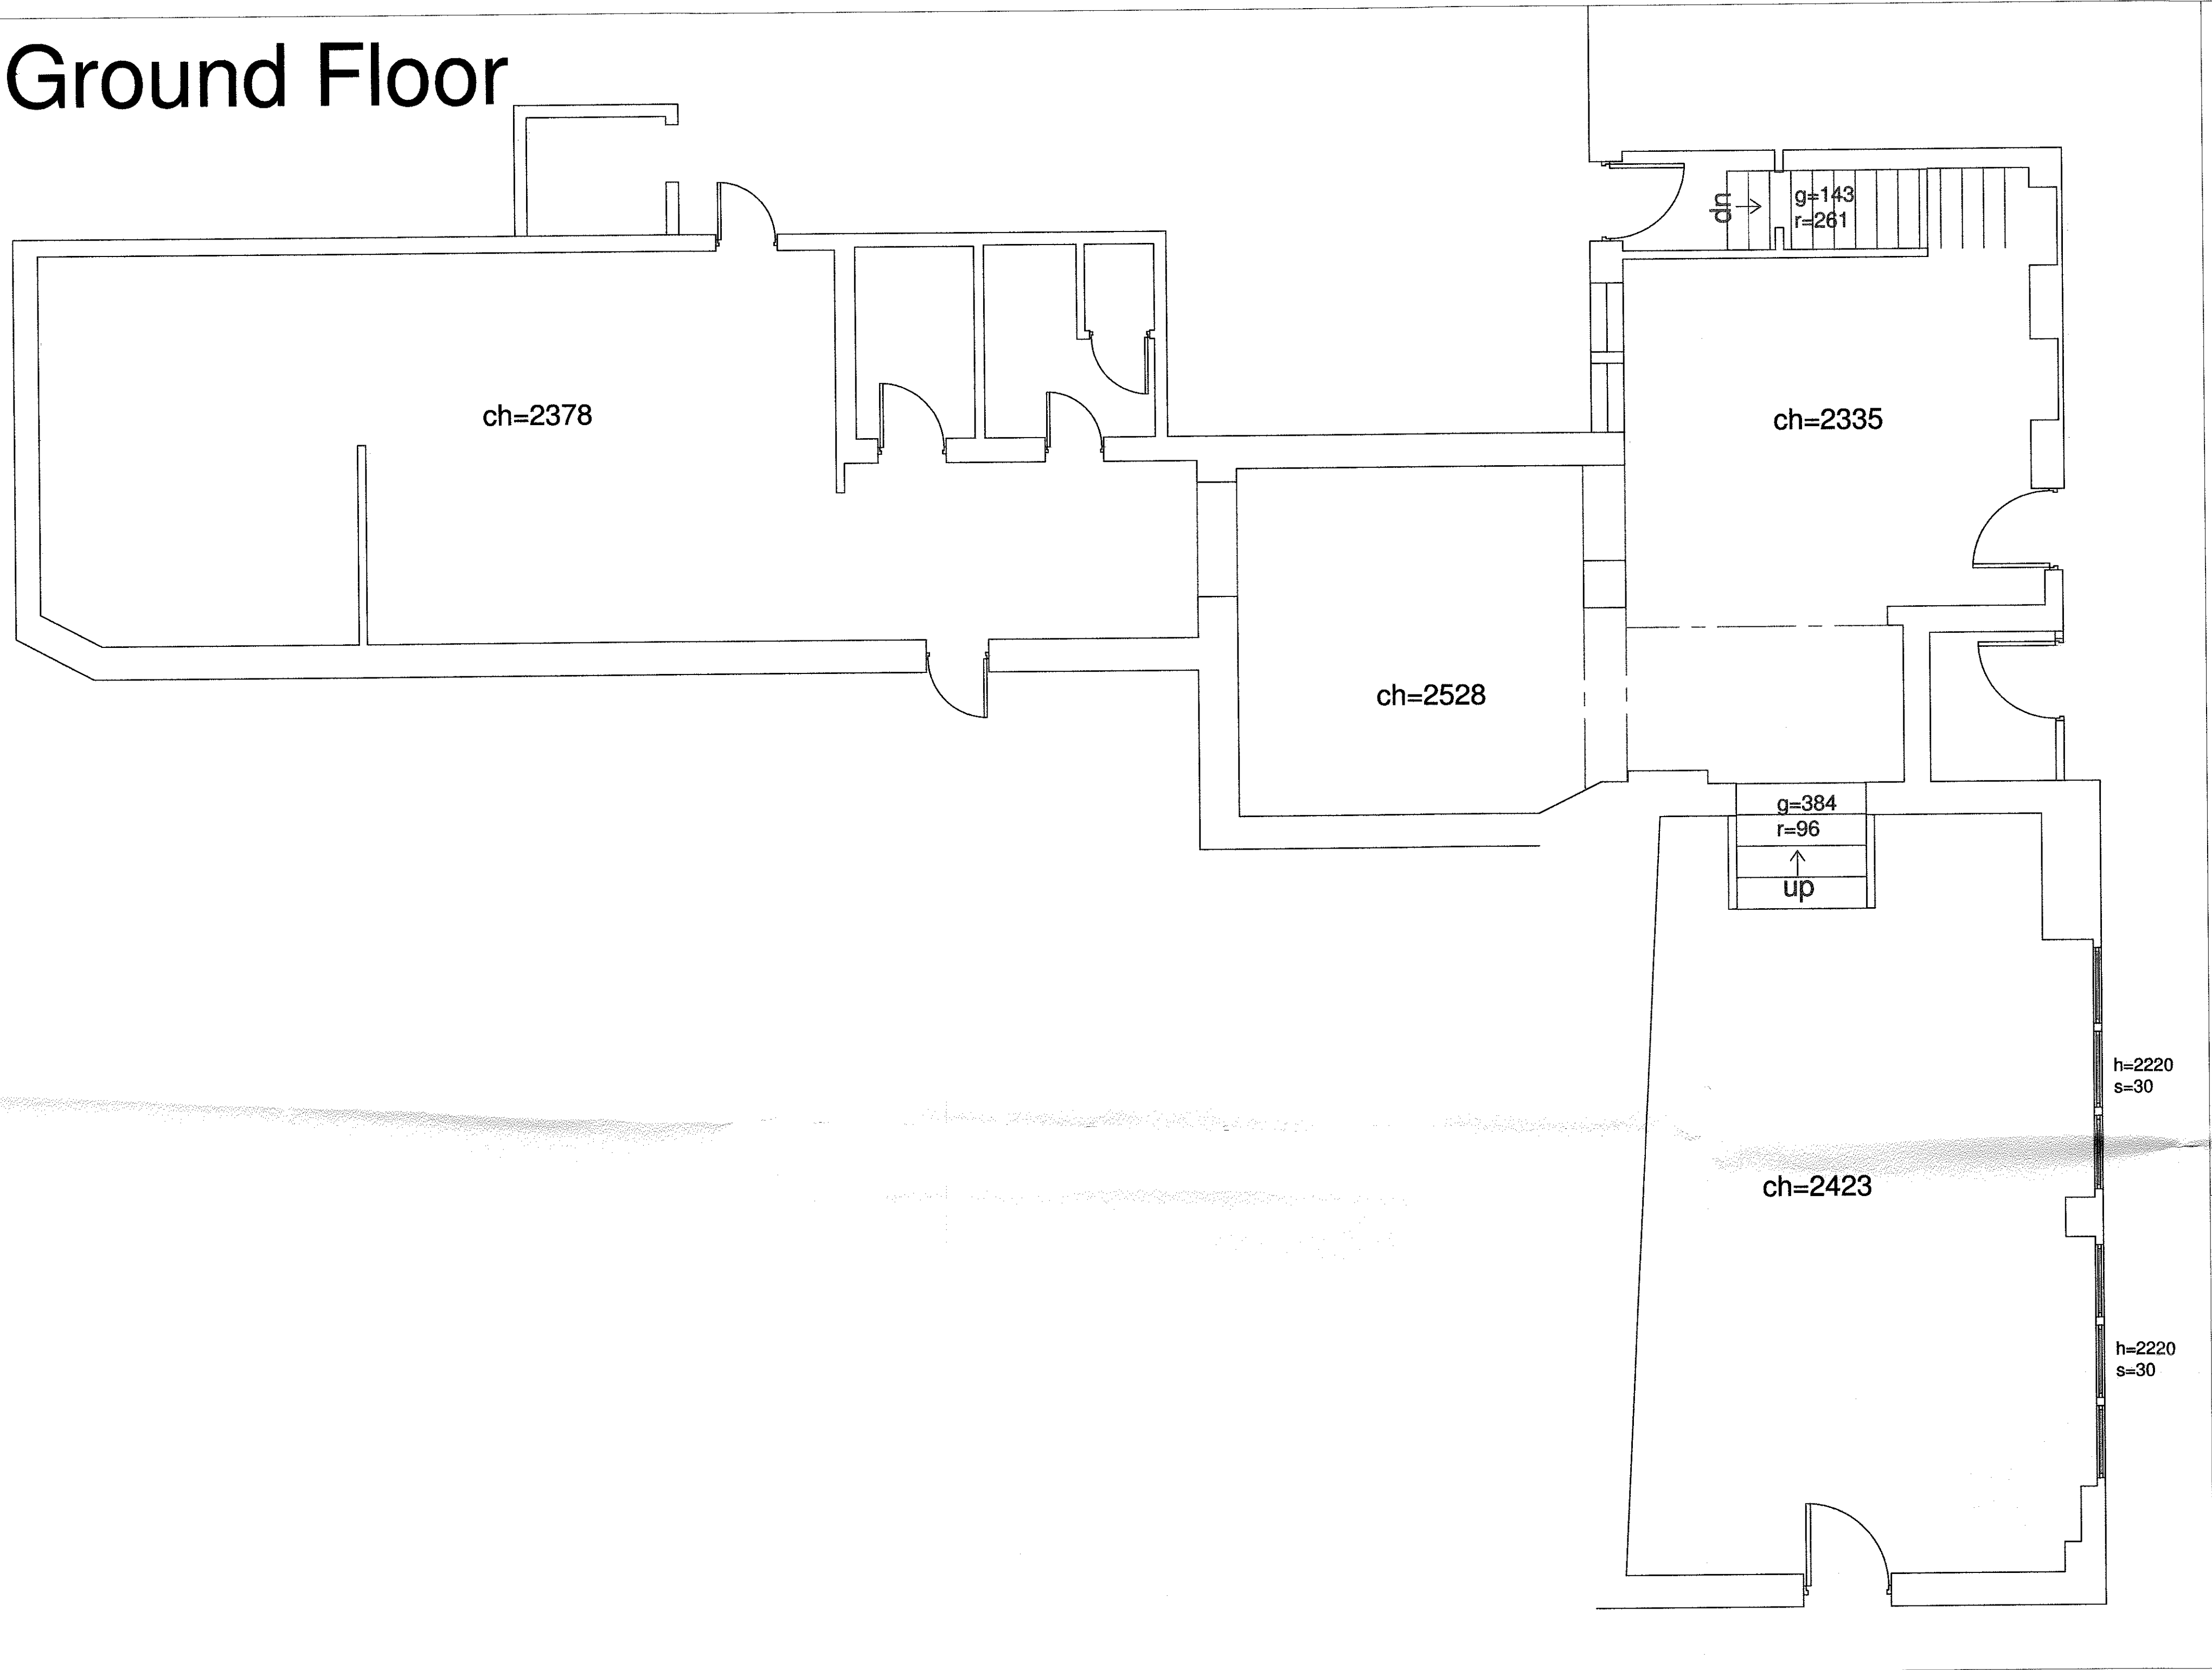

First Floor

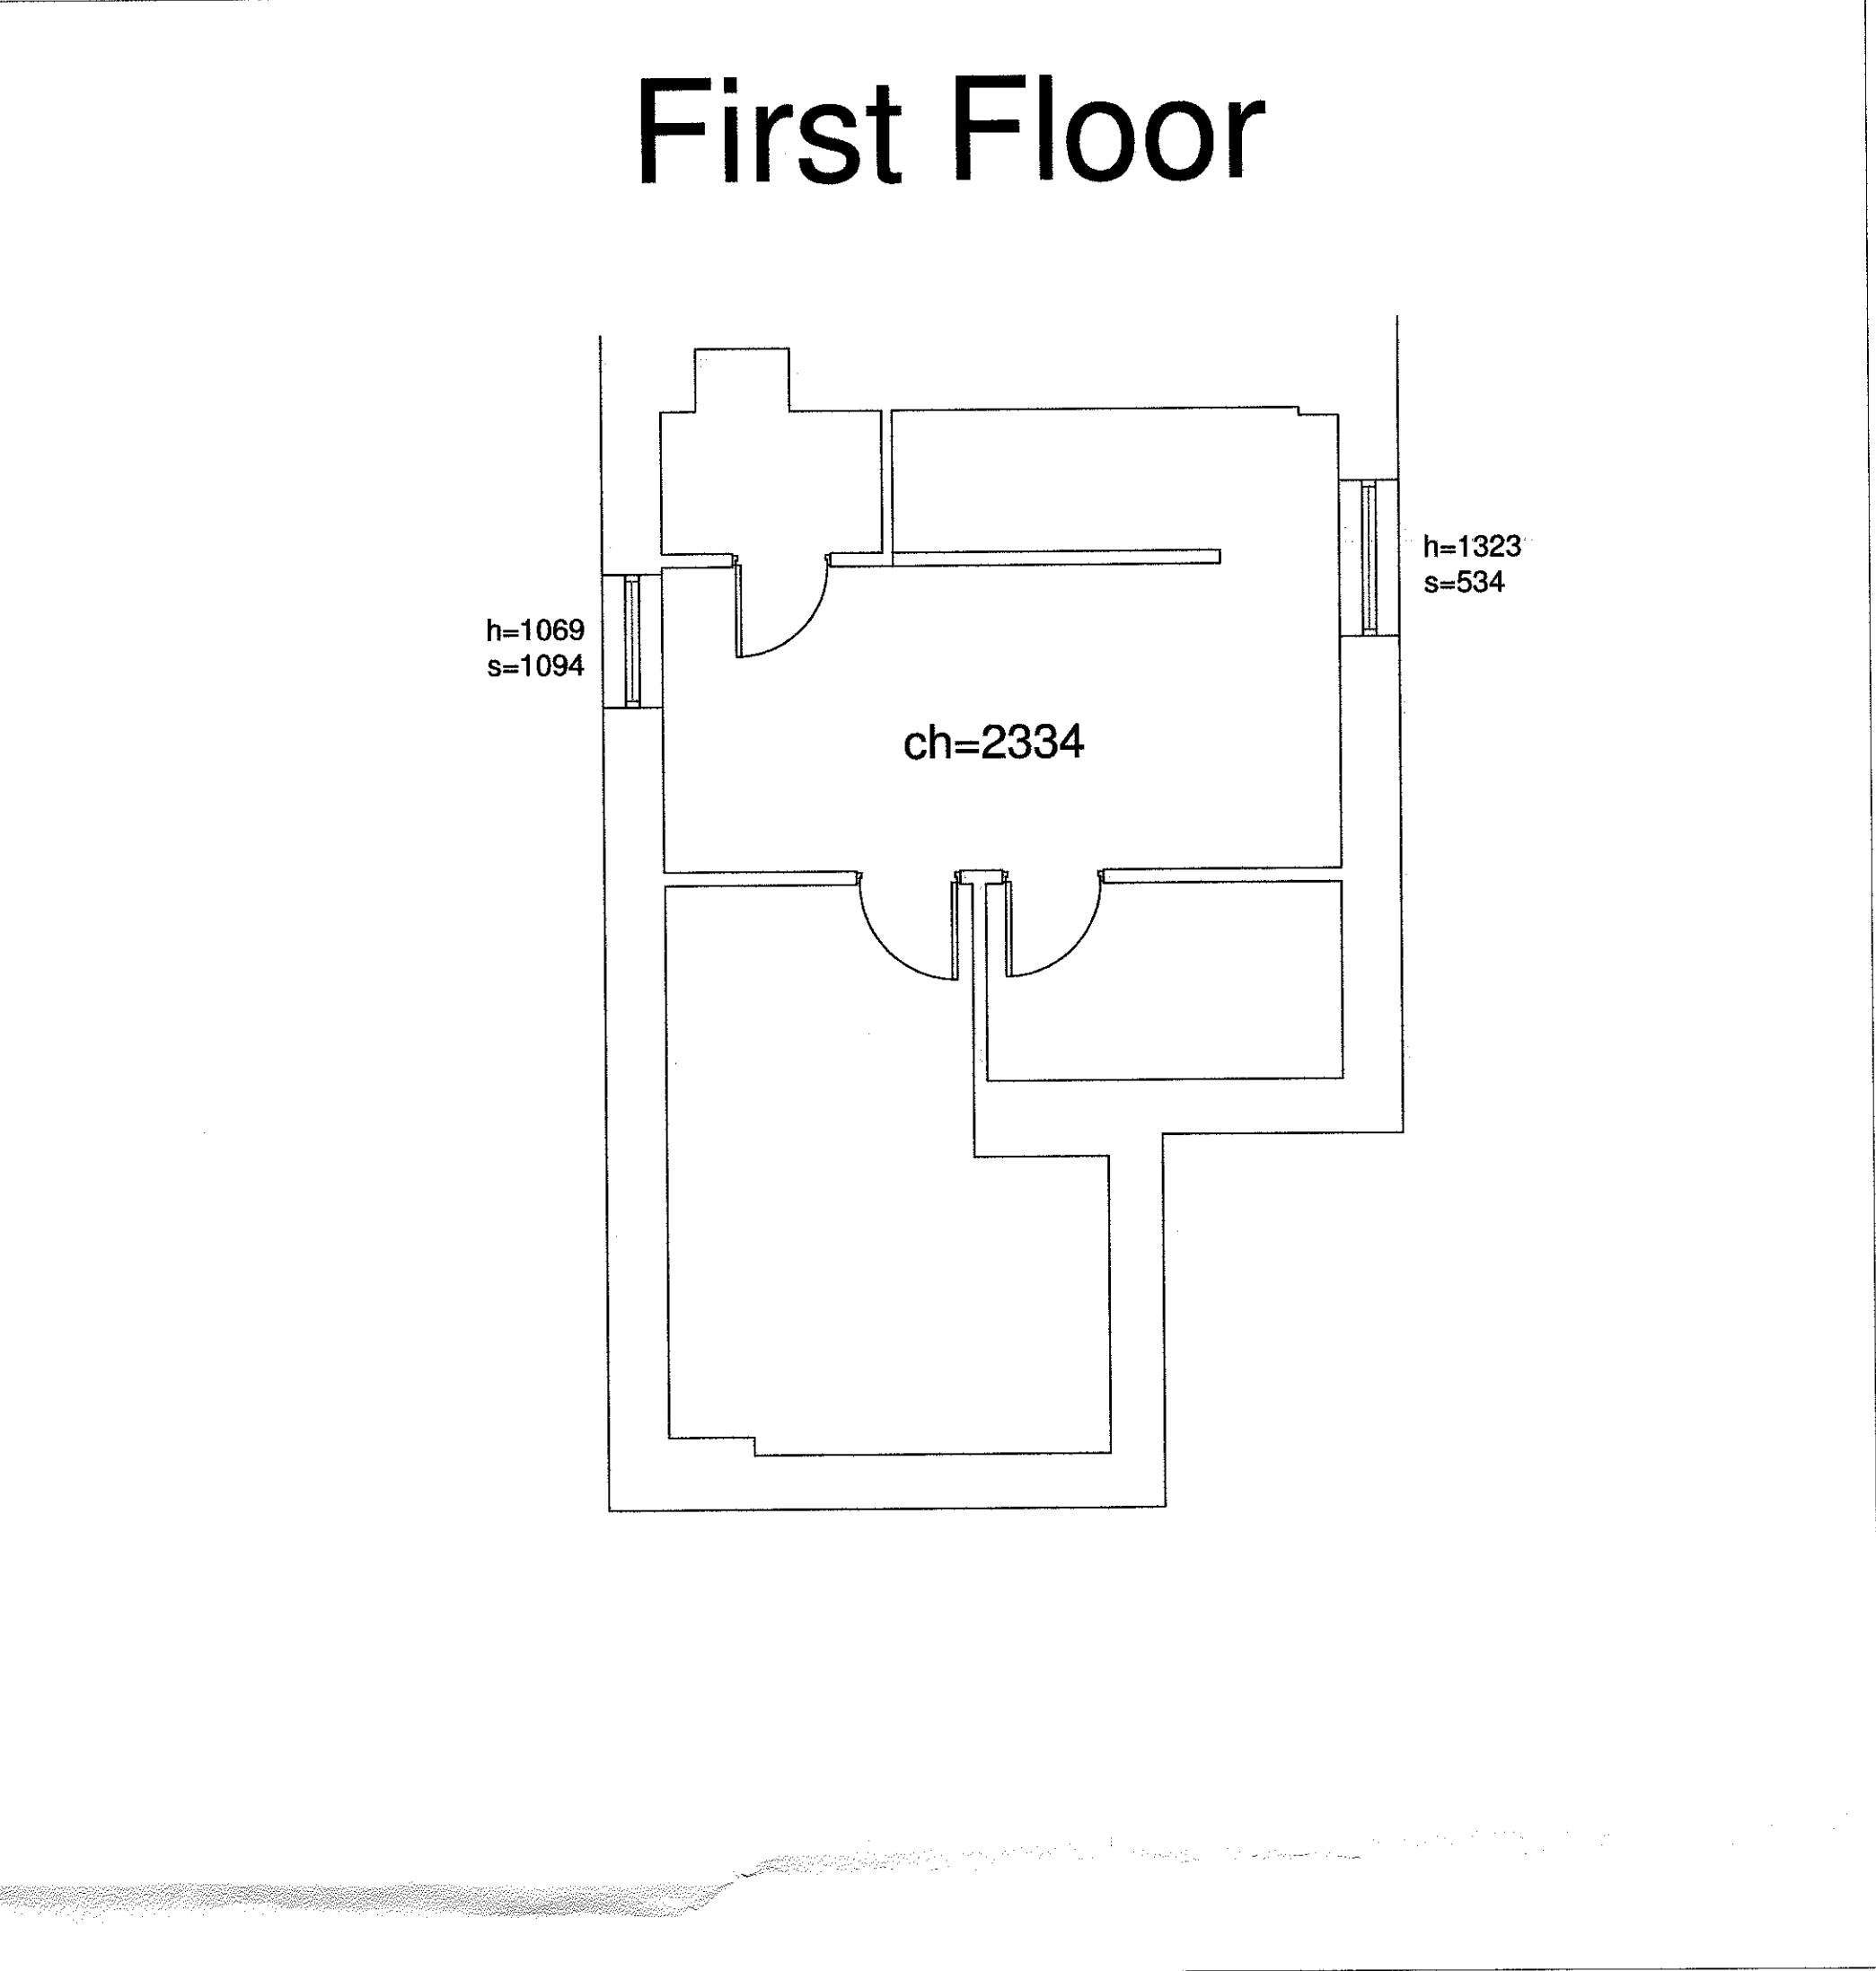

320130348P

Description	Rev	Date	By
AJH ASSOCIATES Chartered Building Surveyors			
21, Deanfield Court Pimlico Road Chiswick London W3 7JG			
Tel: 01290 438897 Fax: 01290 450966 e-mail: info@ajh-associates.co.uk www.ajh-associates.co.uk		Scale 1:50	
Client MR MICHAEL ROBINSON		Date 26/09/2012	
Project THE STABLES DUCK STREET CLITHEROE		By JT	
Description EXISTING PLANS		Checked TH	
DO NOT SCALE THIS DRAWING. CHECK ALL DIMENSIONS ON SITE		No. 2900/100	
THIS DRAWING IS PROTECTED BY COPYRIGHT. IT MAY NOT BE REPRODUCED IN ANY FORM OR BY ANY MEANS FOR ANY PURPOSE, WITHOUT GAINING PRIOR WRITTEN PERMISSION FROM AJH ASSOCIATES			