



Ground Floor

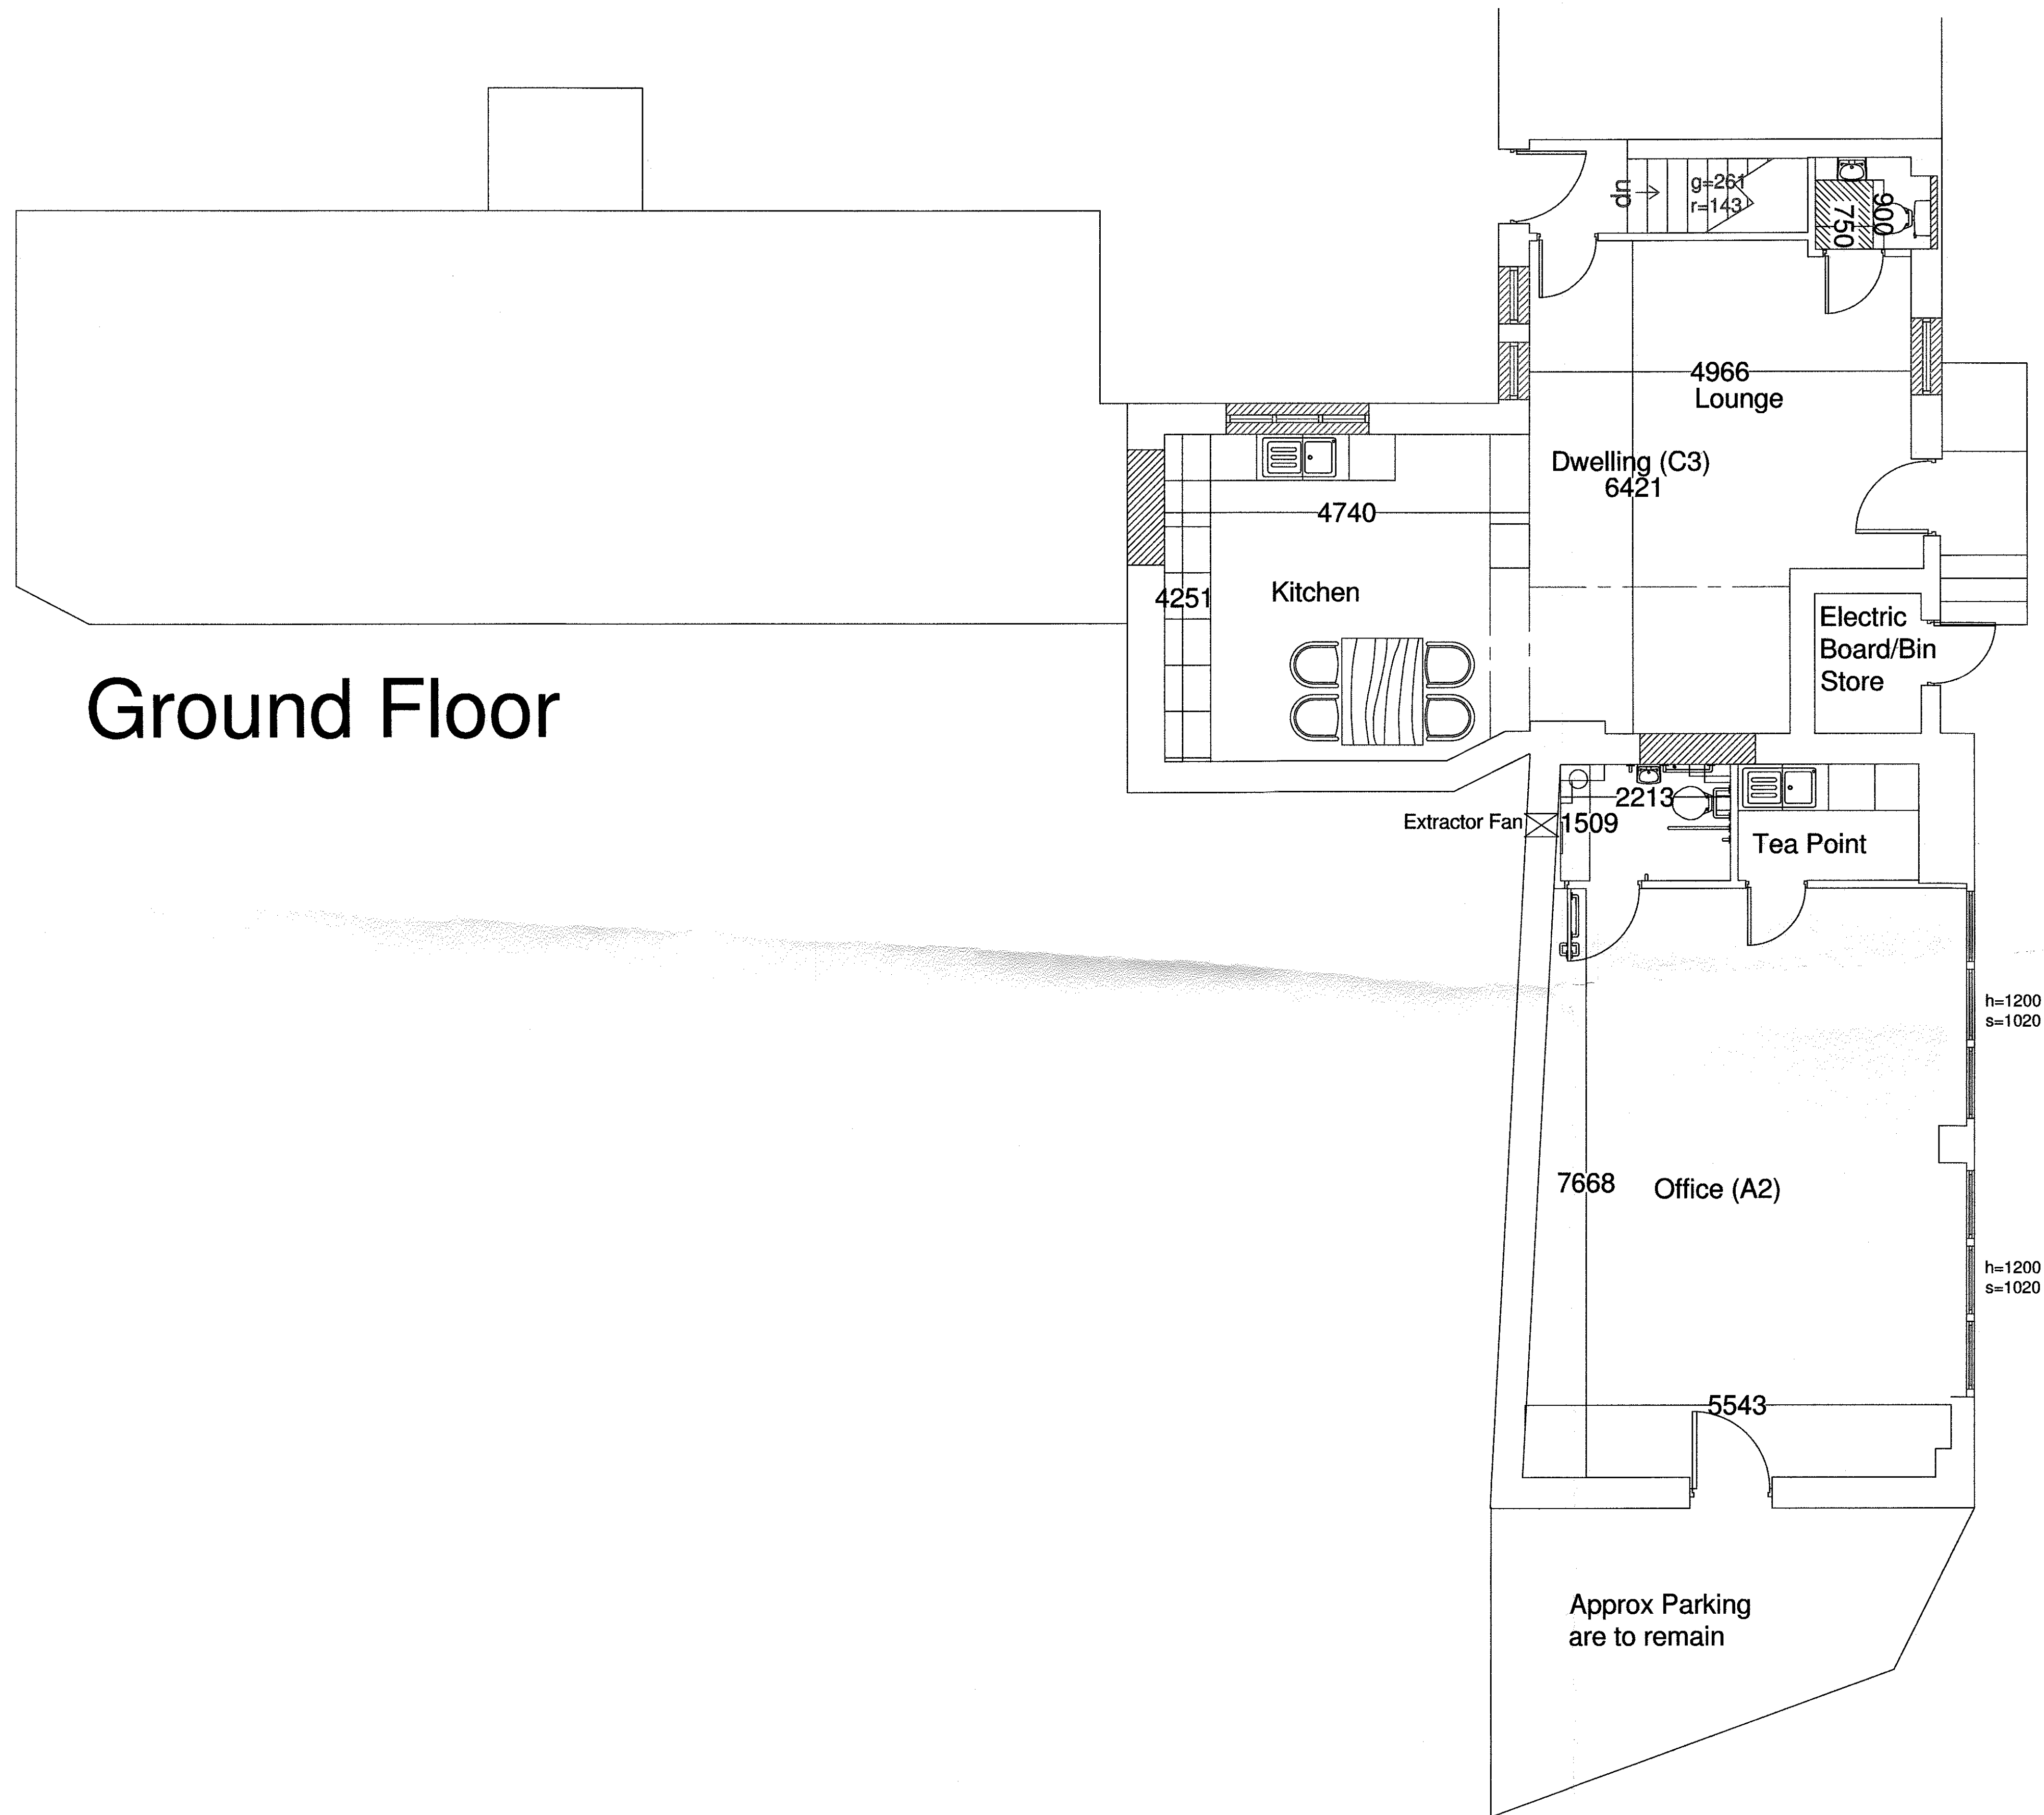

First Floor

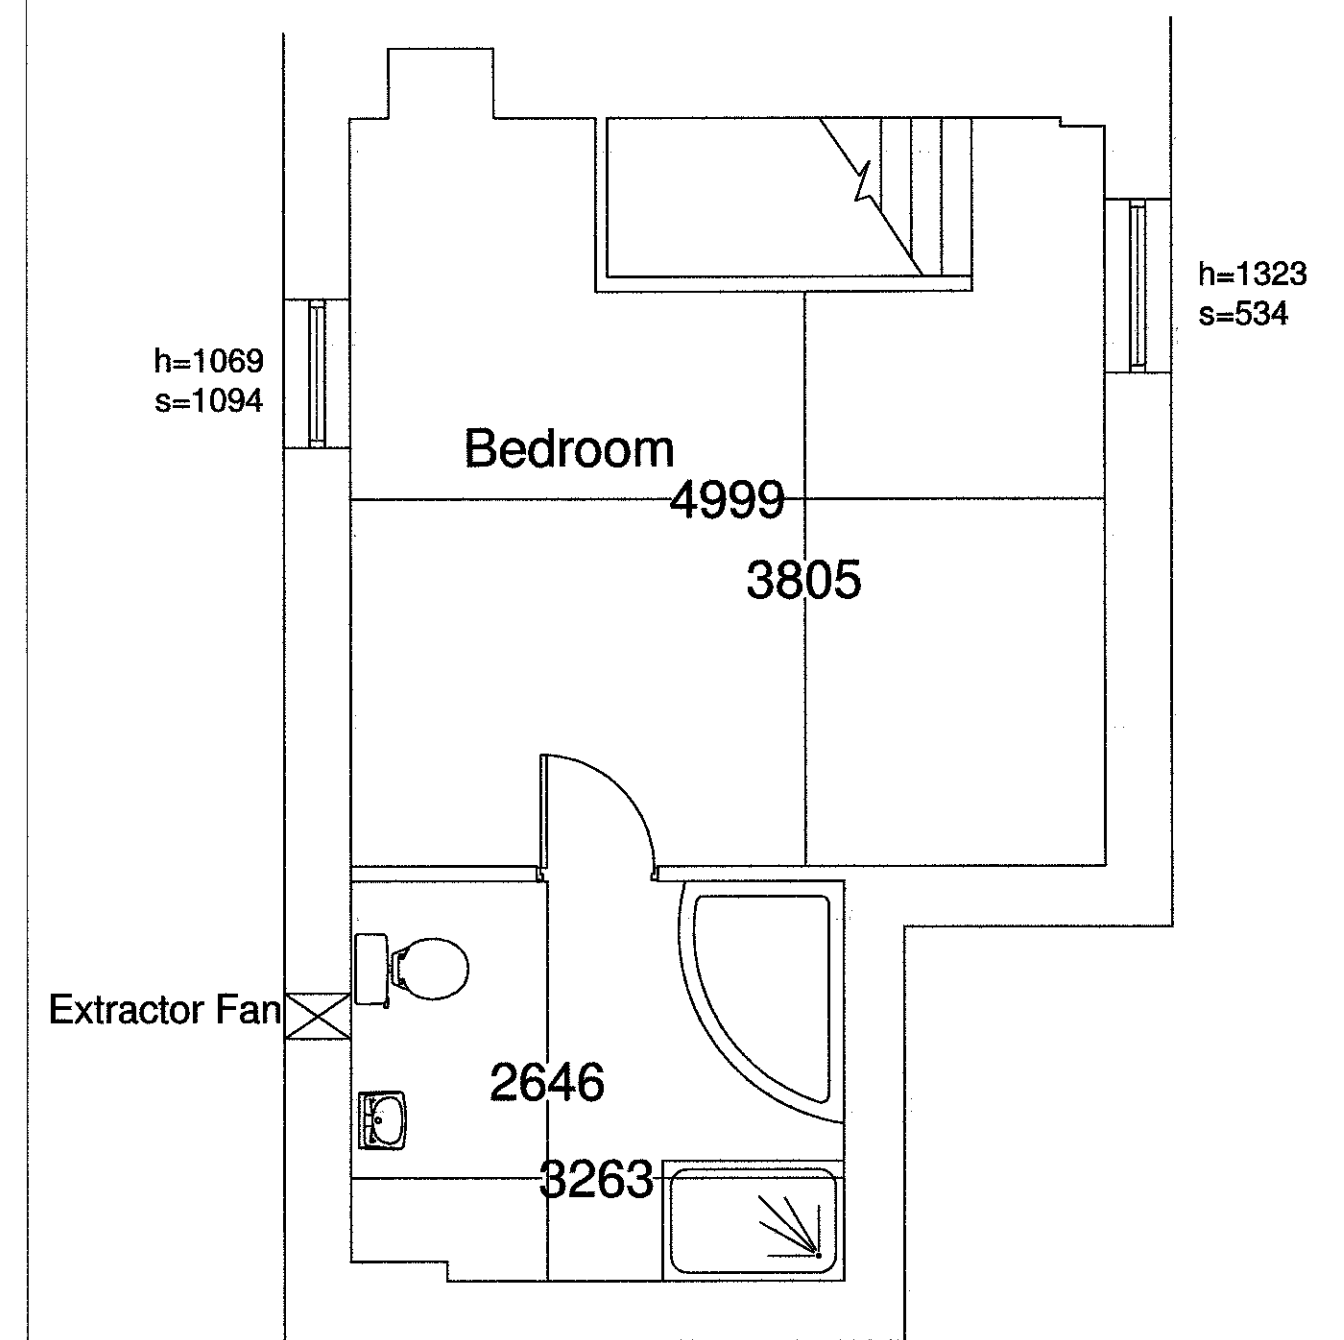

320130348P

Openings to be blocked

Openings to be reinstated

Alterations For Revised Application		G	01/03	JT
Description	Rev	Date	By	
AJH ASSOCIATES Chartered Building Surveyors				
21 Deansfield Court Pittville Park Road Clitheroe Lancashire BB7 1QS		Tel: 01200 429997 Fax: 01200 429998 e-mail: info@ajh-associates.co.uk www.ajh-associates.co.uk		
Client MR MICHAEL ROBINSON		Scale 1:50		
Project THE STABLES DUCK STREET CLITHEROE		Date 26/09/2012		
Description PROPOSED PLANS		By JT		
		Checked TH		
DO NOT SCALE THIS DRAWING. CHECK ALL DIMENSIONS ON SITE		No. 2900/200		
THIS DRAWING IS PROTECTED BY COPYRIGHT. IT MAY NOT BE REPRODUCED IN ANY FORM OR BY ANY MEANS FOR ANY PURPOSE, WITHOUT GAINING PRIOR WRITTEN PERMISSION FROM AJH ASSOCIATES				