




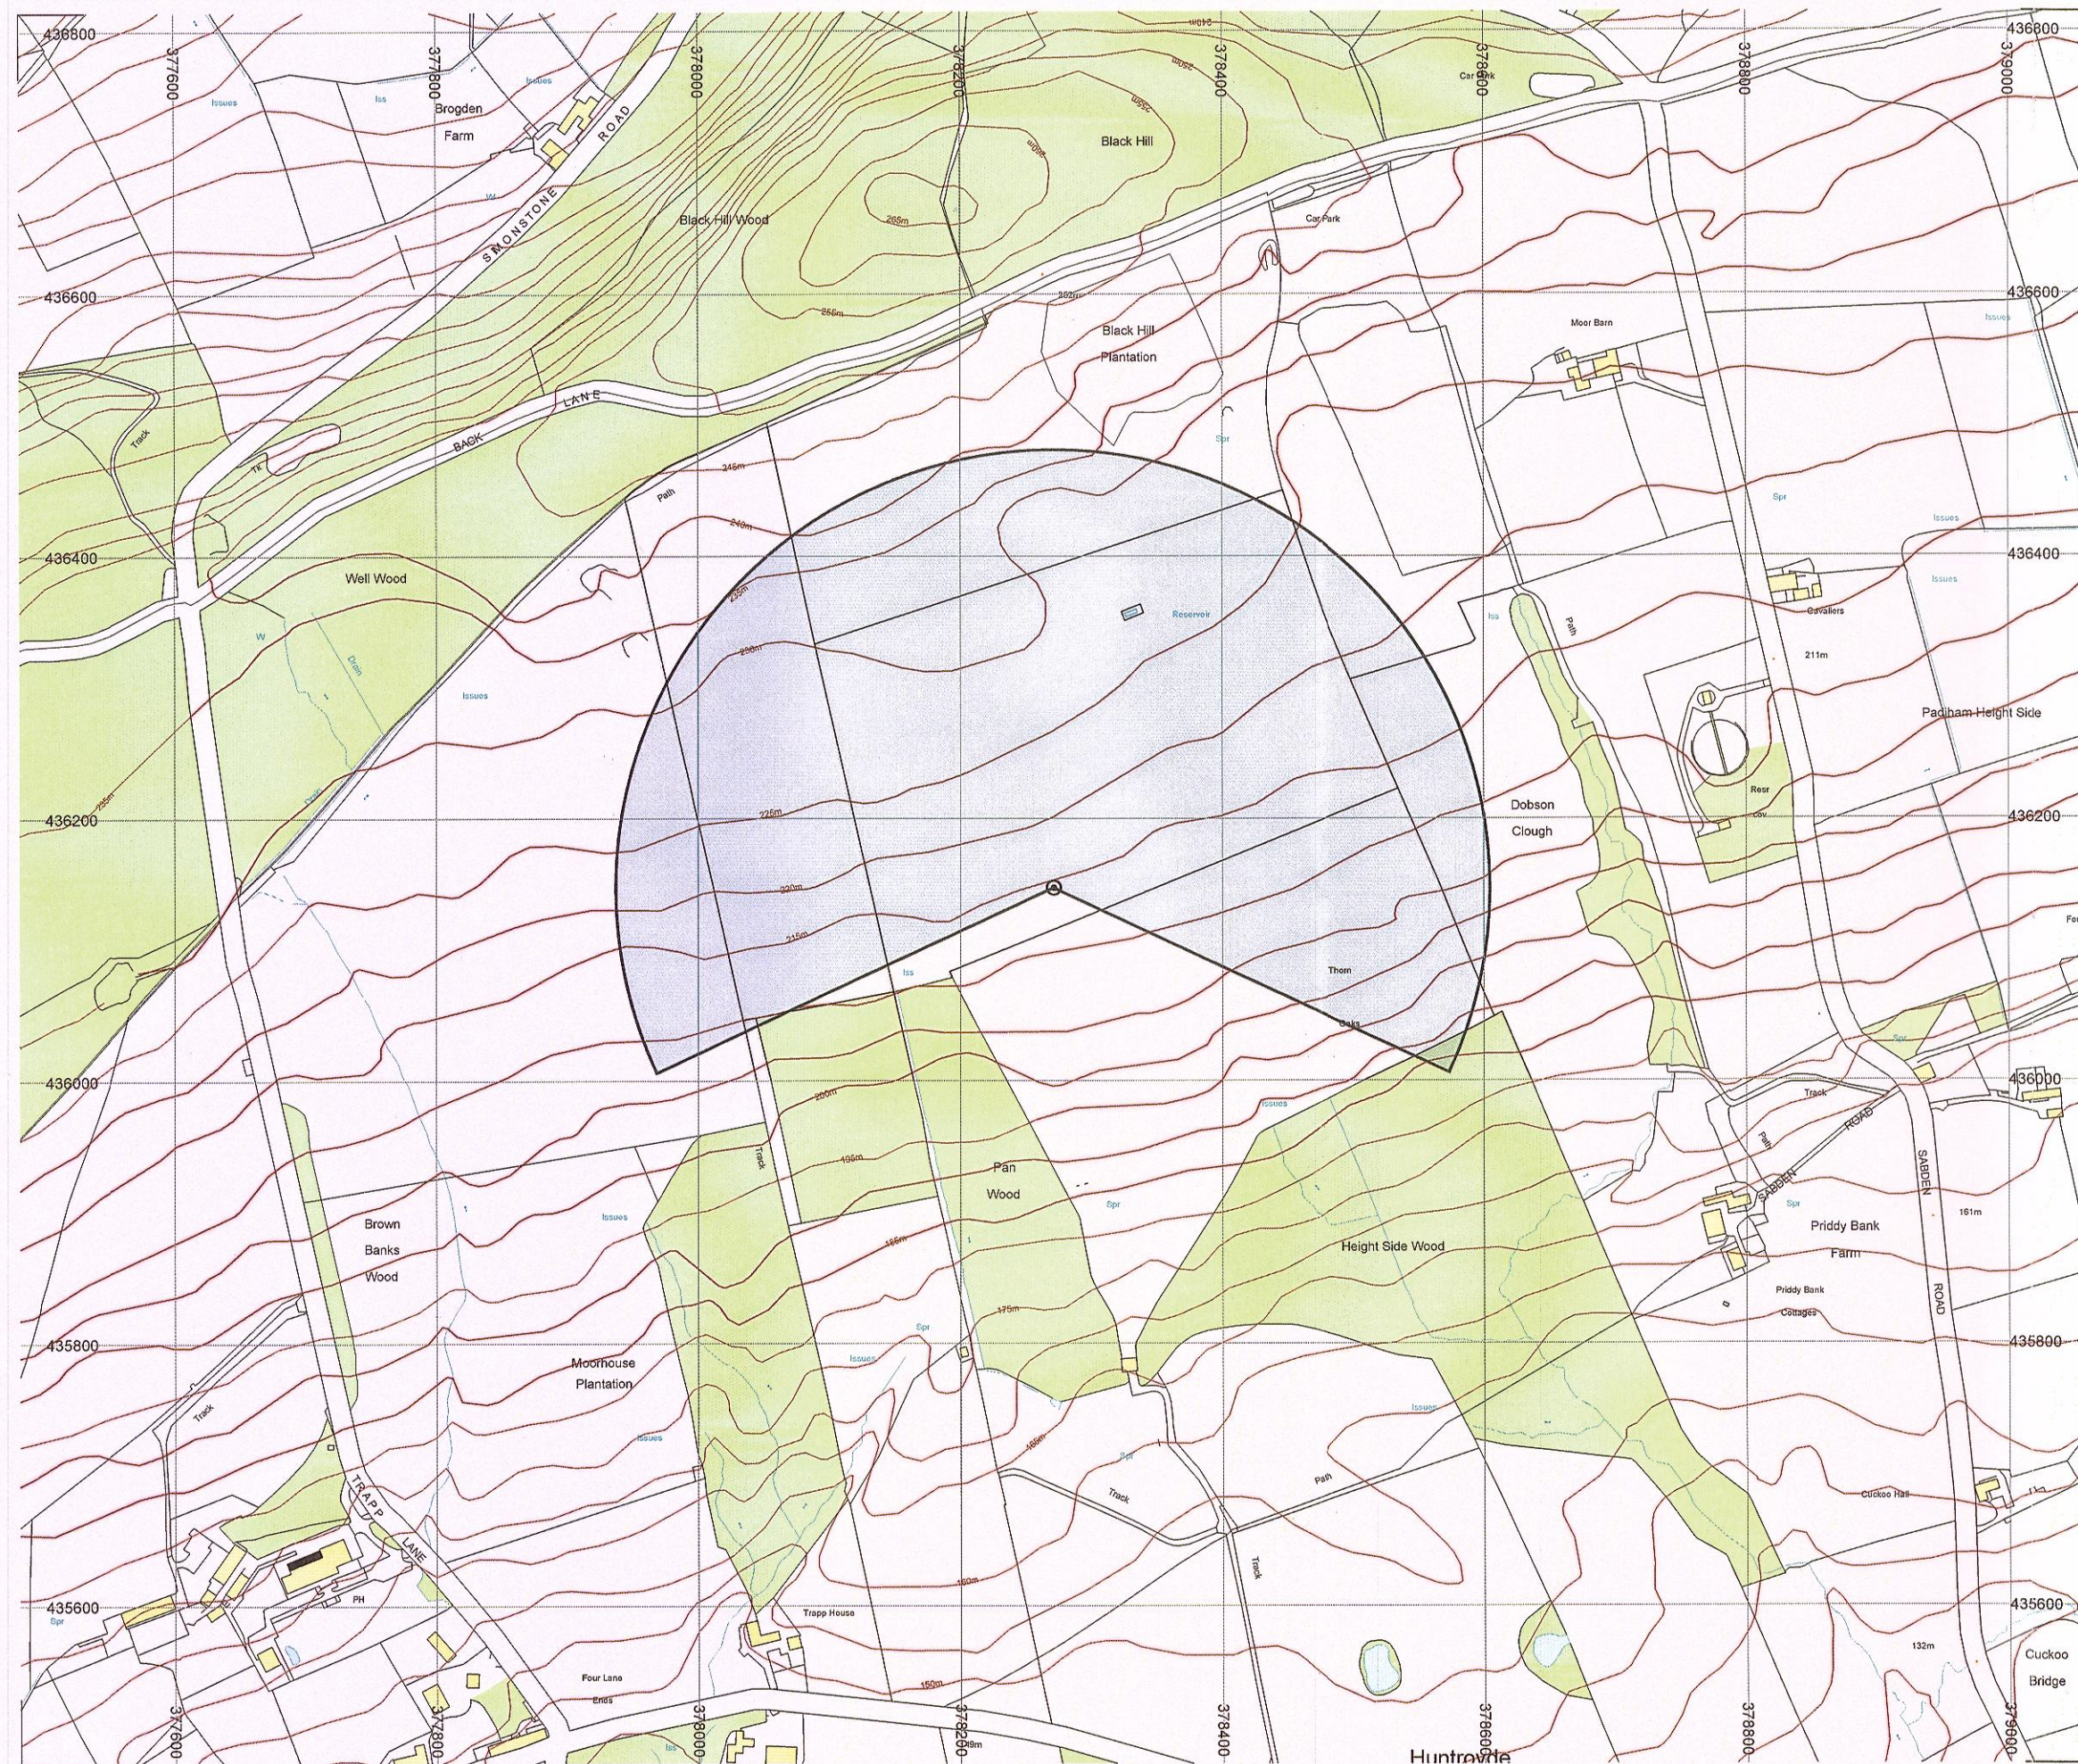

legend

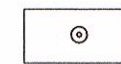

Turbine location

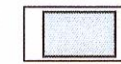

334m Shadow flicker boundary

Notes:

1. A 334m radius from the turbine has been used as the maximum shadow flicker area boundary.
2. A 130° angle (+/- 65° from north) has been removed to refine the study area
3. Proposed turbine coordinates: 378271,436147

320130357P



0 50 100 200
metres

project title
figure title

N160: Huntroyde
4: Shadow Flicker Plan

figure reference
scale
date

N160-GR-PA-004B
1:5,000 @ A3
August 2012

one ●●● associates