



320130357P

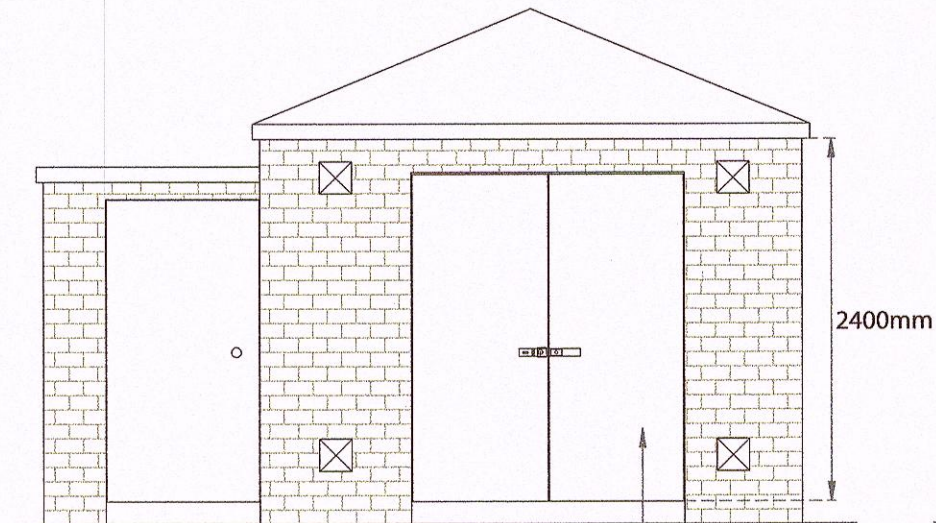


Substation doors to meet specification.
1810x2180mm high opening, to receive panel doors


FRONT ELEVATION

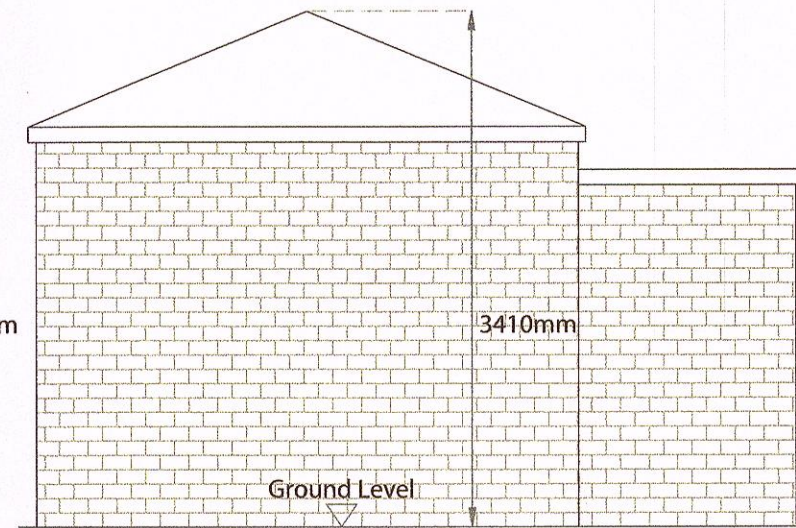


REAR ELEVATION

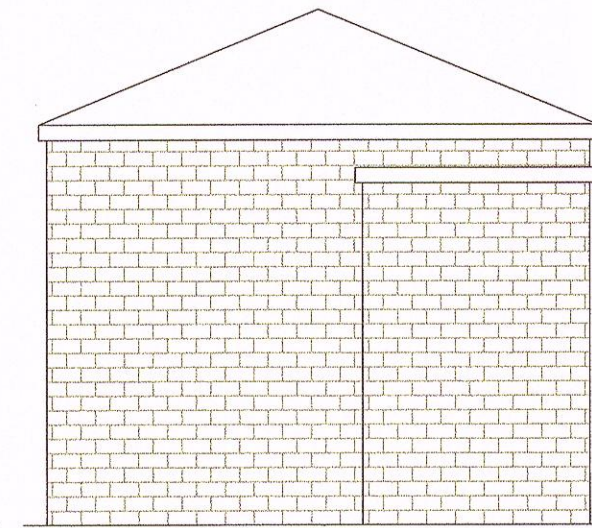


SIDE ELEVATION

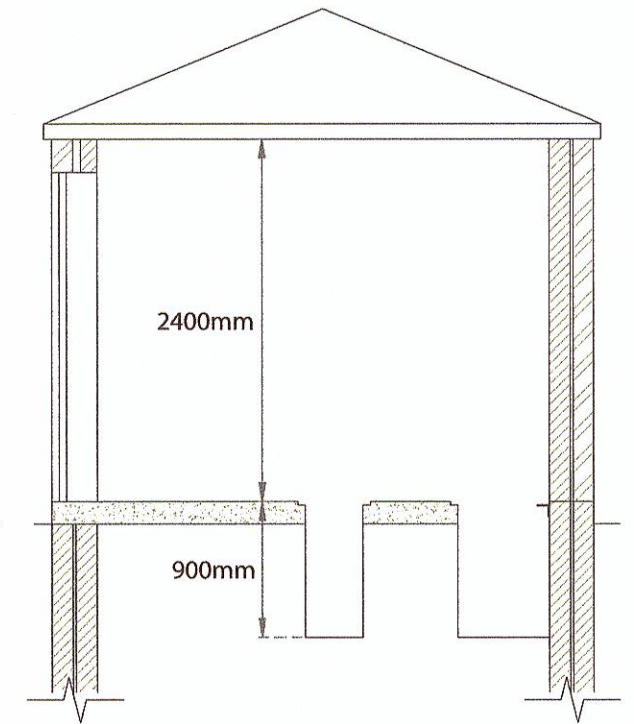

SECTION A-A

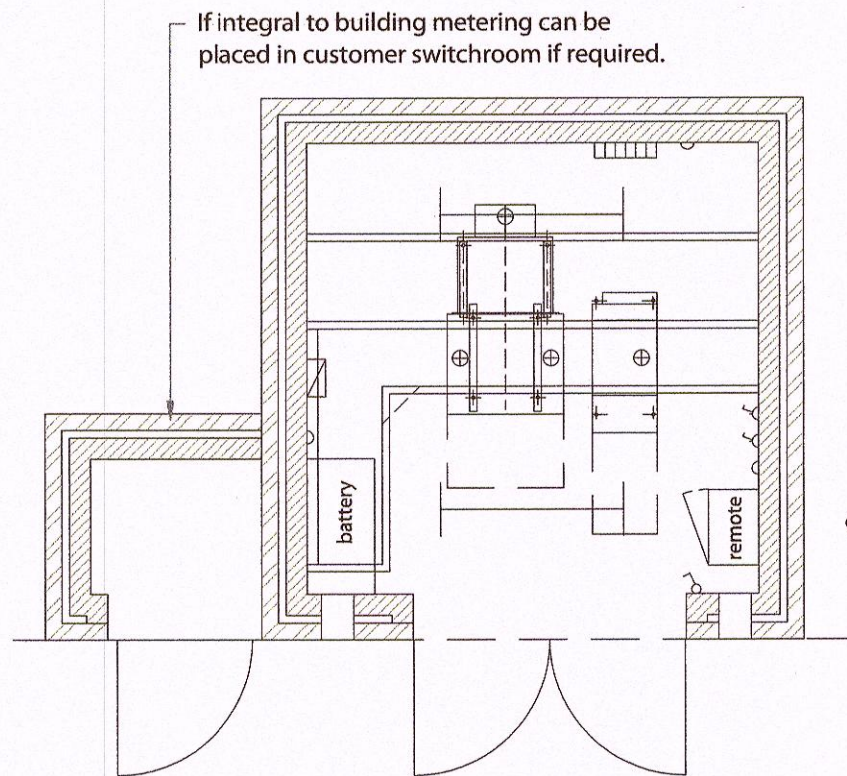

ELECTRICAL LAYOUT

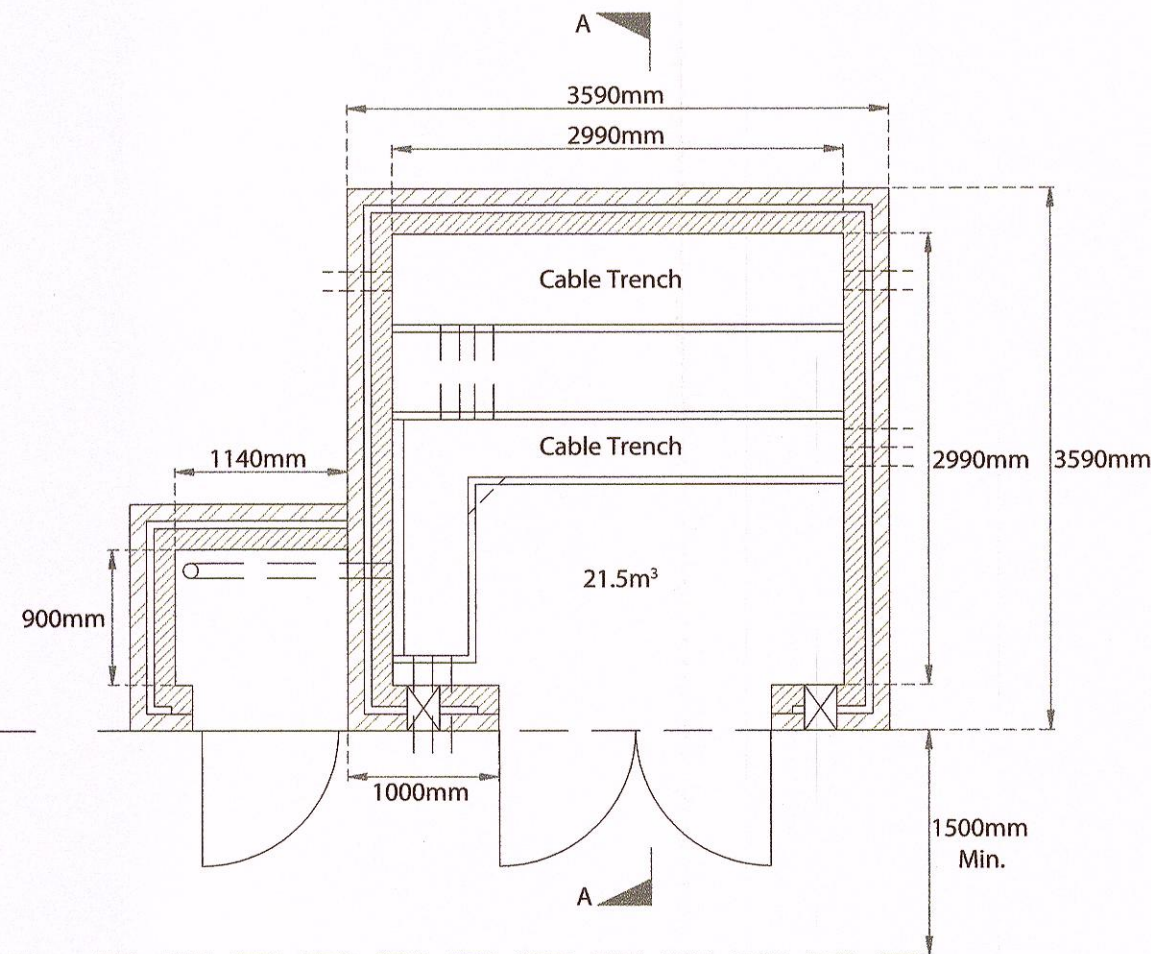

PLAN VIEW

AMENDED PLANS RECEIVED
DATE 8/4/13



0 0.5 1 2
metres

project title	N155: West Royd
figure title	3.3: Sub-station Elevation
figure reference	N155-GR-PA-003_3A
scale	1:50 @ A3
date	August 2012

one●●associates