


320130357P

View 1/86 8/4 + brachis 8/6 - train covered 1/8 8/6

View 1/86 8/4 + brachis 8/6 - train covered 1/8 8/6

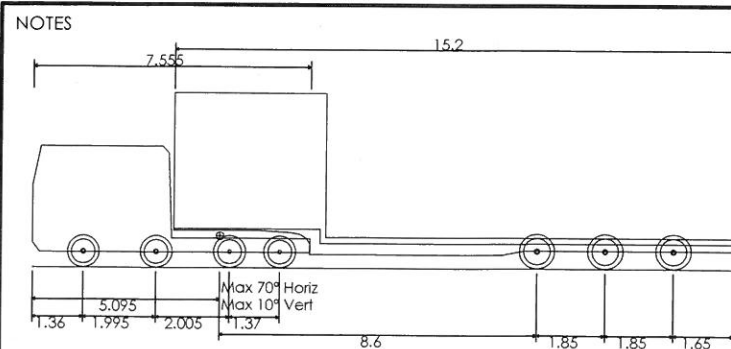

Volvo FH16 8x4 + Broshuis Blade Trailer (Steered) 20m Blade	
Overall Length	19.045m
Overall Width	2.550m
Overall Body Height	4.800m
Min Body Ground Clearance	0.375m
Track Width	2.500m
Lock to Lock Time	6.00 sec
Wall to Wall Turning Radius	9.800m

50mm on Original