



KEY-lines and hatches	
	Granite sett kerb
	Granite setts dish to form surface water drain run
	Gravel on geo-cell
	Proposed Tarmac Resurfacing
	Existing Tarmac Road
	New wall, Coursed Random stone garden walling, to match existing house, finished with a stone coping
	Grass
	Planting Bed - To Landscape Designers Scheme
	Wrought Iron railings.

Services Ducts	
	110mm dia ducts for service distribution around the site. Ducts containing electrical services to be laid with minimum 450mm ground cover. Entry ducts containing water services to be laid with minimum 750mm ground cover.

SECURITY SERVICES LEGEND	
Must be read in conjunction with manufacturers installation instructions and the M&S sections of the Written Specification	
	CCTV camera and GJD sensor
	PIR sensor
	Door contact
	Keypad
	Ceiling mounted sounder
	External wall mounted sounder
	Vibration sensor
	Touch Screen
1st fix by Electrical Contractor in accordance with Bay Camera Group wiring brief. Supply, site fix, testing and commissioning by Bay Camera Group	

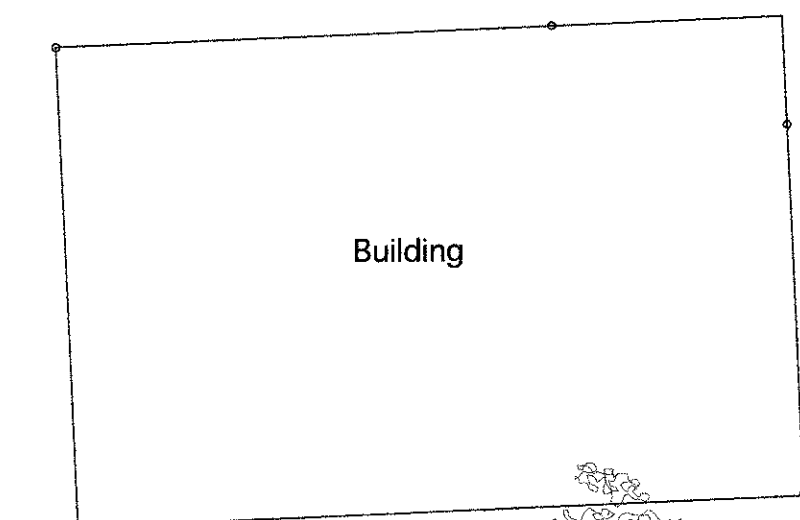

Topographical survey of the driveway entrance 1:100

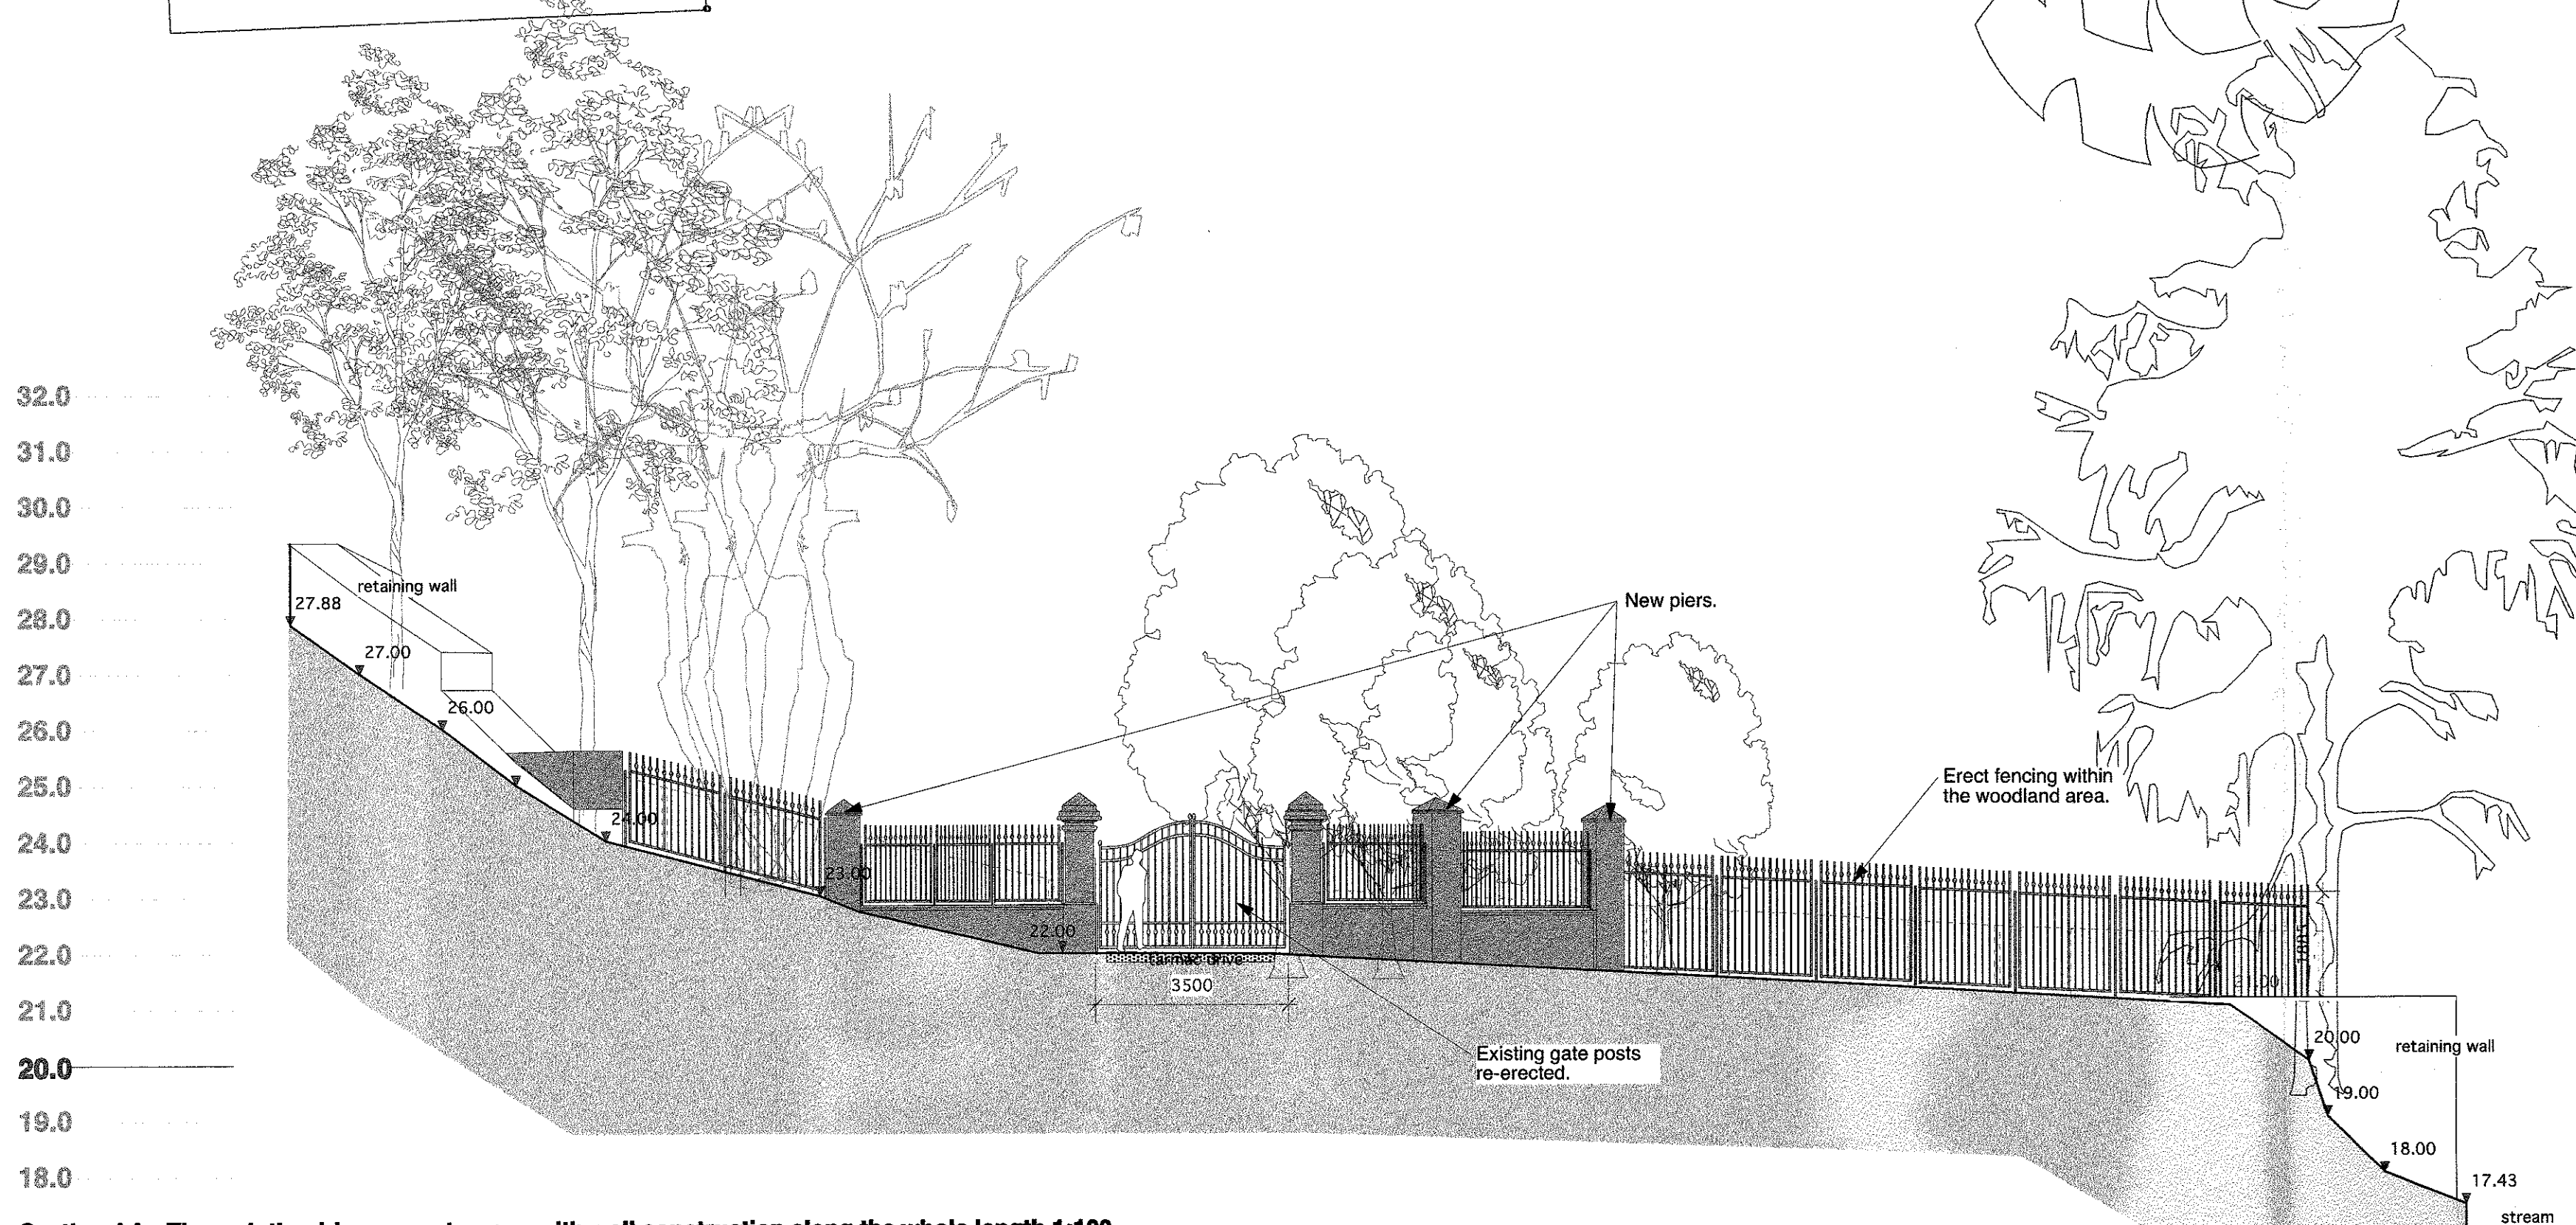

Section AA - Through the driveway entrance - with wall construction along the whole length 1:100

Revision Notes:

Survey Note:
Levels shown relate to an arbitrary datum, value: 20.00m

Contours @ 1m intervals.

Survey Key:

	Wall		Cover
	Kerb		Man Hole
	Fence		Fire Hydrant
	Vegetation Line		Water Supply
	Tree		Lamp Post
	Bush		Electricity Pole
	Gate		Telegraph Pole
	Drop Kerb		Anchor Point
	O/H Telecomms		Bench Mark
	O/H Power		Bore Hole
			Air Valve
			Fire Point
			Stop Valve
			Cable TV

SPATIAL DATA LIMITED Chartered Land Surveyors

3 Millennium House, Boundary Bank, Kendal, Cumbria, LA9 5RR
Telephone: +44(0)1539 734400 Facsimile: +44(0)1539 734400
E-mail: info@SpatialDataLtd.com
URL: www.SpatialDataLtd.com



Client: Mason Gillibrand Architects

Project: Holden Clough Entrance

Site Survey: January 2013

Scale: 1:100 @ A1

Crew: NS,AC Chk: NR Ref: IOD

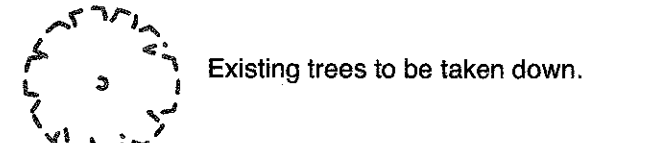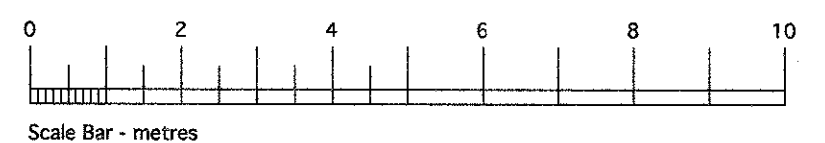

3 2013 04 30 P

Holden Clough

Proposed Driveway Entrance
Gates and Walls

drawg. no.	5091/d/e/5.5	rev	C
scale	1:100@A1	date	16.01.13
drawn	PD/KH		

MASON GILLIBRAND
ARCHITECTS
16 WILLOW MILL, CATON, LANCASTER, LA2 9RA
TELEPHONE: (01524)771377 FACSIMILE: (01524)771330

Arbitrary Datum
Top of Bottom Gate Hanging

20.00

Rev 'C' 08.05.2013/ Tree references added.

Rev 'B' 19.04.2013/Gate design changed.

Rev 'A' 19.04.2013/Piers added.