


32013047P

Issues

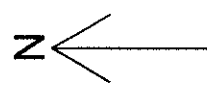

156.1m

Kemble End

+ 163.7m

167.9m

172.5m

Kemple Cottage

Two Jays

Bleak House

Entrance

Entrance

Kemple End
Quarry
(disused)

Alden
Cottage

The Square

Lowfield
Cottage

Scale 1:1250@A4

Location Plan
Bleak House
Kemple End
Stoneyhurst
Clitheroe