

NOTES  
THIS DRAWING IS TO BE READ IN CONJUNCTION WITH ALL OTHER DRAWINGS FOR THIS PROJECT.  
ALL LEVELS AND DIMENSIONS ARE TO BE CHECKED ON SITE BY THE CONTRACTOR, PRIOR TO  
PLACING ORDERS OR COMMENCING ANY OF THE RELEVANT WORKS.  
ALL DIMENSIONS ARE IN MILLIMETRES UNLESS STATED OTHERWISE.  
ANY DISCREPANCIES BETWEEN THE INFORMATION SHOWN ON THE PLAN AND THAT FOUND ON  
SITE ARE TO BE REPORTED TO THE DESIGNER IMMEDIATELY.

3 20130454P

| Rev. | Date | Description |
|------|------|-------------|
|------|------|-------------|

A.L.H. Design Services  
Barley Cottage, Brewery Street, Longridge, Lancs.  
PR3 3NB, Tel & Fax : (01772) 786719

Client

Mrs S. Knight,  
2 Halton Place,  
Longridge  
Nr Preston,  
Lancs.

Job/Scheme Title

FORMATION OF NEW 4 BED  
UNIT

Drawing Title

EXISTING SITE PLAN

Job/Scheme Number

0402B/93

Drawing Number

Drawing No 07

Scale

1/200th

Date


Nov 12

Drawn


a.t.l.h.

Checked

NOTES  
 THIS DRAWING IS TO BE READ IN CONJUNCTION WITH ALL OTHER DRAWINGS FOR THIS PROJECT.  
 ALL LEVELS AND DIMENSIONS ARE TO BE CHECKED ON SITE BY THE CONTRACTOR, PRIOR TO  
 PLACING ORDERS OR COMMENCING ANY OF THE RELEVANT WORKS.  
 ALL DIMENSIONS ARE IN MILLIMETRES UNLESS STATED OTHERWISE.  
 ANY DISCREPANCIES BETWEEN THE INFORMATION SHOWN ON THE PLAN AND THAT FOUND ON  
 SITE ARE TO BE REPORTED TO THE DESIGNER IMMEDIATELY.

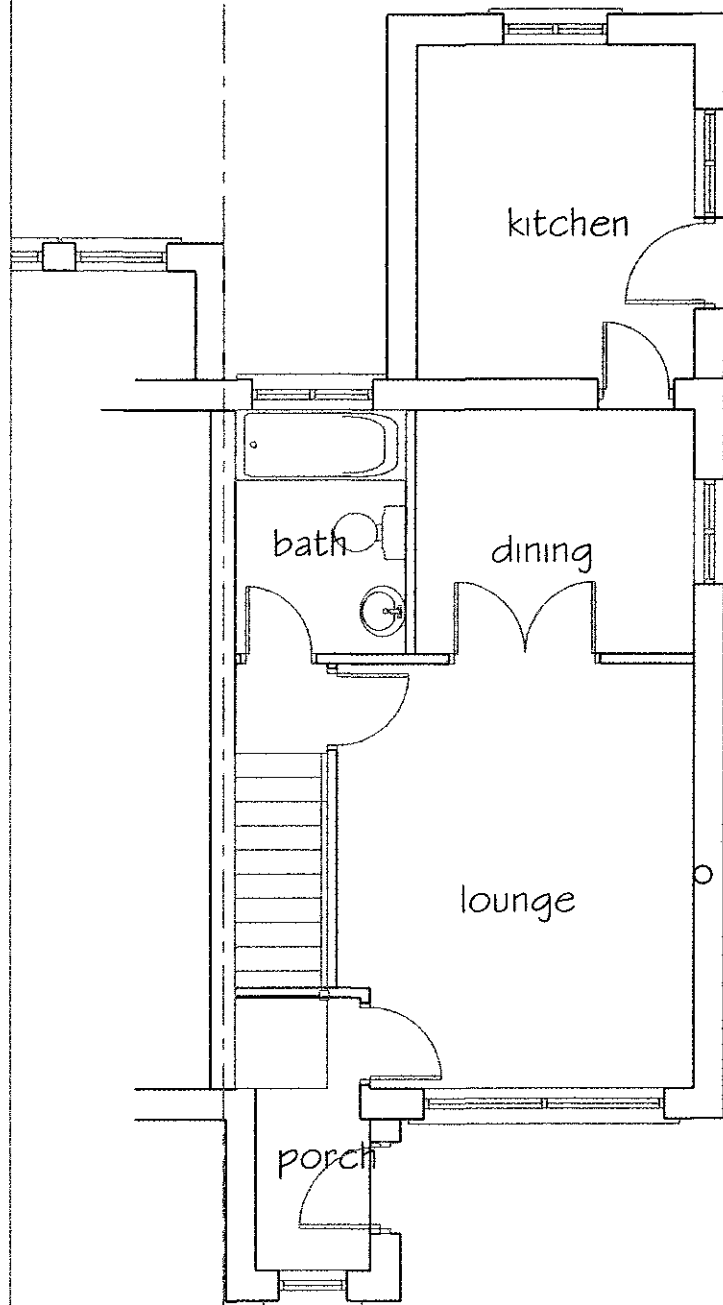

GROUND FLOOR PLAN

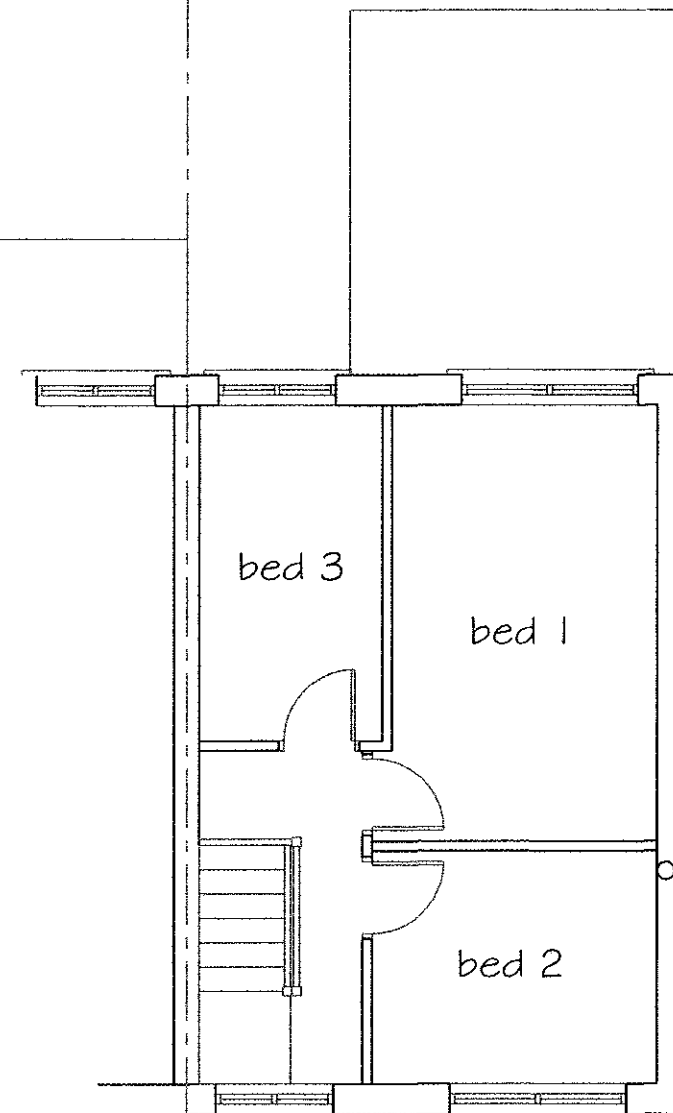

FIRST FLOOR PLAN

3 20130454P

| Rev. | Date | Description |
|------|------|-------------|
|------|------|-------------|

A.L.H. Design Services  
 Barley Cottage, Brewery Street, Longridge, Lancs.  
 PR3 3NB, Tel & Fax : (01772) 785719

Client

Mrs S. Knight,  
 2 Halton Place,  
 Longridge  
 Nr Preston,  
 Lancs.

Job/Scheme Title

FORMATION OF NEW 3 BED  
 UNIT

Drawing Title

EXISTING FLOOR PLANS


| Job/Scheme Number | Drawing Number |
|-------------------|----------------|
|-------------------|----------------|

0402B/93 Drawing No 01A

| Scale | Date | Drawn | Checked |
|-------|------|-------|---------|
|-------|------|-------|---------|

1/75th May 12 a.t.l-h.


NOTES  
THIS DRAWING IS TO BE READ IN CONJUNCTION WITH ALL OTHER DRAWINGS FOR THIS PROJECT.  
ALL LEVELS AND DIMENSIONS ARE TO BE CHECKED ON SITE BY THE CONTRACTOR, PRIOR TO  
PLACING ORDERS OR COMMENCING ANY OF THE RELEVANT WORKS.  
ALL DIMENSIONS ARE IN MILLIMETRES UNLESS STATED OTHERWISE.  
ANY DISCREPANCIES BETWEEN THE INFORMATION SHOWN ON THE PLAN AND THAT FOUND ON  
SITE ARE TO BE REPORTED TO THE DESIGNER IMMEDIATELY.

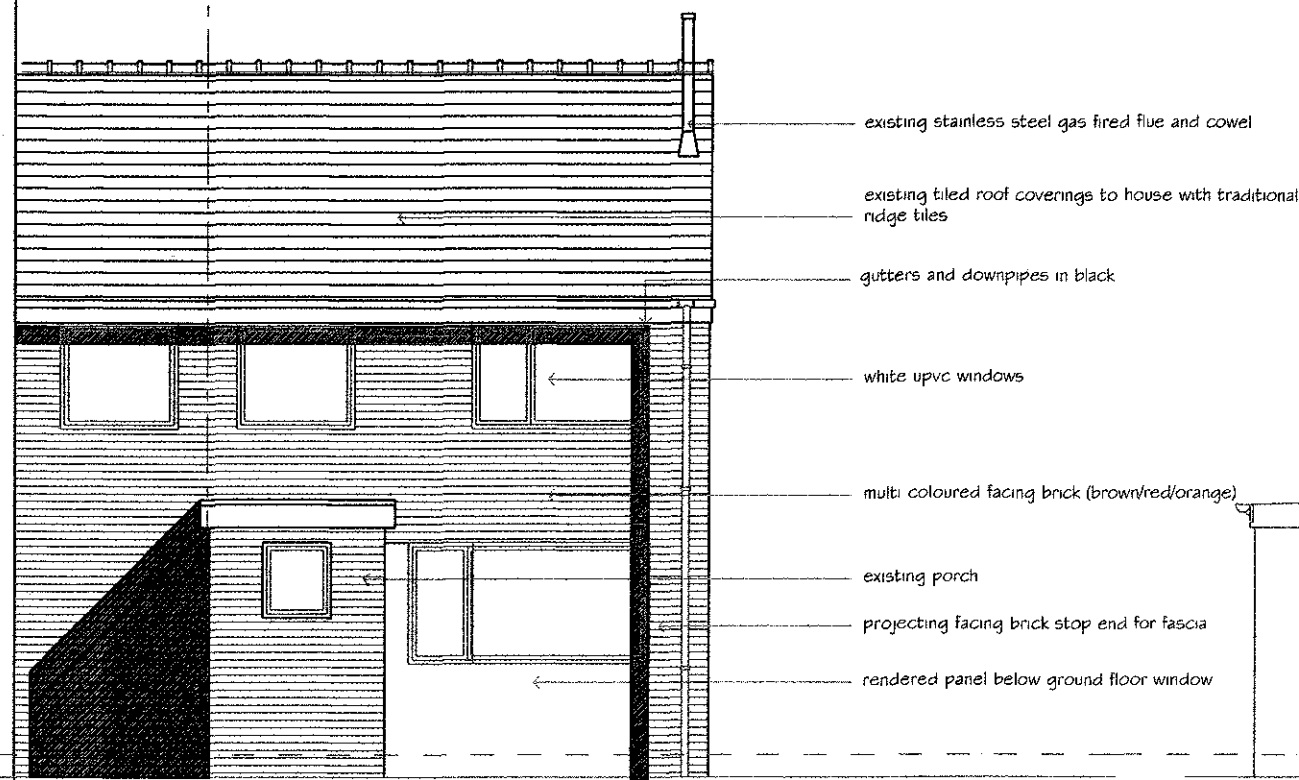

FRONT ELEVATION



SIDE ELEVATION

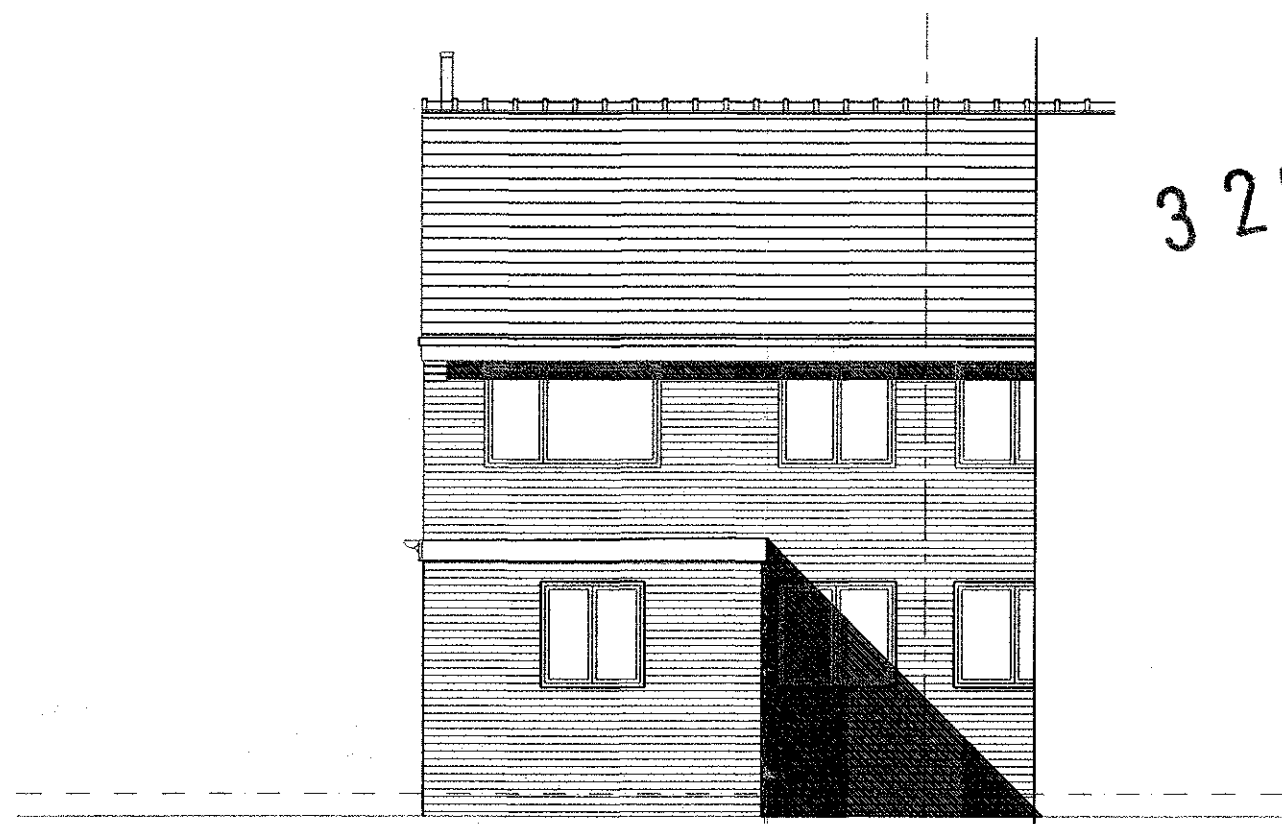

REAR ELEVATION

3 20130454 P

Rev. Date Description  
A.L.H. Design Services  
Barley Cottage, Brewery Street, Longridge, Lanc  
PR3 3NB, Tel & Fax : (01772) 785719

Client  
Mrs S. Knight,  
2 Halton Place,  
Longridge  
Nr Preston,  
Lancs.

Job/Scheme Title  
FORMATION OF NEW 3 BED  
HOUSE

Drawing Title  
EXISTING ELEVATIONS

| Job/Scheme Number |         | Drawing Number |         |
|-------------------|---------|----------------|---------|
| 0402B/93          |         | Drawing No 05  |         |
| Scale             | Date    | Drawn          | Checked |
| 1/75th            | June 12 | a.t.l-h.       |         |

NOTES  
THIS DRAWING IS TO BE READ IN CONJUNCTION WITH ALL OTHER DRAWINGS FOR THIS PROJECT.  
ALL LEVELS AND DIMENSIONS ARE TO BE CHECKED ON SITE BY THE CONTRACTOR, PRIOR TO  
PLACING/ORDERING OR COMMENCING ANY OF THE RELEVANT WORKS.  
ALL DIMENSIONS ARE IN MILLIMETRES UNLESS STATED OTHERWISE.  
ANY DISCREPANCIES BETWEEN THE INFORMATION SHOWN ON THE PLAN AND THAT FOUND ON  
SITE ARE TO BE REPORTED TO THE DESIGNER IMMEDIATELY.

320130454P

A 30.04.13 first floor set back

| Rev. | Date | Description |
|------|------|-------------|
|------|------|-------------|

A.L.H. Design Services  
Barley Cottage, Brewery Street, Longridge, Lanc  
PR3 3NB, Tel & Fax : (01772) 785719

Client

Mrs S. Knight,  
2 Halton Place,  
Longridge  
Nr Preston,  
Lancs.

Job/Scheme Title

FORMATION OF NEW 3 BED  
UNIT

Drawing Title

PROPOSED SITE PLAN

Job/Scheme Number

Drawing Number

0402B/93

Drawing No 20A

Scale

Date


Drawn

Checked


1/200th Nov 12

a.t.l.h.

NOTES  
THIS DRAWING IS TO BE READ IN CONJUNCTION WITH ALL OTHER DRAWINGS FOR THIS PROJECT.  
ALL LEVELS AND DIMENSIONS ARE TO BE CHECKED ON SITE BY THE CONTRACTOR, PRIOR TO  
PLACING ORDERS OR COMMENCING ANY OF THE RELEVANT WORKS.  
ALL DIMENSIONS ARE IN MILLIMETRES UNLESS STATED OTHERWISE.  
ANY DISCREPANCIES BETWEEN THE INFORMATION SHOWN ON THE PLAN AND THAT FOUND ON  
SITE ARE TO BE REPORTED TO THE DESIGNER IMMEDIATELY.

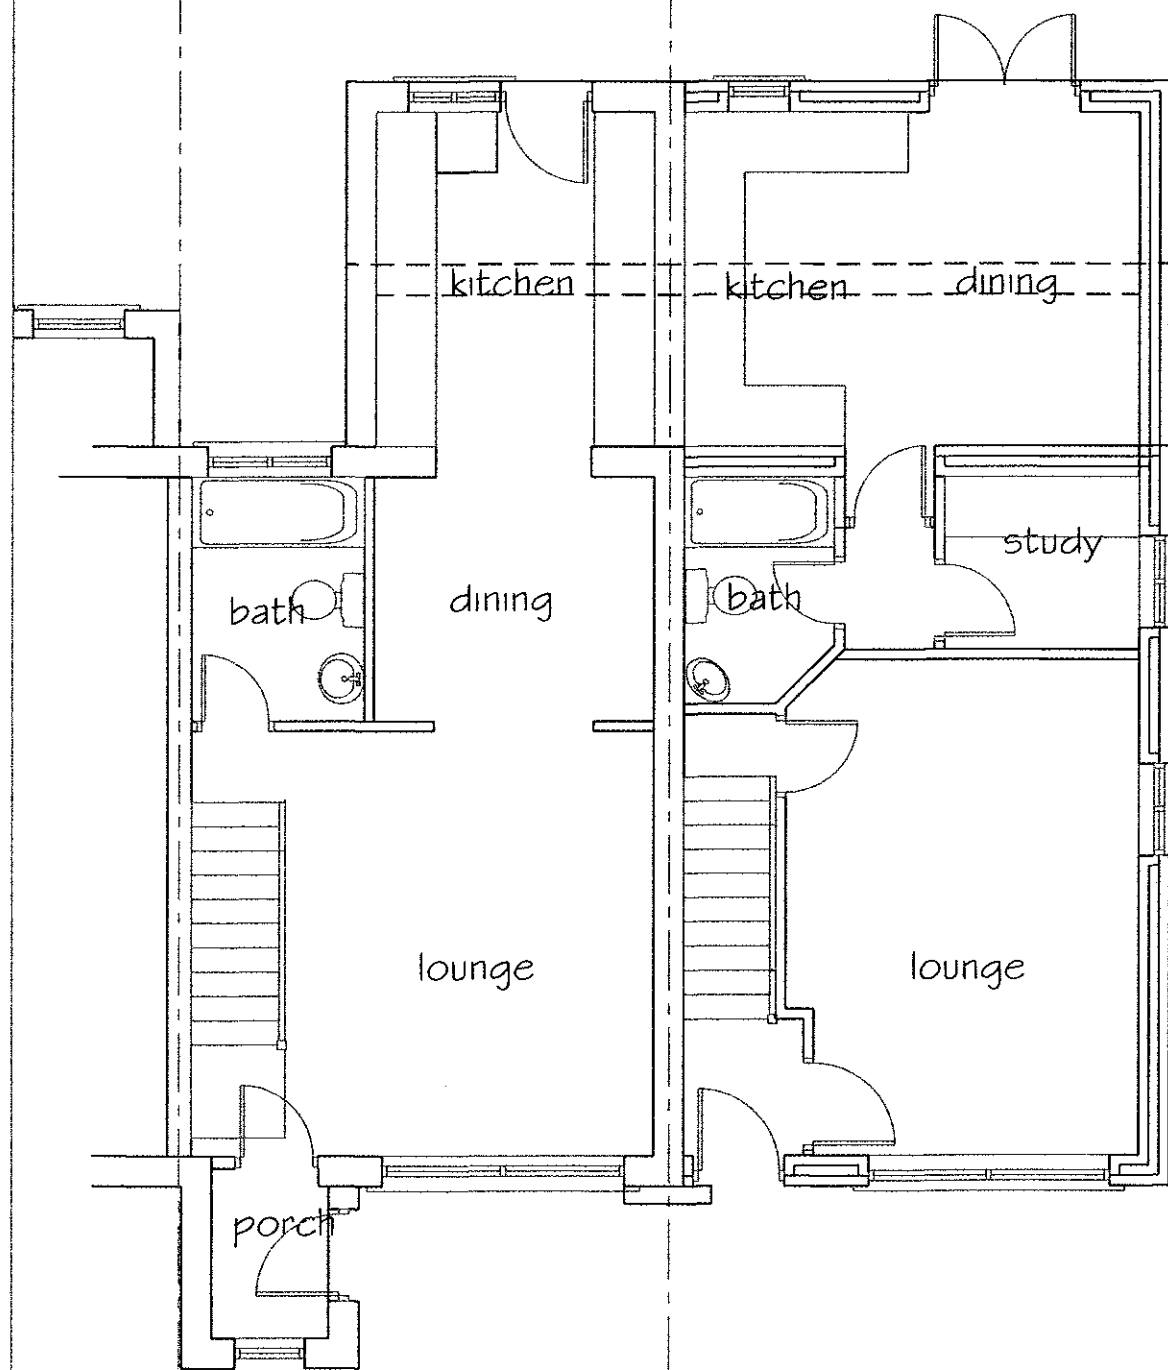

GROUND FLOOR PLAN

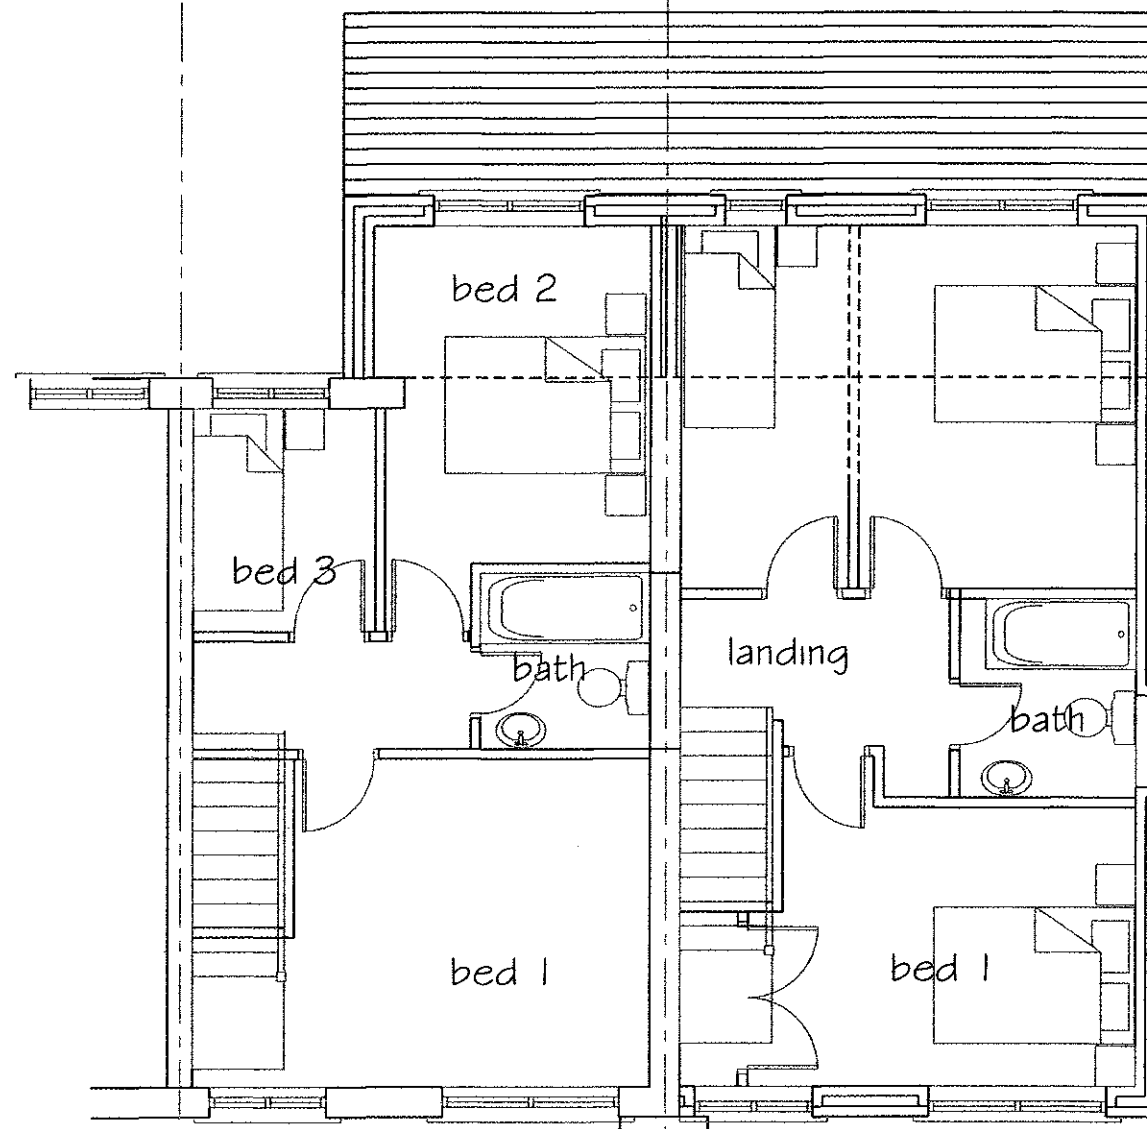

FIRST FLOOR PLAN

3 20130454 P

A 30.04.13 first floor set back

| Rev. | Date | Description |
|------|------|-------------|
|------|------|-------------|

A.L.H. Design Services  
Barley Cottage, Brewery Street, Longridge, Lancs  
PR3 3NB, Tel & Fax : (01772) 785719

Client

Mrs S. Knight,  
2 Halton Place,  
Longridge  
Nr Preston,  
Lancs.

Job/Scheme Title

FORMATION OF NEW 3 BED  
HOUSE

Drawing Title

PROPOSED FLOOR PLANS

| Job/Scheme Number | Drawing Number |
|-------------------|----------------|
|-------------------|----------------|

0402B/93 Drawing No 10A


| Scale | Date | Drawn | Checked |
|-------|------|-------|---------|
|-------|------|-------|---------|

1/75th | Oct 12 | a.t.l-h.




FRONT ELEVATION

existing stainless steel gas fired flue and cowl  
new tiled roof coverings to house with traditional ridge tiles  
gutters and downpipes in black  
white upvc windows  
multi coloured facing brick (brown/red/orange)  
projecting facing brick stop end for fascia  
rendered panel below ground floor window

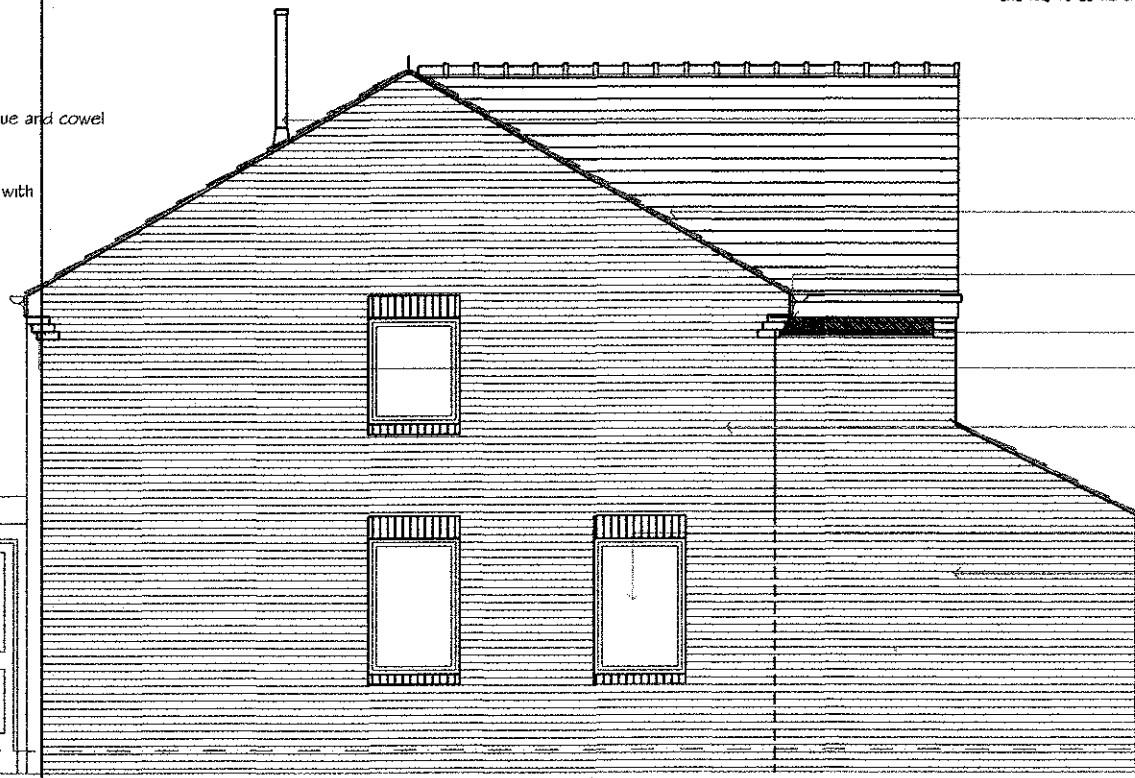

SIDE ELEVATION

existing stainless steel gas fired flue and cowl  
existing tiled roof coverings to house with traditional ridge tiles  
gutters and downpipes in black  
projecting facing brick stop end for fascia  
multi coloured facing brick (brown/red/orange)  
new window on gable  
existing single storey kitchen extension with felt roof

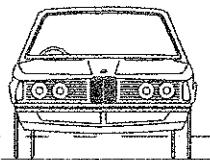

NOTES  
THIS DRAWING IS TO BE READ IN CONJUNCTION WITH ALL OTHER DRAWINGS FOR THIS PROJECT.  
ALL LEVELS AND DIMENSIONS ARE TO BE CHECKED ON SITE BY THE CONTRACTOR, PRIOR TO  
PLACING ORDERS OR COMMENCING ANY OF THE RELEVANT WORKS.  
ALL DIMENSIONS ARE IN MILLIMETRES UNLESS STATED OTHERWISE.  
ANY DISCREPANCIES BETWEEN THE INFORMATION SHOWN ON THE PLAN AND THAT FOUND ON  
SITE ARE TO BE REPORTED TO THE DESIGNER IMMEDIATELY.

A 30.04.13 first floor set back

| Rev. | Date | Description |
|------|------|-------------|
|------|------|-------------|

A.L.H. Design Services  
Barley Cottage, Brewery Street, Longridge, Lanc  
PR3 3NB, Tel & Fax : (01772) 785719

Client

Mrs S. Knight,  
2 Halton Place,  
Longridge  
Nr Preston,  
Lancs.

Job/Scheme Title

FORMATION OF NEW 3 BED  
HOUSE

Drawing Title

PROPOSED ELEVATIONS

Job/Scheme Number Drawing Number

0402B/93 Drawing No 15A

Scale Date Drawn Checked

1/75th June 12 a.t.l-h.



REAR ELEVATION