




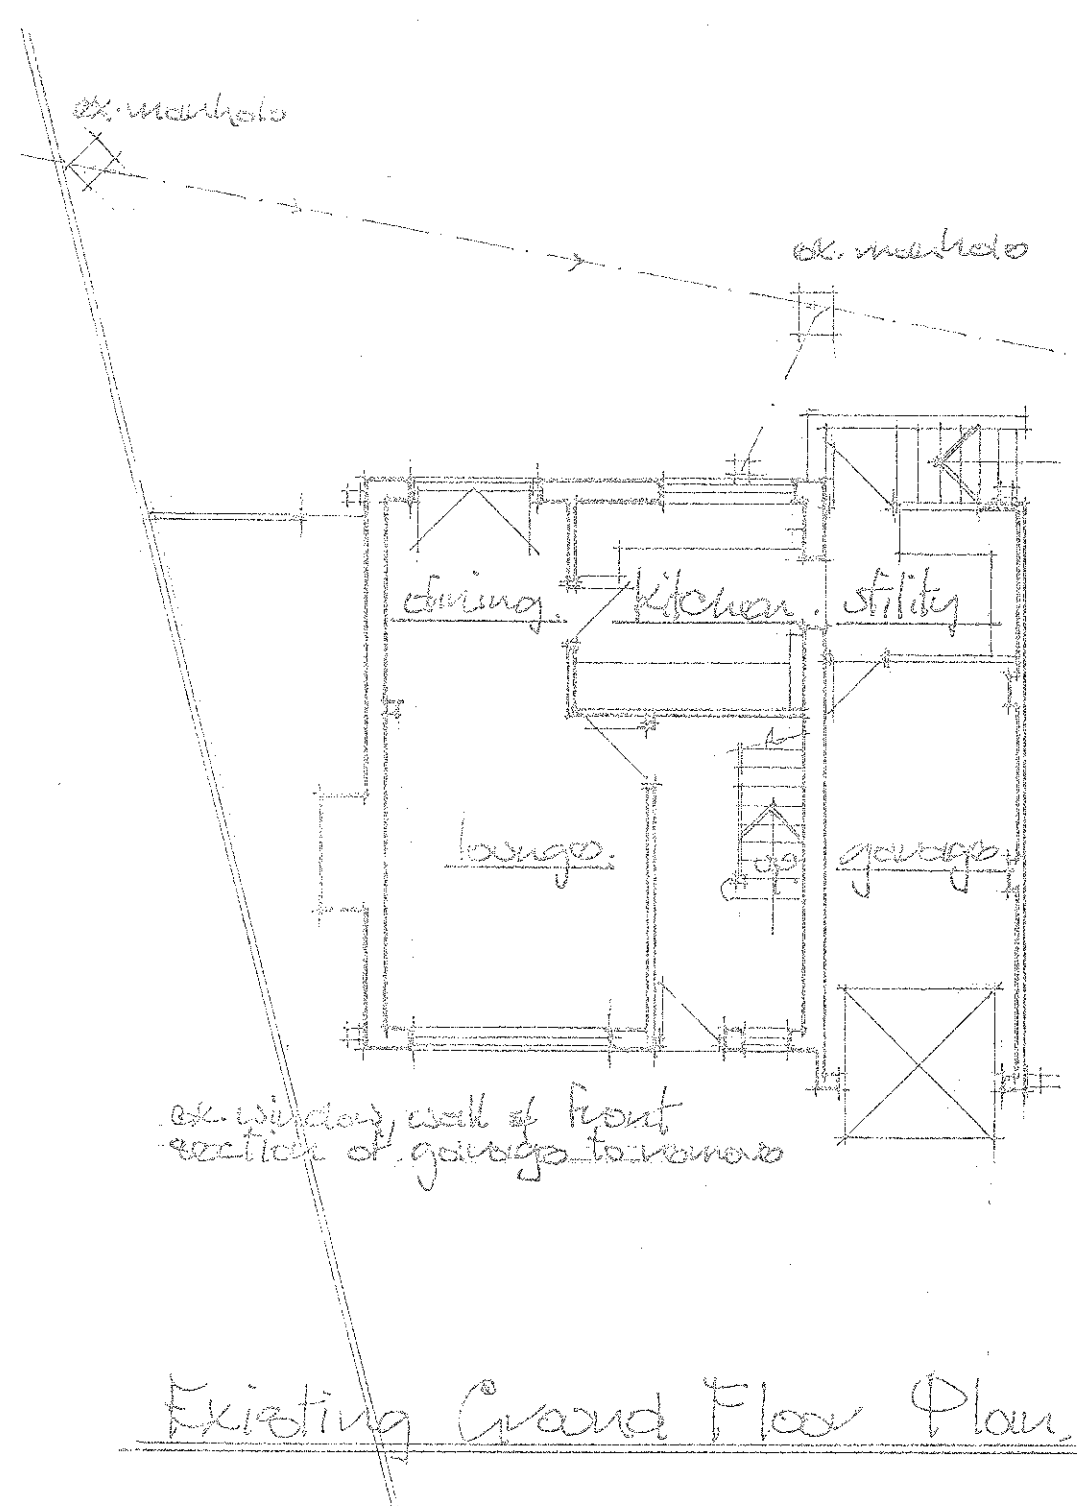


Existing Ground Floor Plan

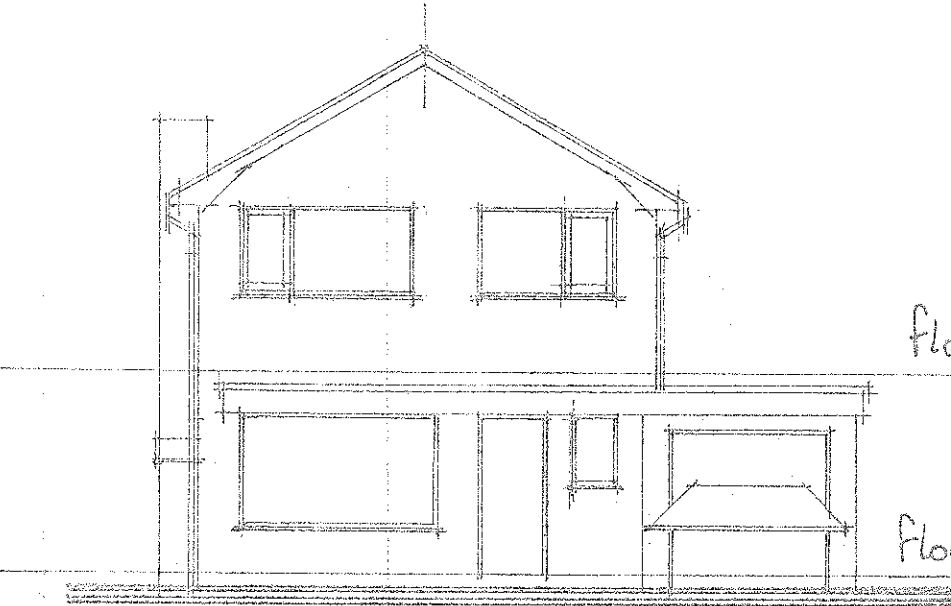


Existing Front Elevation

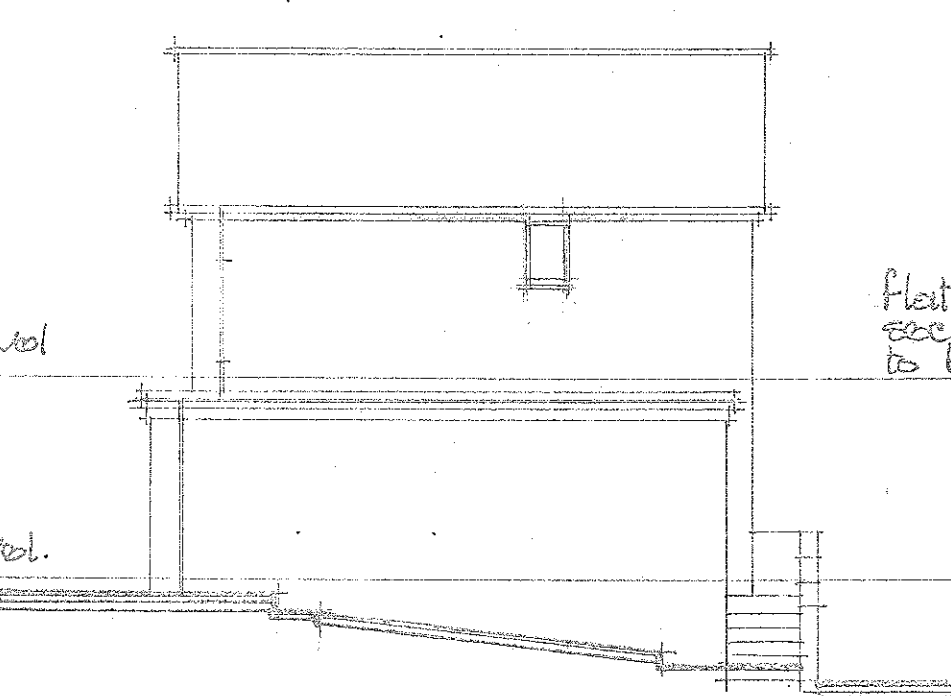


Existing Side Elevation (R.H.)

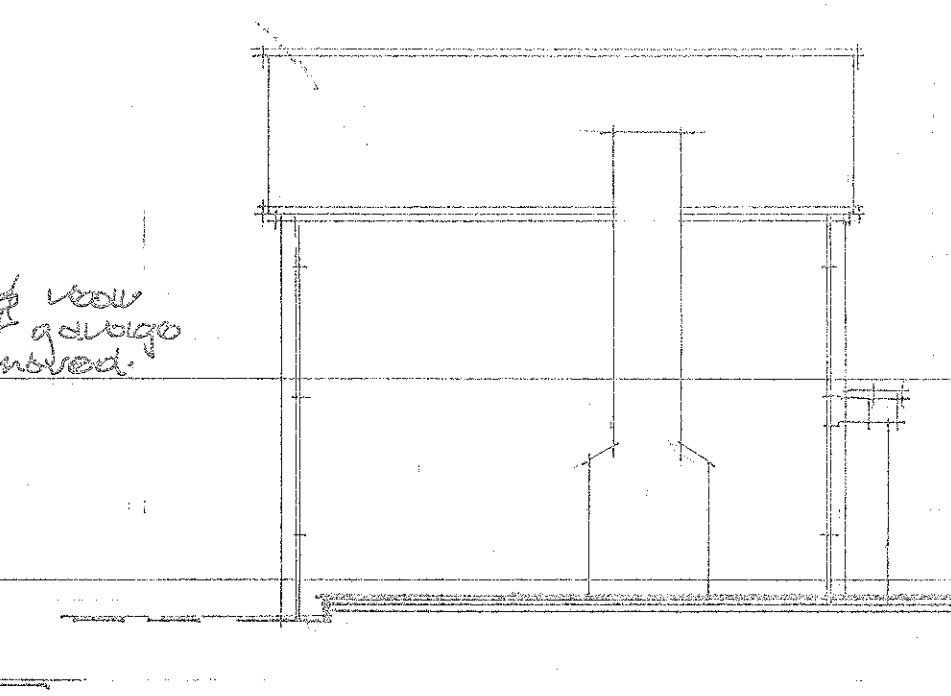


Existing Side Elevation (L.H.)

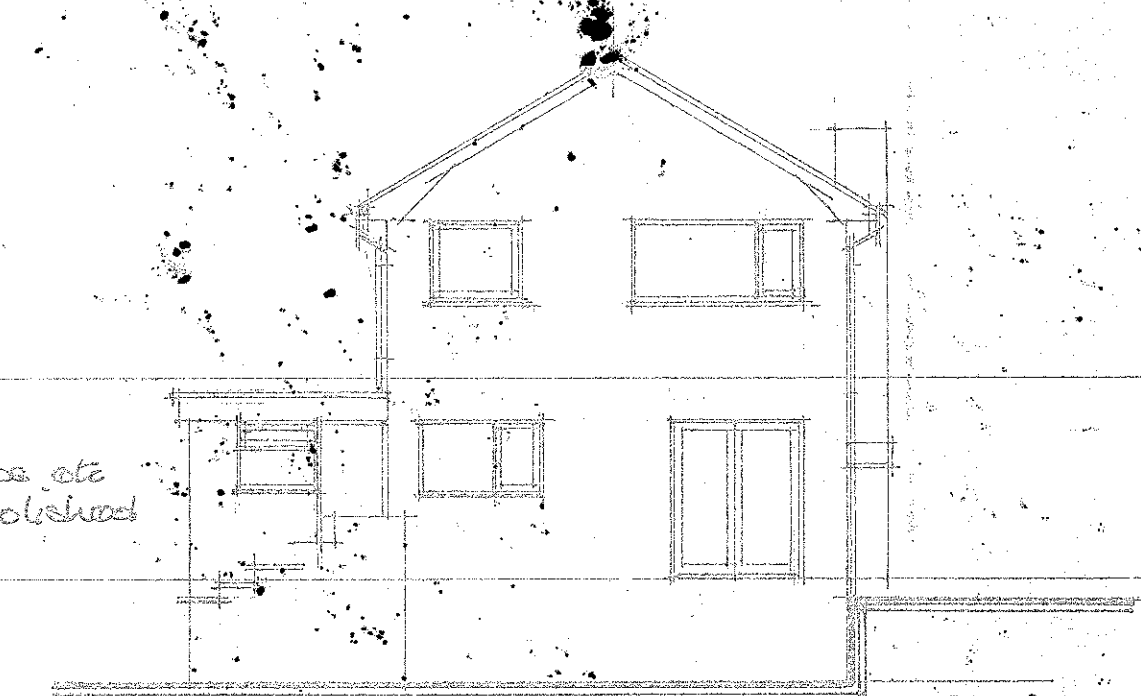


Existing Rear Elevation

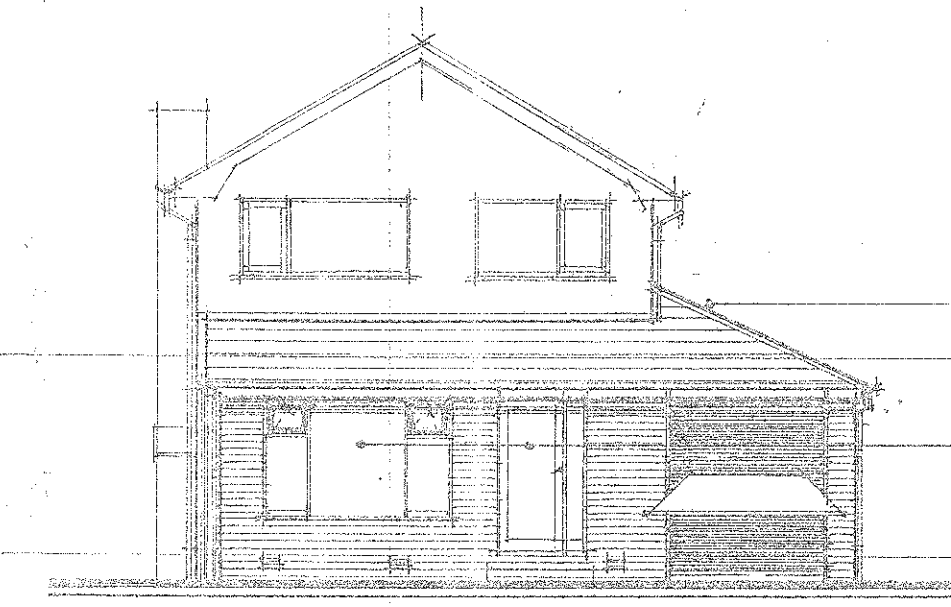


Proposed Front Elevation

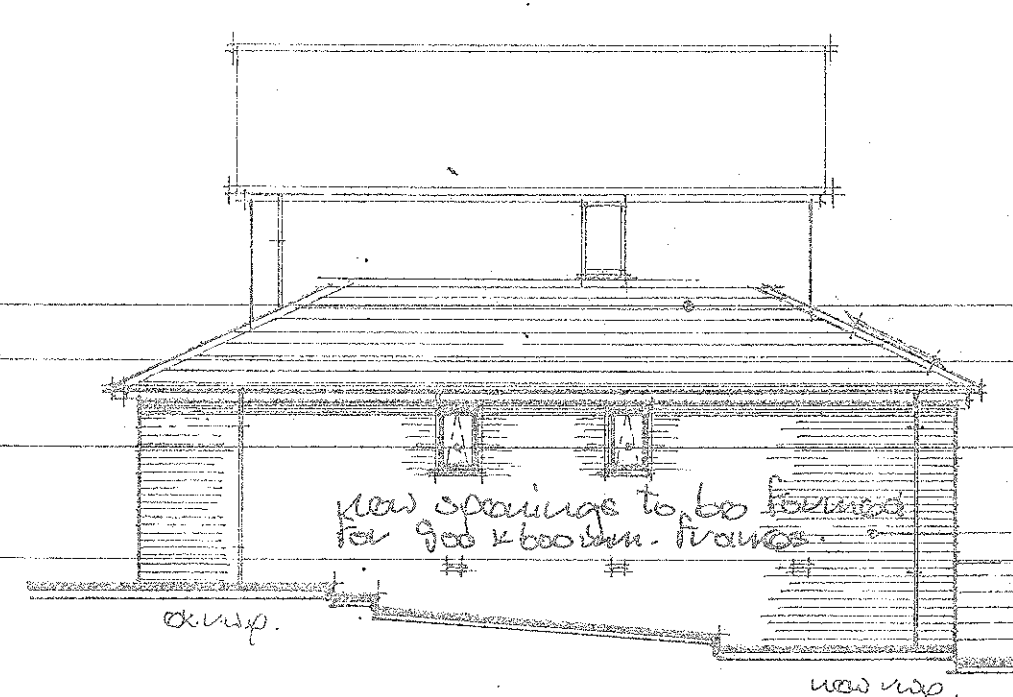


Proposed Side Elevation (R.H.)

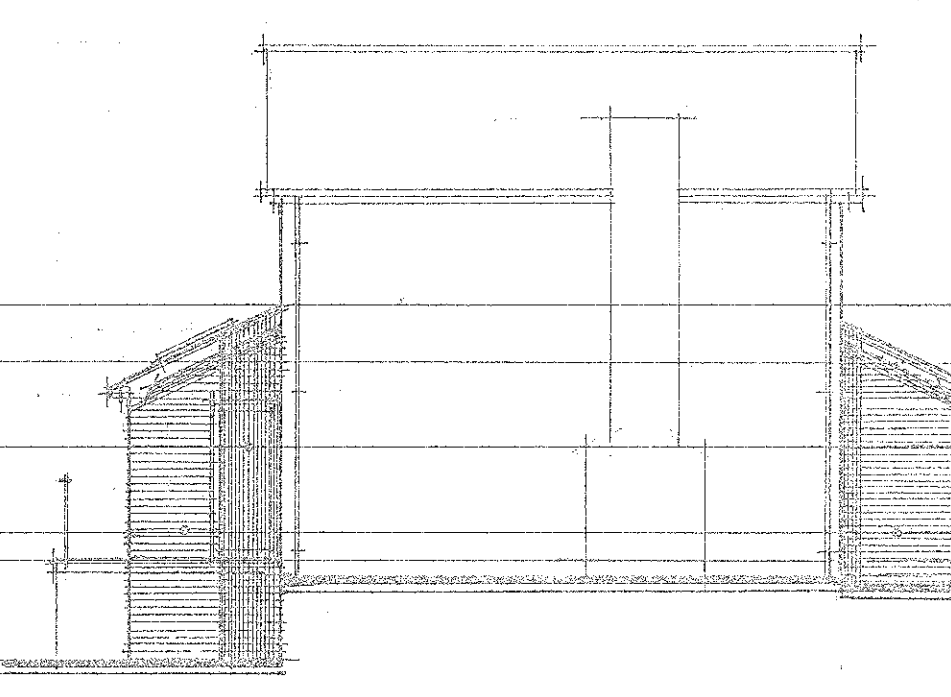


Proposed Side Elevation (L.H.)

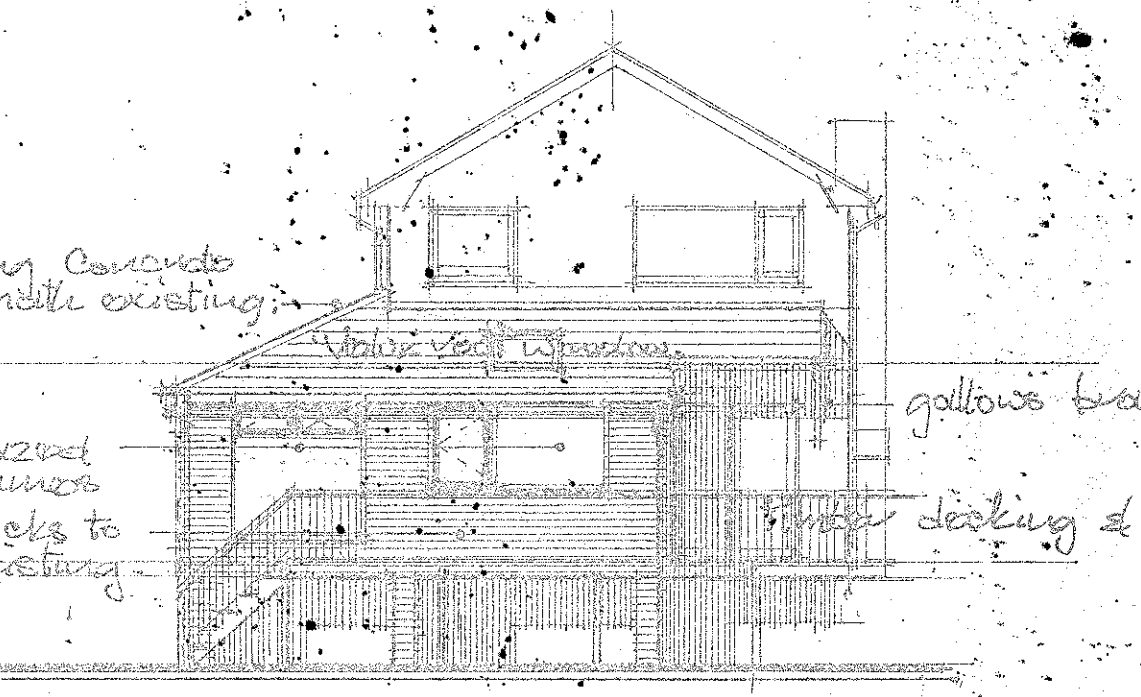


Proposed Rear Elevation

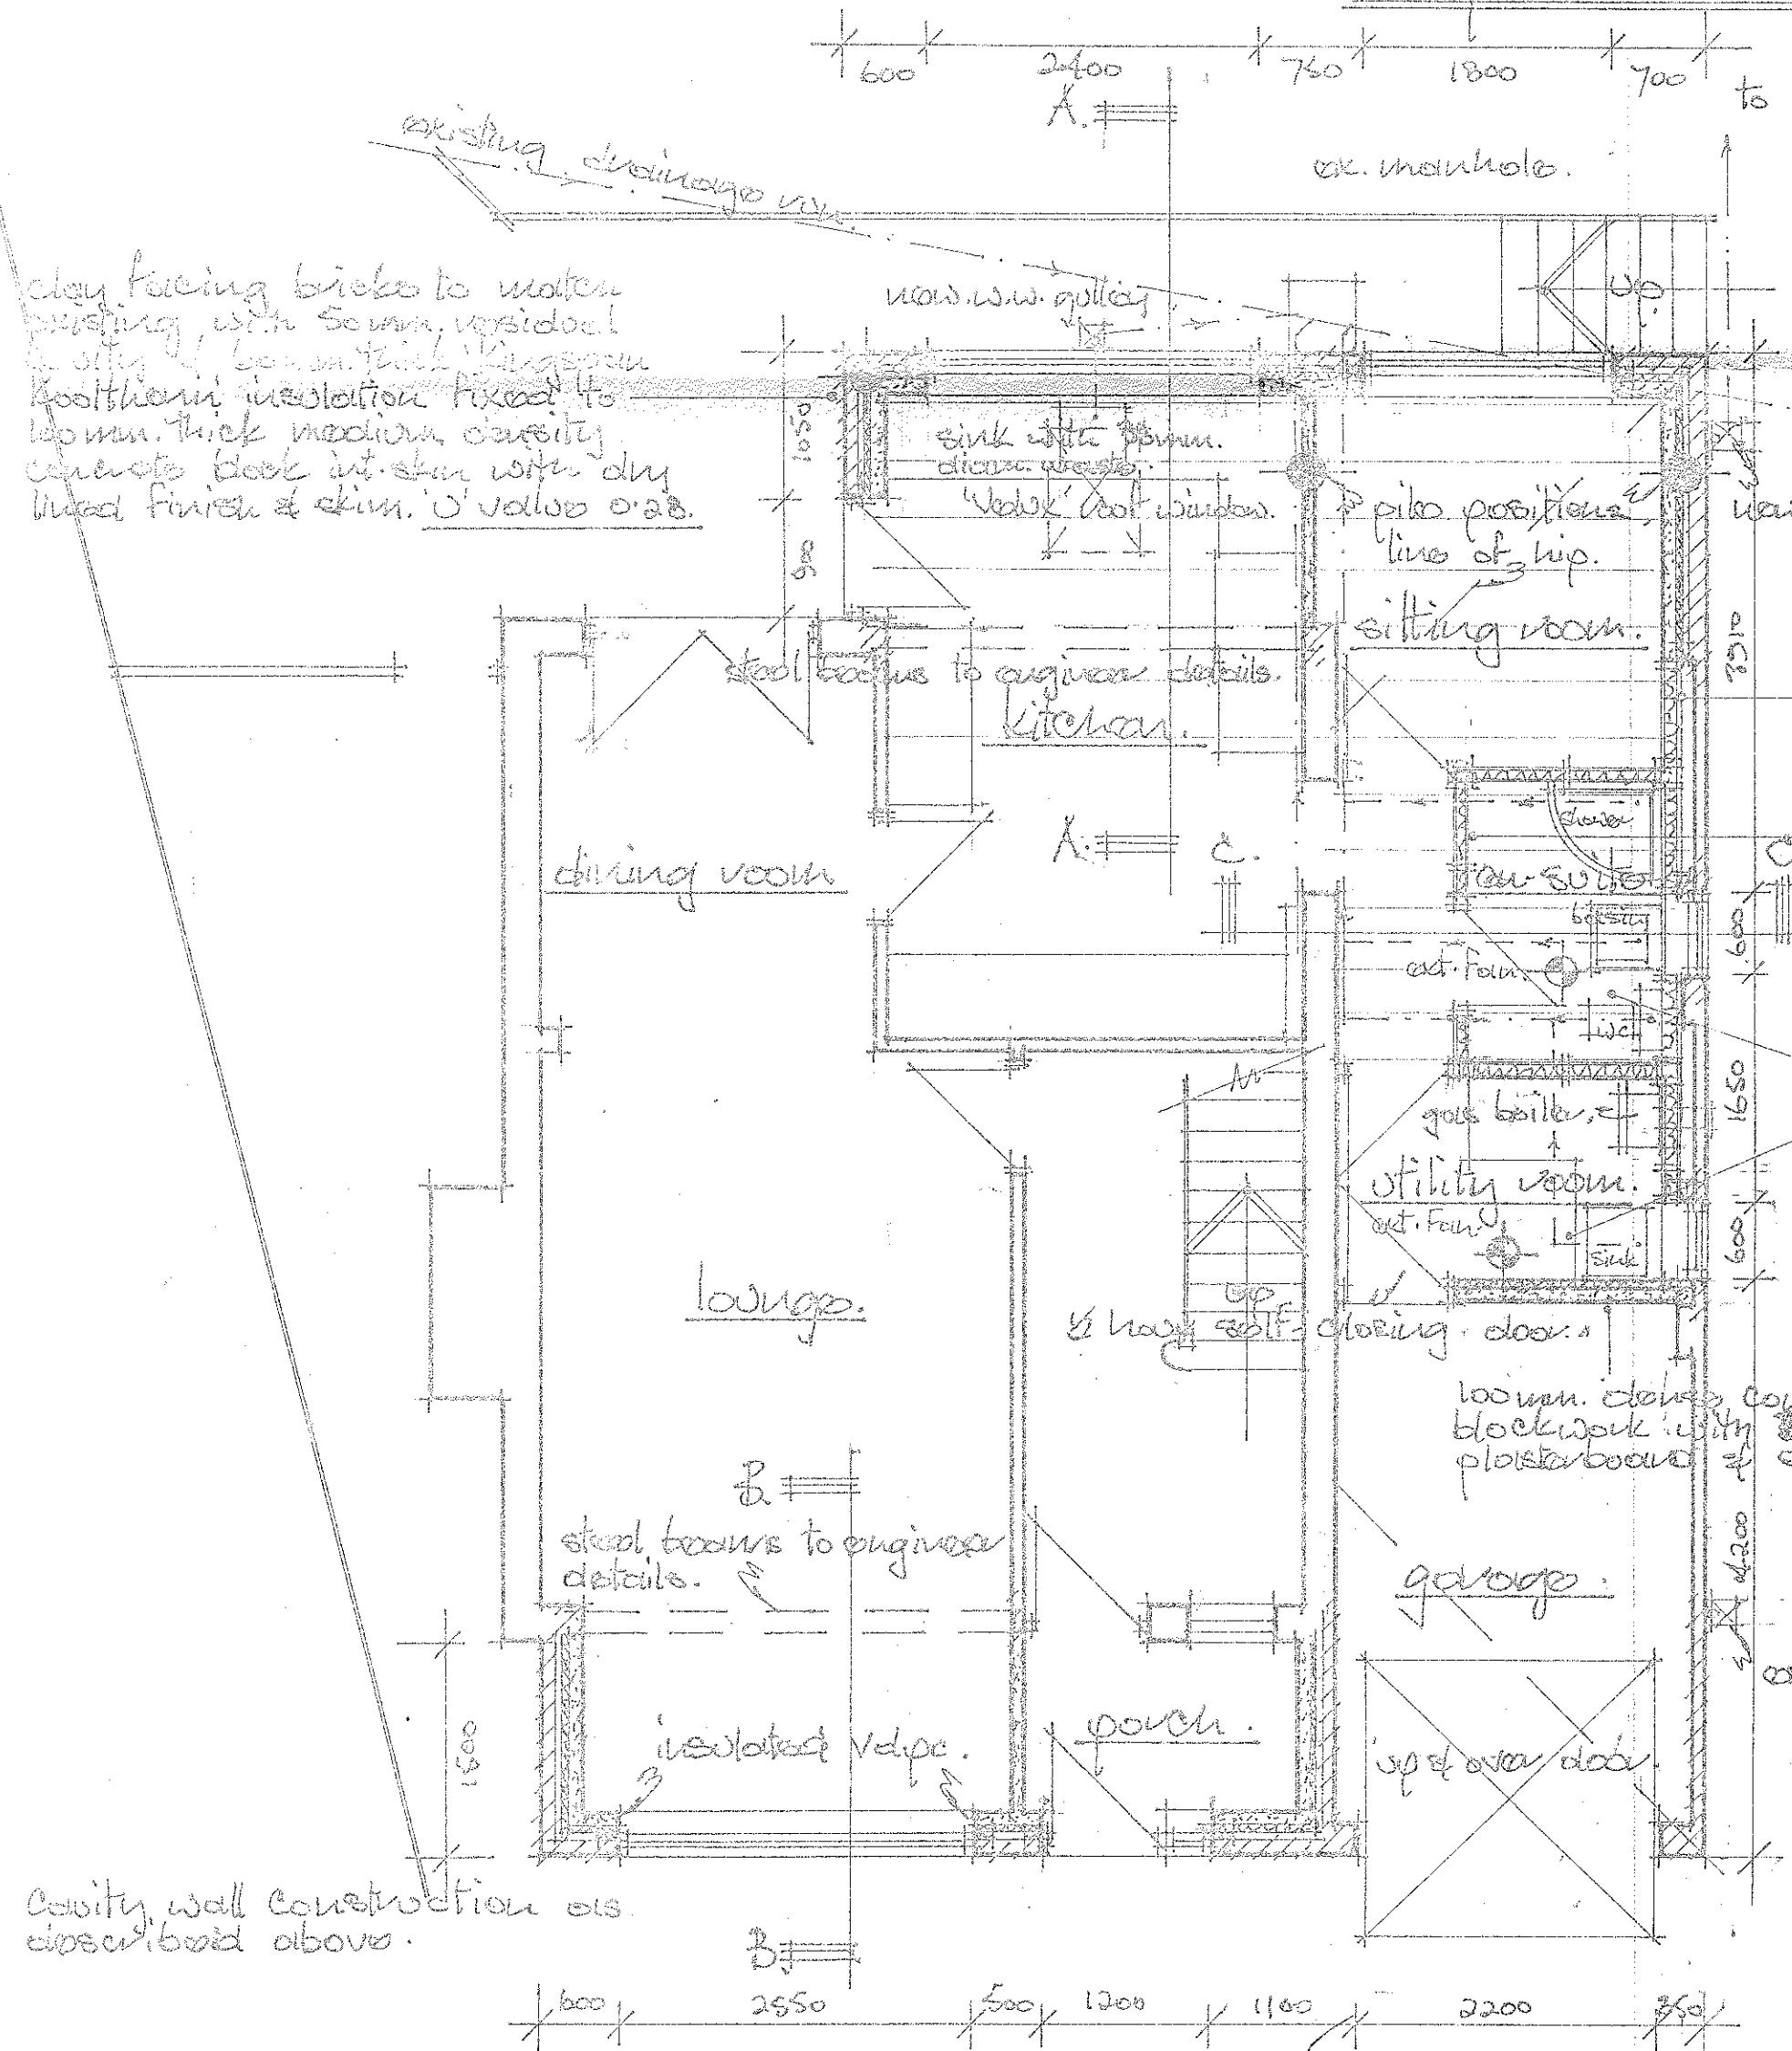


Proposed Ground Floor Plan

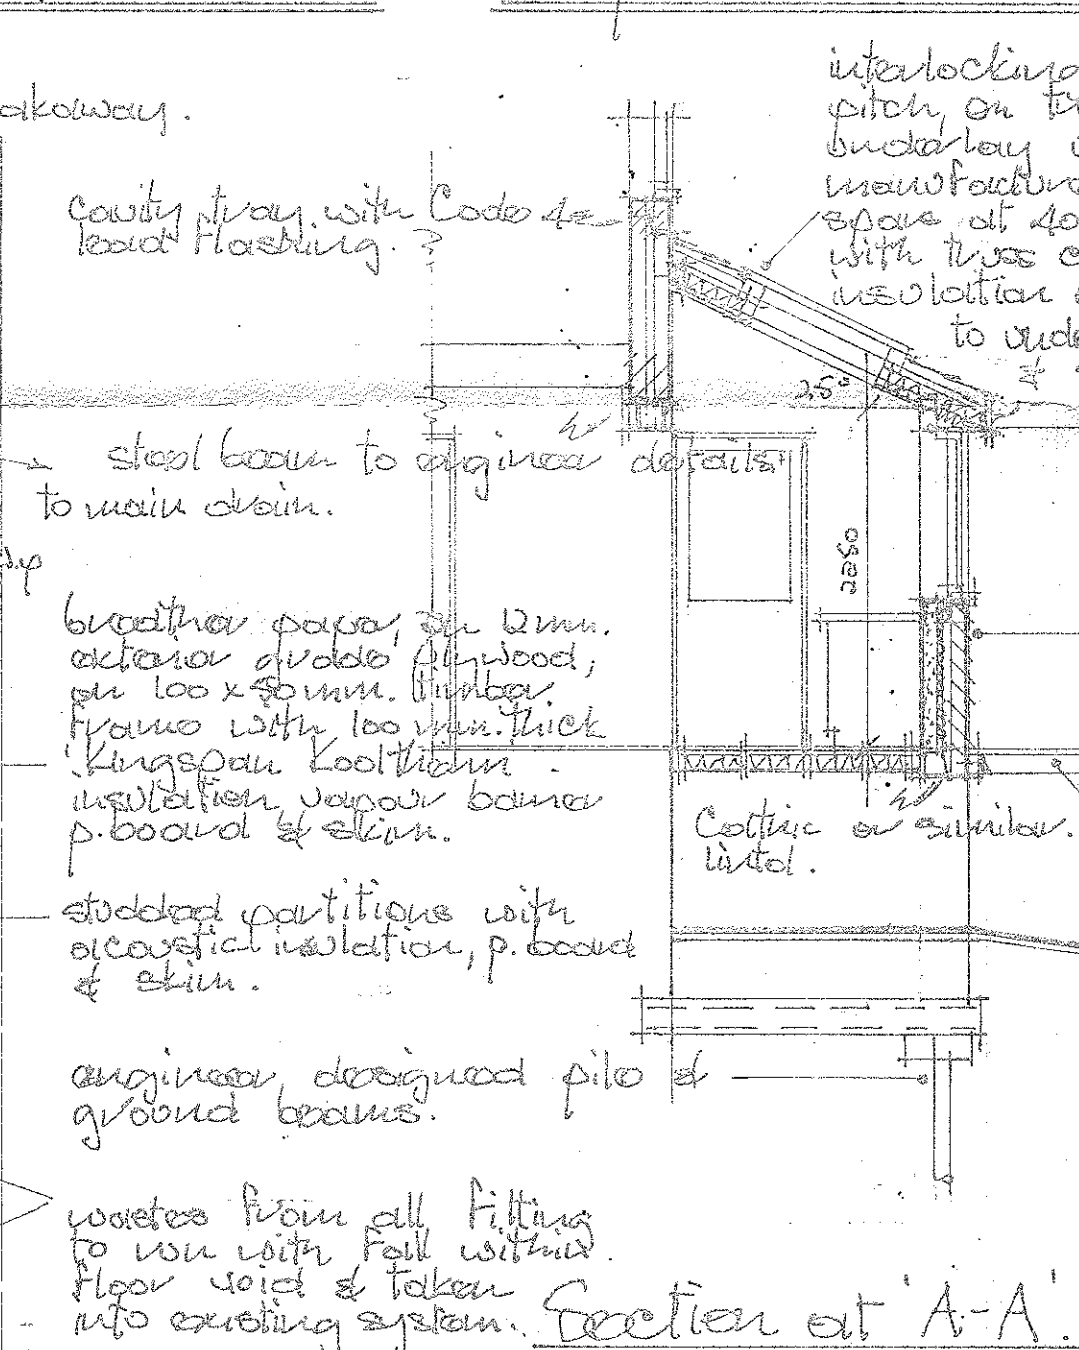

Section at 'A-A'

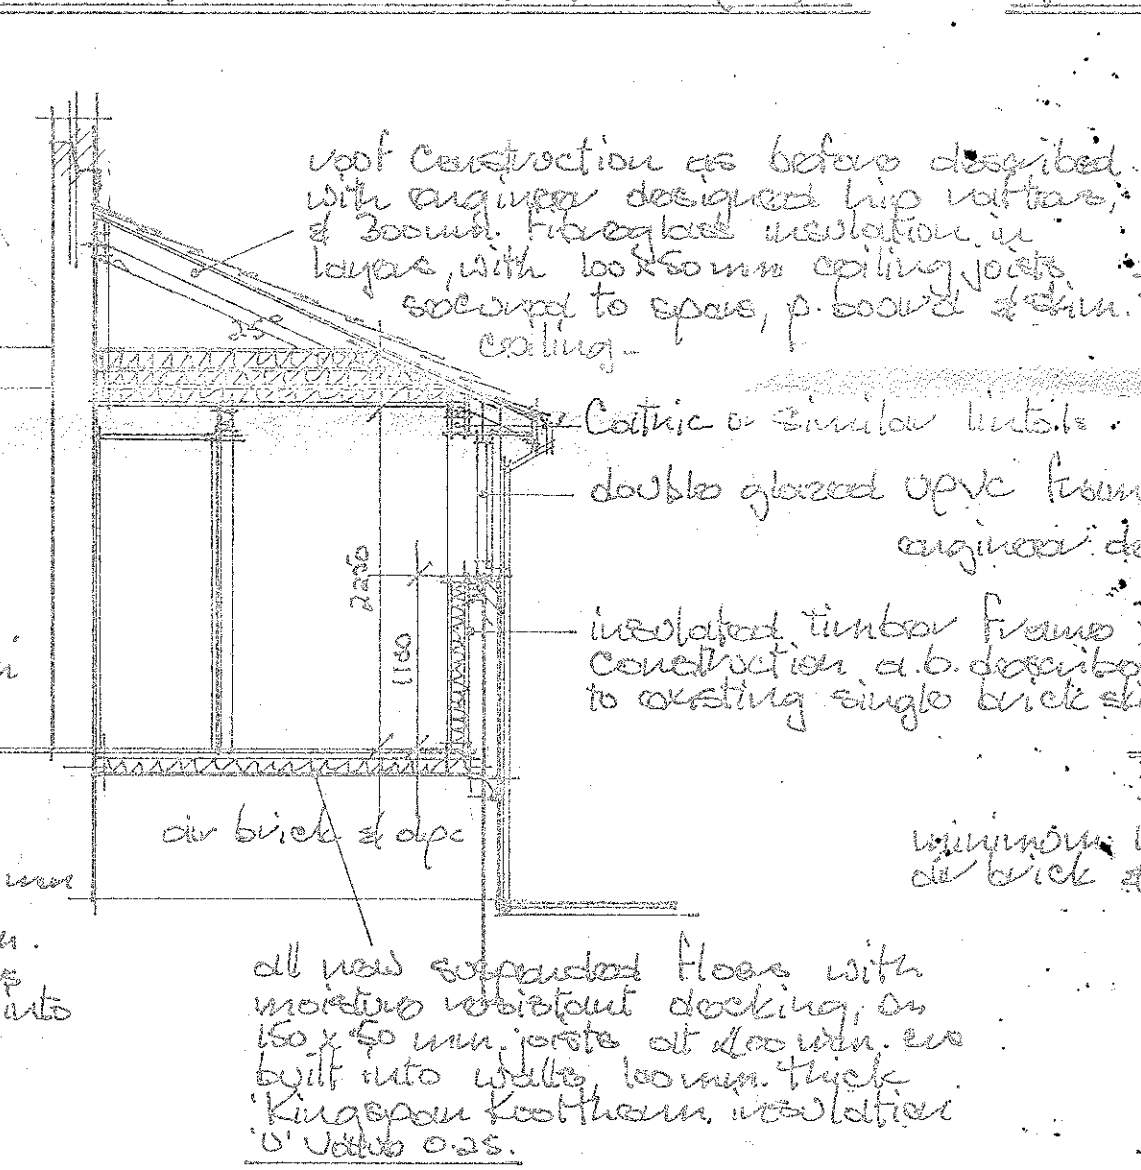

Section at 'B-B'

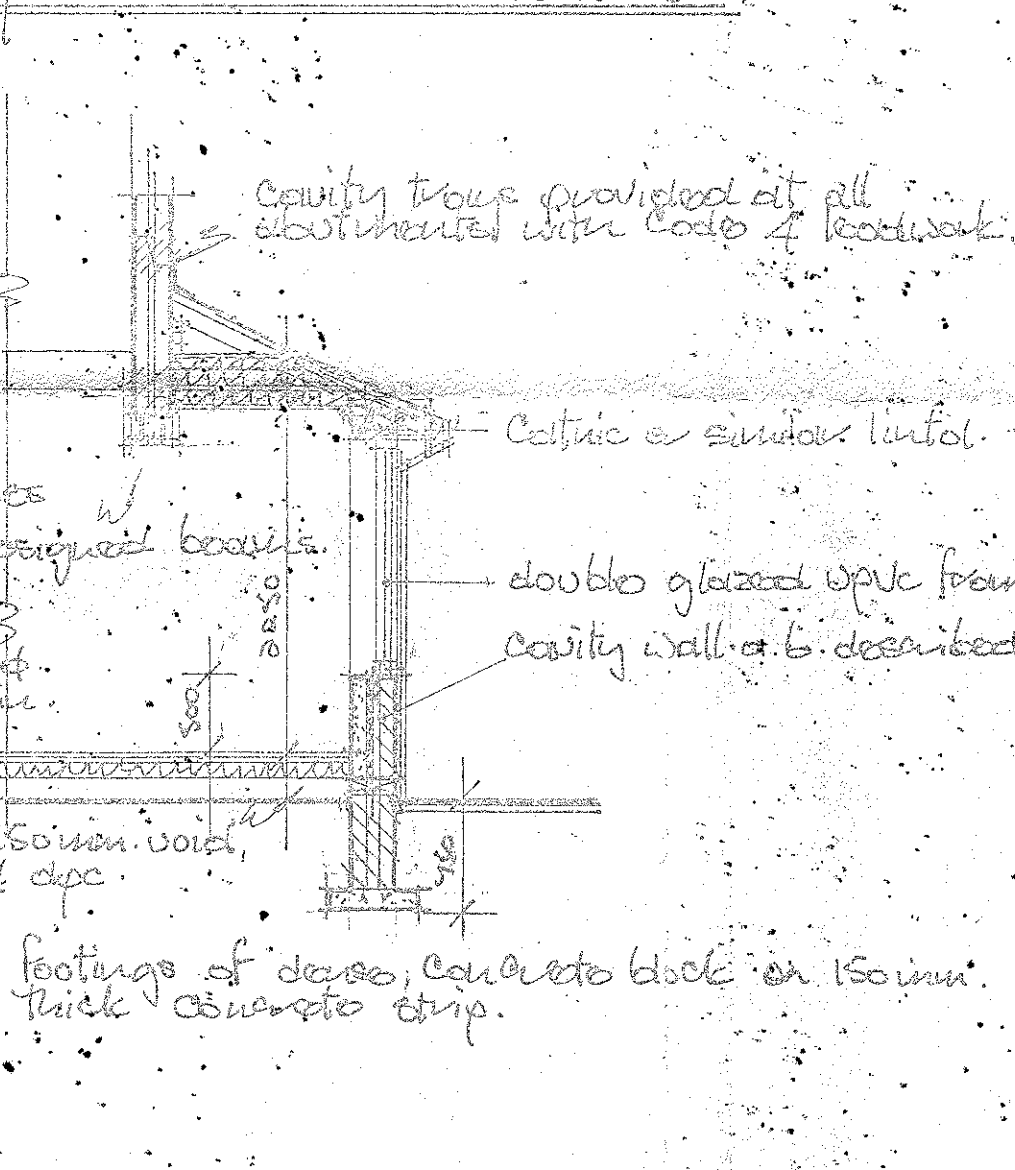

Section at 'C-C'

All work must be completed to satisfy all relevant Building Regulations, Approved Documents & Codes of Practice & to be approved by all relevant authorities.
All dimensions, levels, roof pitch, positions of services, openings & drainage must be checked on site prior to commencement of building work.
This drawing must be read in conjunction with separate notes/specification.

Proposed Ground Floor Extensions & Alterations for:

Mr. & Mrs. C. Barry

320130473P

29, Bowfort Close.

Road, Nr. Burnley, Lancs.

Scales 1:100 & 1:50