



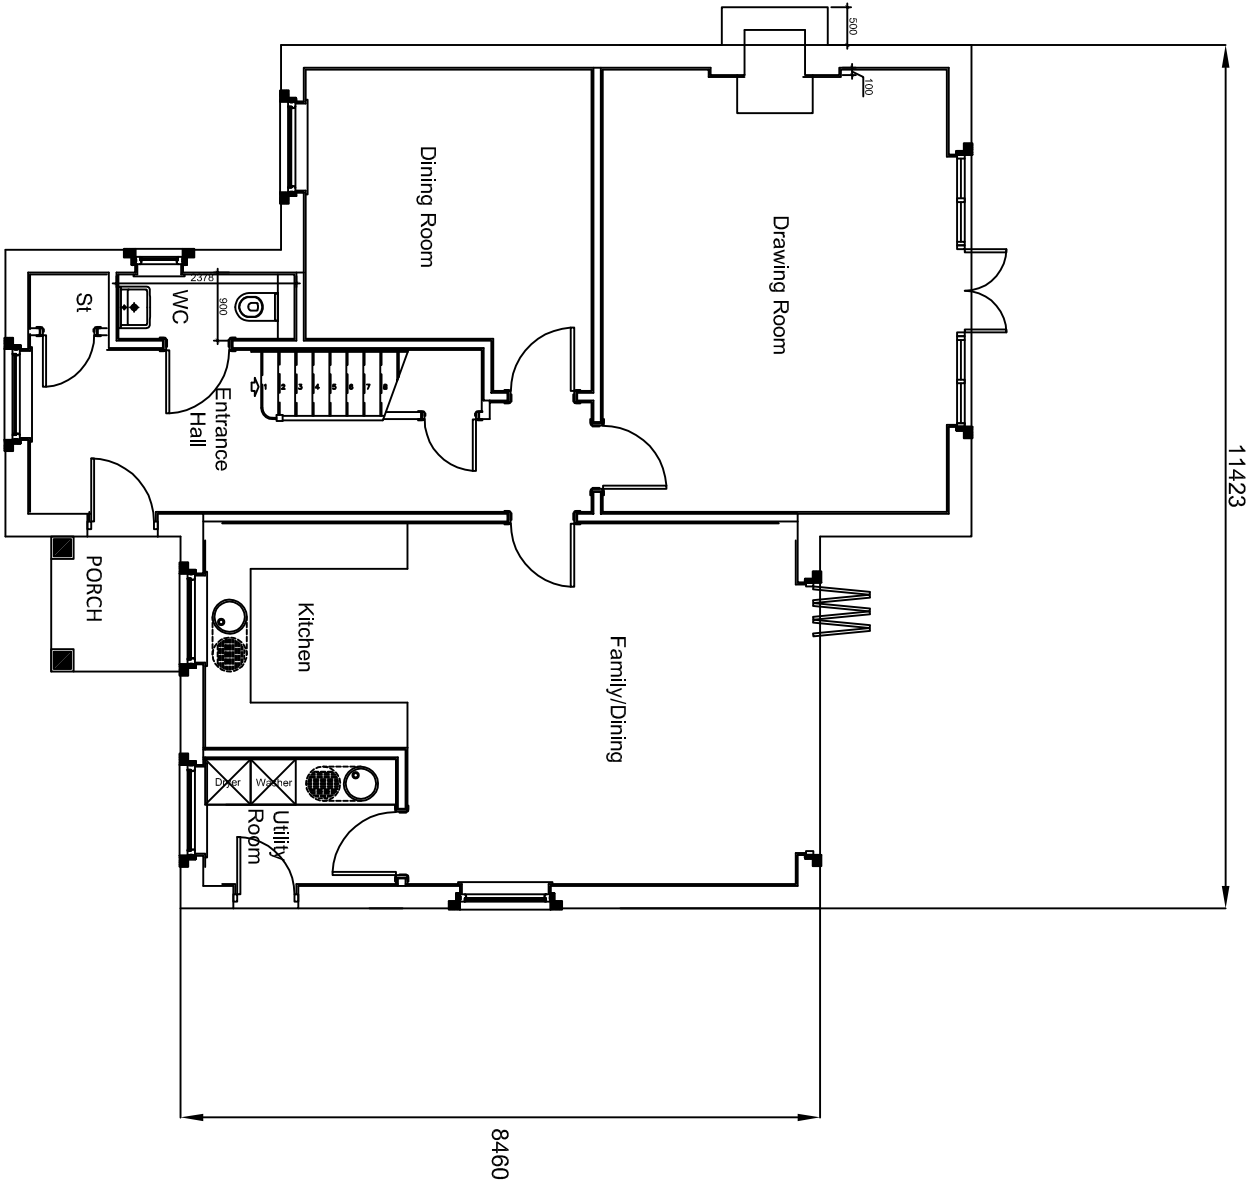

Ground floor plan

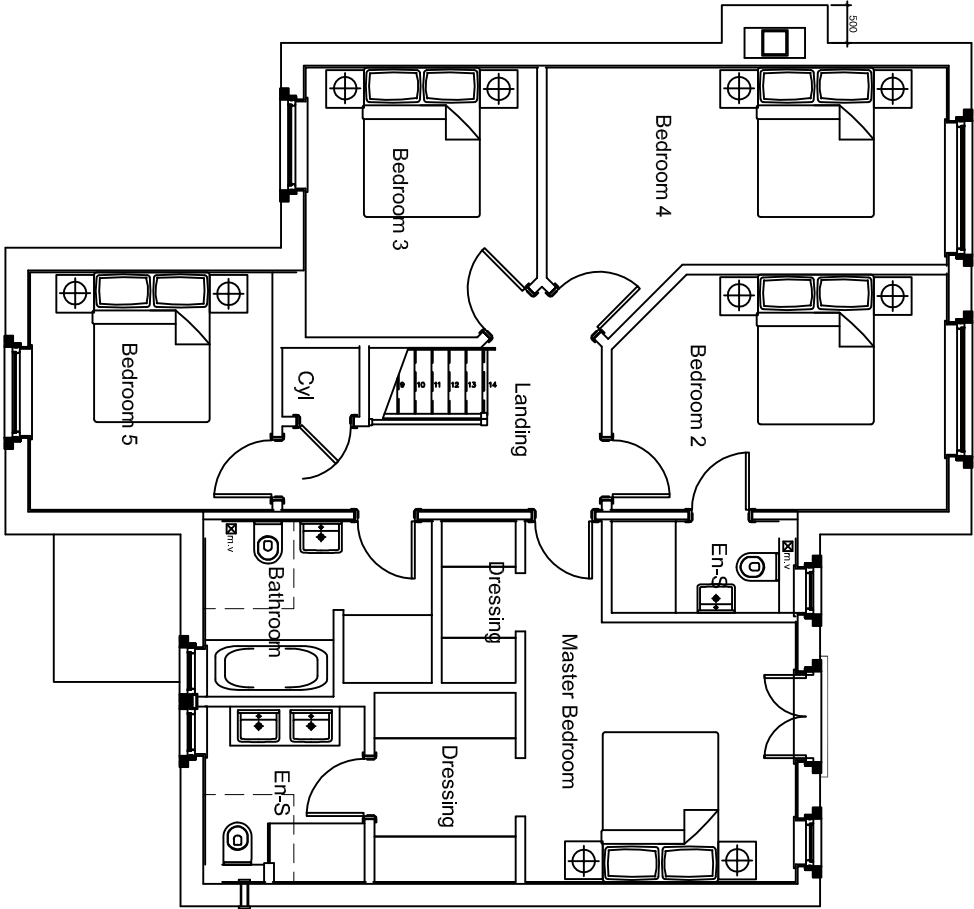

First floor plan

A	Position of front door amended and porch added		04/13
Revision	Description	Date	
CLIENT			
BECK DEVELOPMENTS LTD			
PROJECT			
Land @ Stalwart Lodge, Primrose Road - Clitheroe			
DRAWING			
FLOOR PLANS			
SCALE		DATE	
1:100 @ A3		November 2011	
DRAWING NUMBER		REVISION	
BD/SL/101		A	
 RJT Architecture Limited Level 1A Garden Place, Victoria Street, Atricham, Cheshire, WA14 1ET T: +44 (0) 161 929 3740 F: +44 (0) 8456 800 272 E: info@rjtarchitecture.co.uk			