

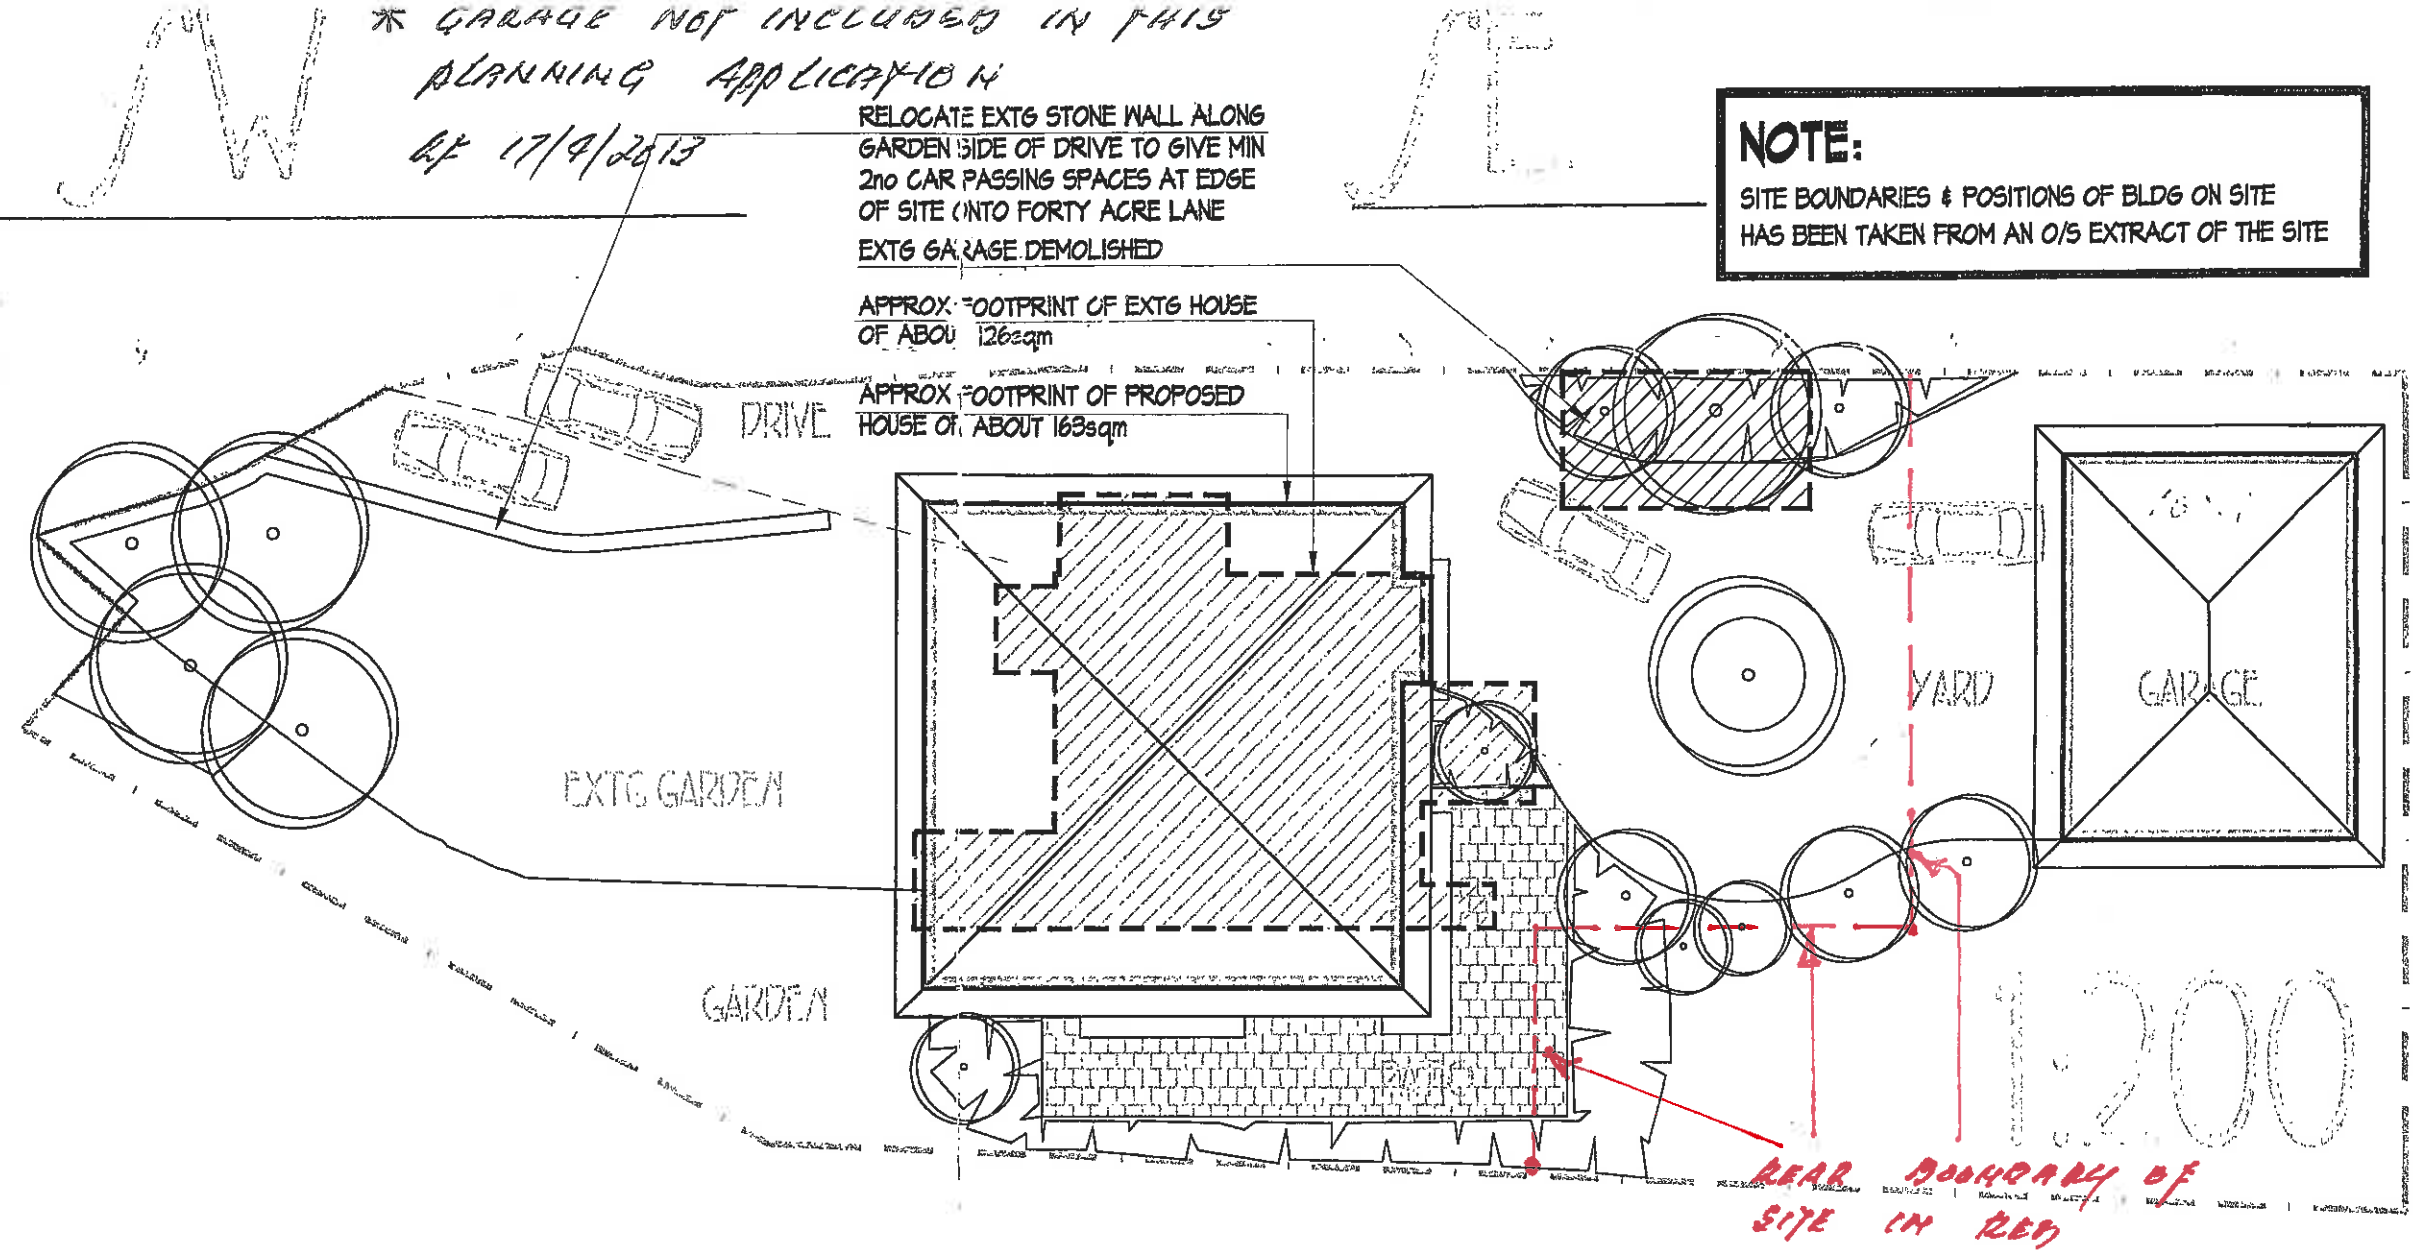
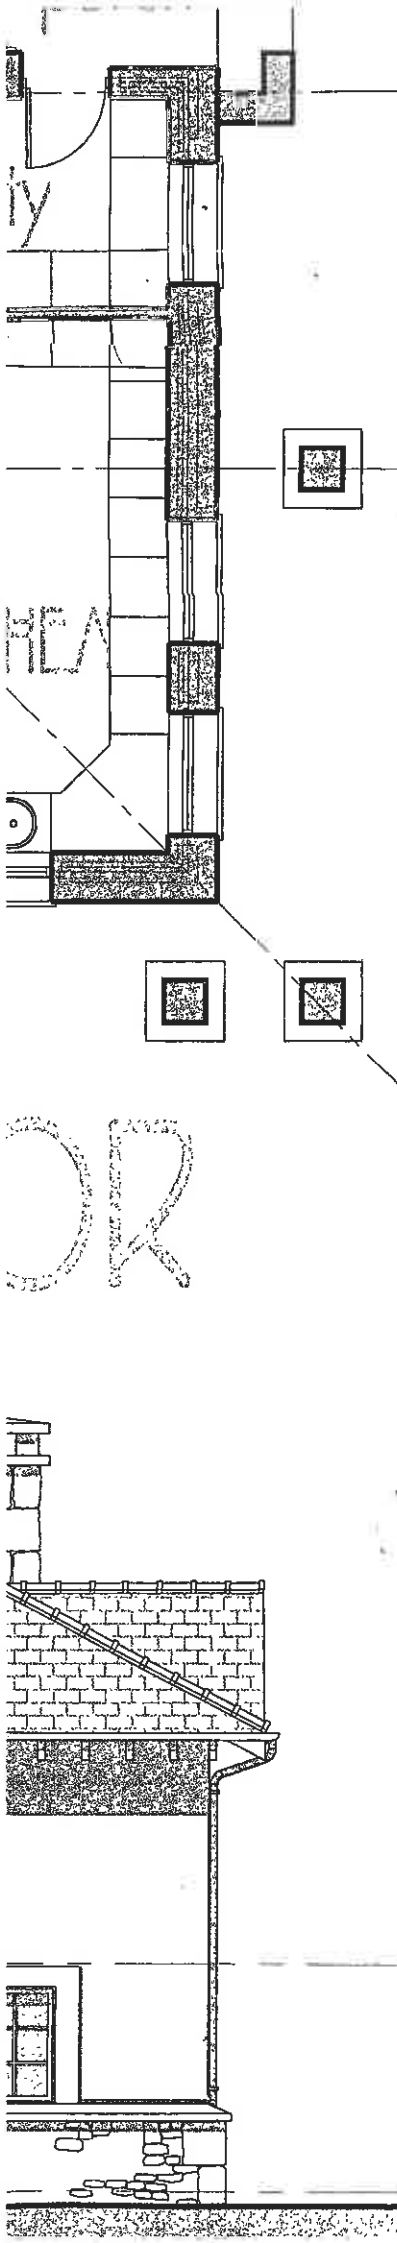
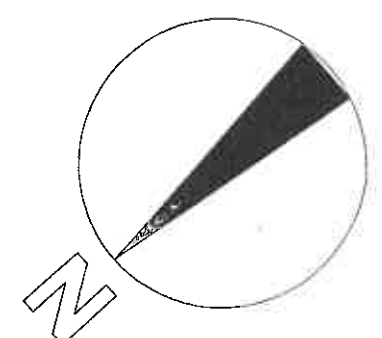


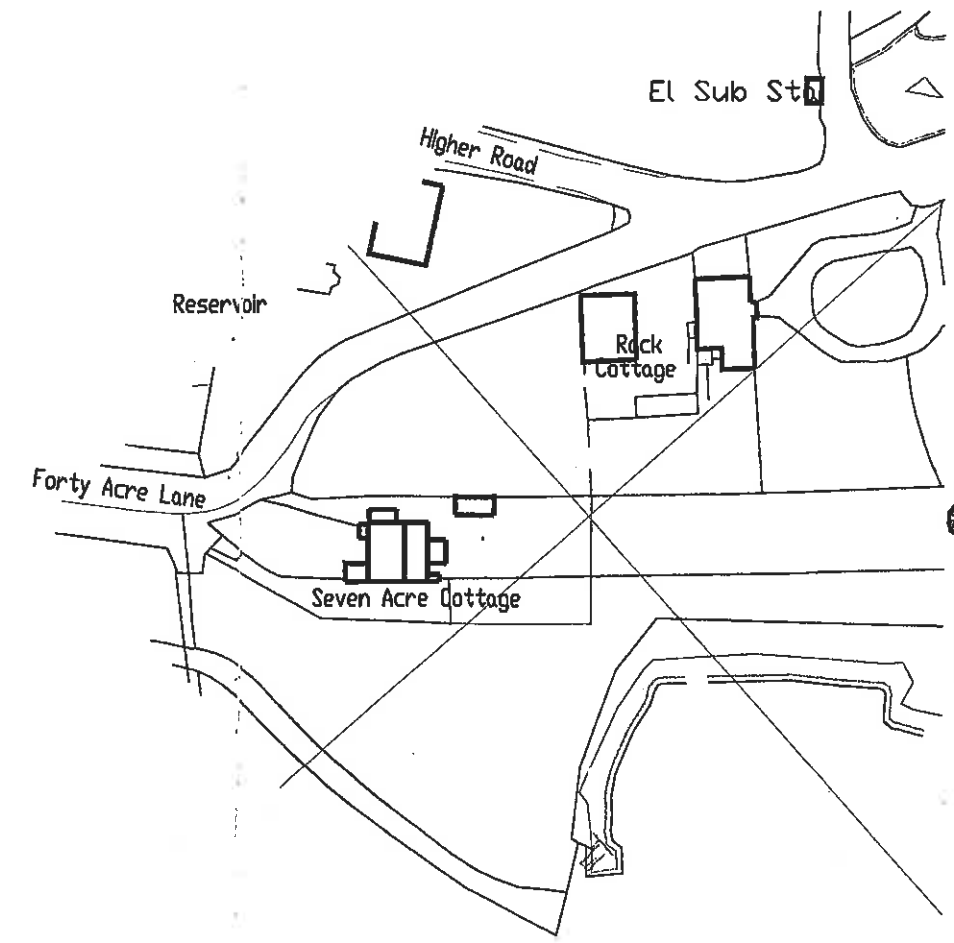

NOTE:
SITE BOUNDARIES & POSITIONS OF BLDG ON SITE HAS BEEN TAKEN FROM AN O/S EXTRACT OF THE SITE

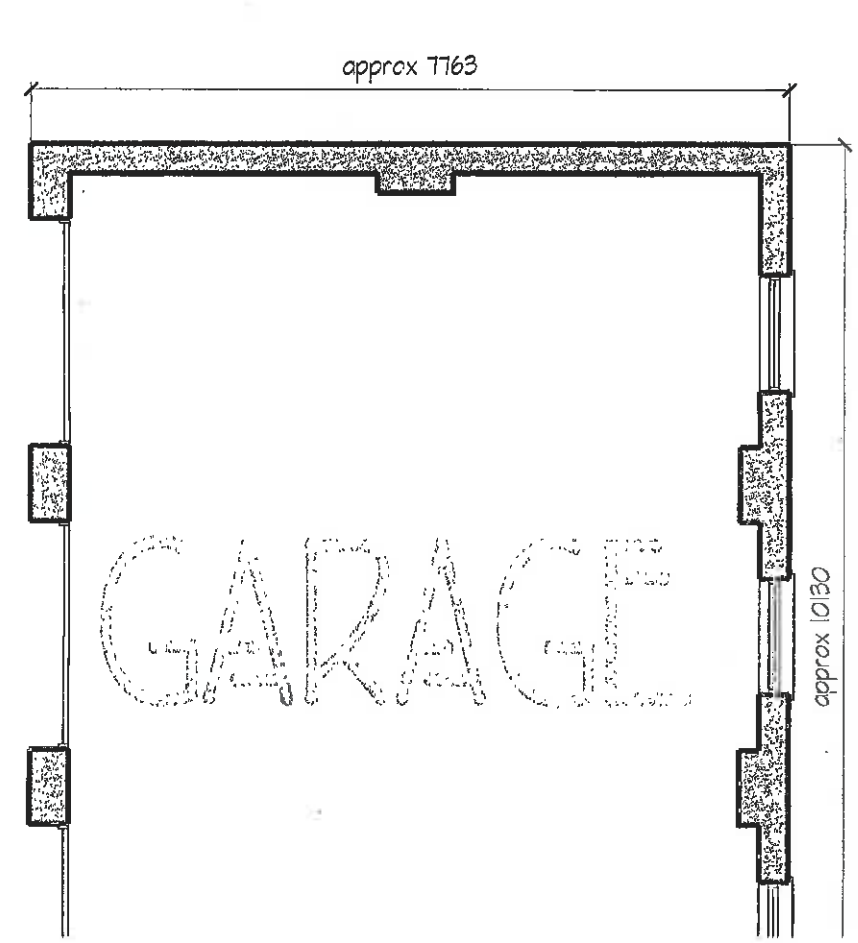

3 20130502 P

1:75

MENT

ING

SEVEN ACRE COTTAGE
FORTY ACRE LANE
LONGRIDGE

KARL ZALDATY
BA(Hons) DipArchDist RIBA
HATHERSAGE BARN
MOORSIDE LANE