
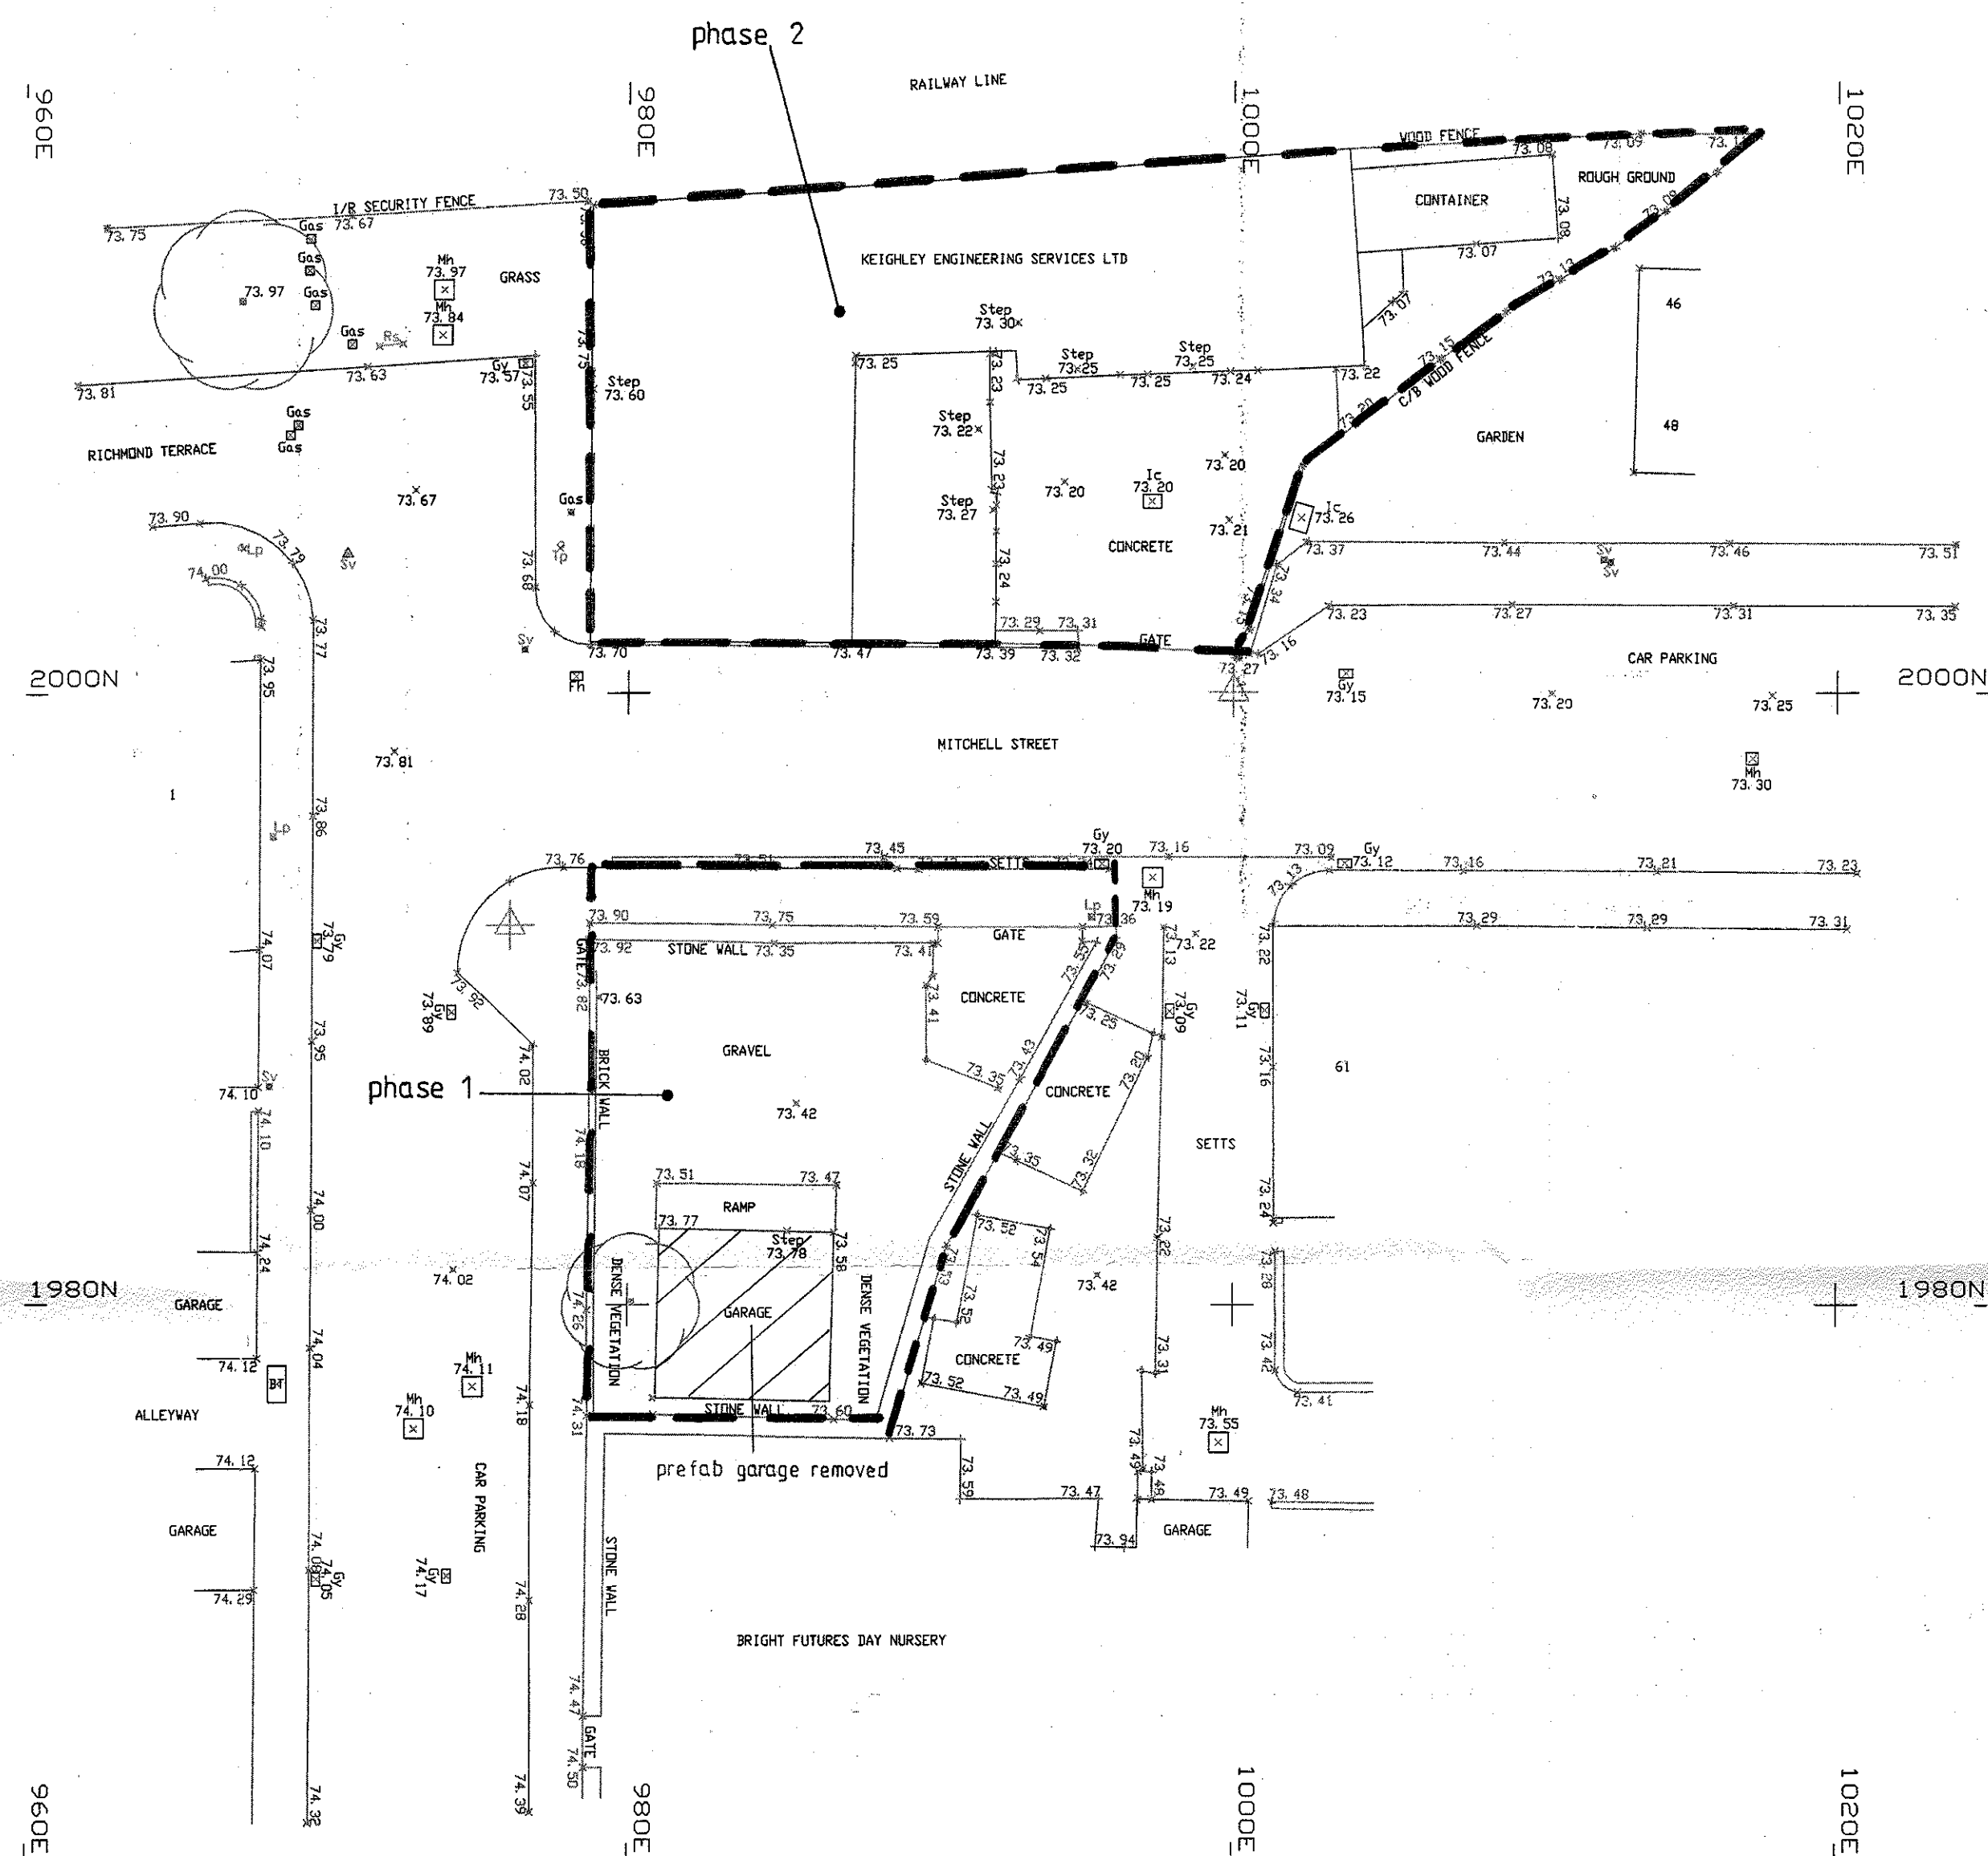


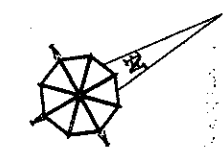

CHRIS HEATON SURVEYS LAND SURVEYORS

21 The Croft
Euxton
Chorley
Lancs PR7 6LH

Email: info@heatonmap.com

Tele/Fax 01257 271080




CLIENT				TITLE			
SUNDERLAND PEACOCK				MITCHELL STREET, CLITHEROE, B87 1DF			
Scale	Date	Drawn	Checked	Job Ref	Orig Ref	Revision	Date
1/200	APR 13	CH/EEH	C.H.	6507			




LEGEND

SPOT HEIGHT	= 8544	KERB	=====
MANHOLE	= 8423	FENCE	=====
INVERT COVER	= 8423	BUILDING	=====
GULLY	= 8523	ROOF	=====
FLORIS LEVEL	= 8523	TOP BANK	=====
STEP LEVEL	= 8523	ROD BANK	=====
INVERT LEVEL	= 8523	CANOPY	=====
WATER METER	= 8570	WALL	=====
RISE	= FH	FOOTPATH	=====
HYDRANT	= FH	ROAD	=====
ROAD SIGN	= FH	MARKING	=====
LAMP POST	= LH	CONTROL	=====
TELE POLE	= TP	JAPANESE	=====
ELEC POLE	= EP	KNOT WOOD	=====
GATE POST	= GP	POSSIBLE	=====
MARKER	= MC	VERTICALITY	=====
STOP VALVE	= SV	PROBLEM	=====
GAS VALVE	= GV		
ELEC IC	= EIC		
BTELECOM	= BT		
POST	= PT		
PO	= PO		
LAMP HOLE	= LH		

NO ALL LEVELS AND DIMENSIONS MUST BE CHECKED BEFORE CONSTRUCTION
NB: ALL UNDERGROUND SERVICE POSITIONS ARE ASSUMED AND MUST BE CHECKED BEFORE CONSTRUCTION

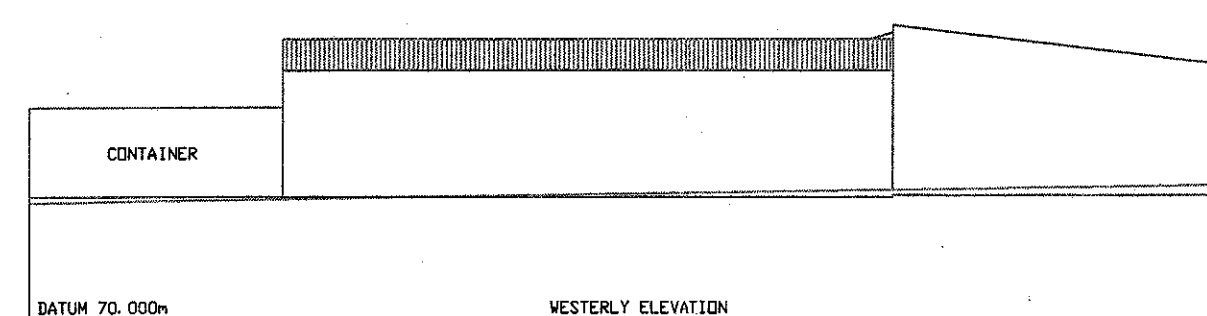

phase 2 site

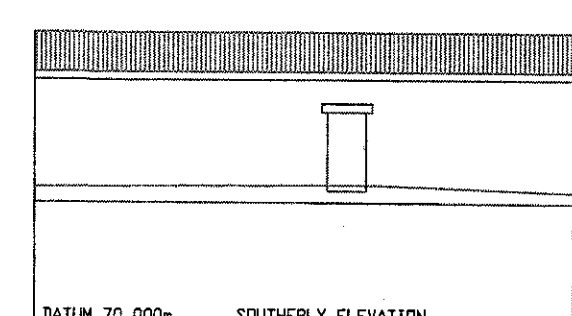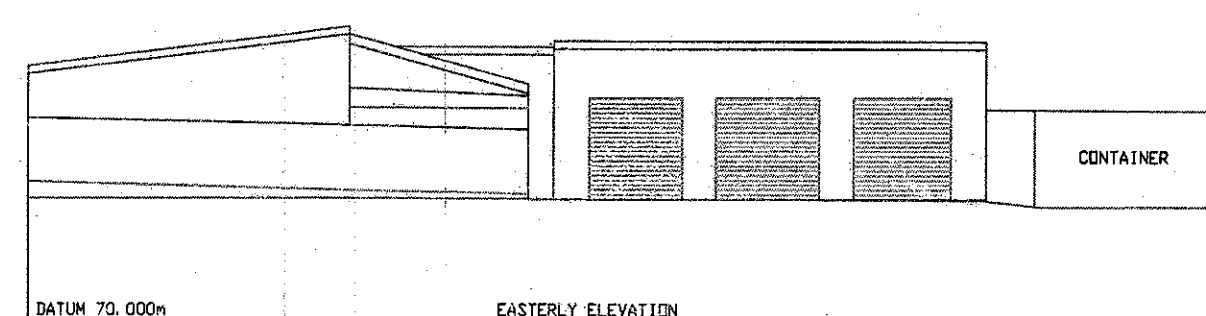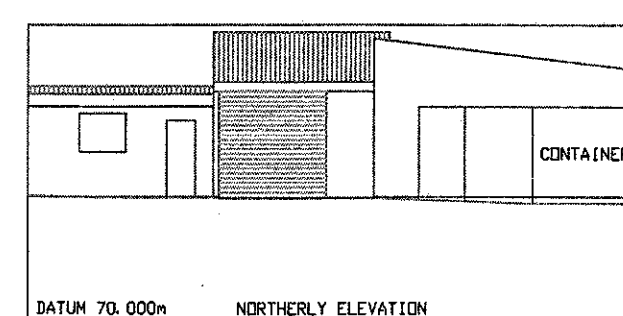

REV A - Application phasing indicated 20-05-13

Client
Mr Luke Keighley

Job Title
Proposed housing development on
land and workshop at
Mitchell Street
Clitheroe

3 20130528 P

Drawing Title
Existing Site and Elevations

Scale
1:200@A1

Date
March 2013

Drawn
CH

spa
SUNDERLAND PEACOCK & ASSOCIATES LTD.
ARCHITECTS

SUNDERLAND PEACOCK & ASSOCIATES LTD.
HAZELMEAD, PEARCE ROAD, CLITHEROE
LANCASHIRE, B87 2JG
T 01524 423178 F 01524 423125
E info@sunderlandpeacock.com
www.sunderlandpeacock.com



4325 - 06A