


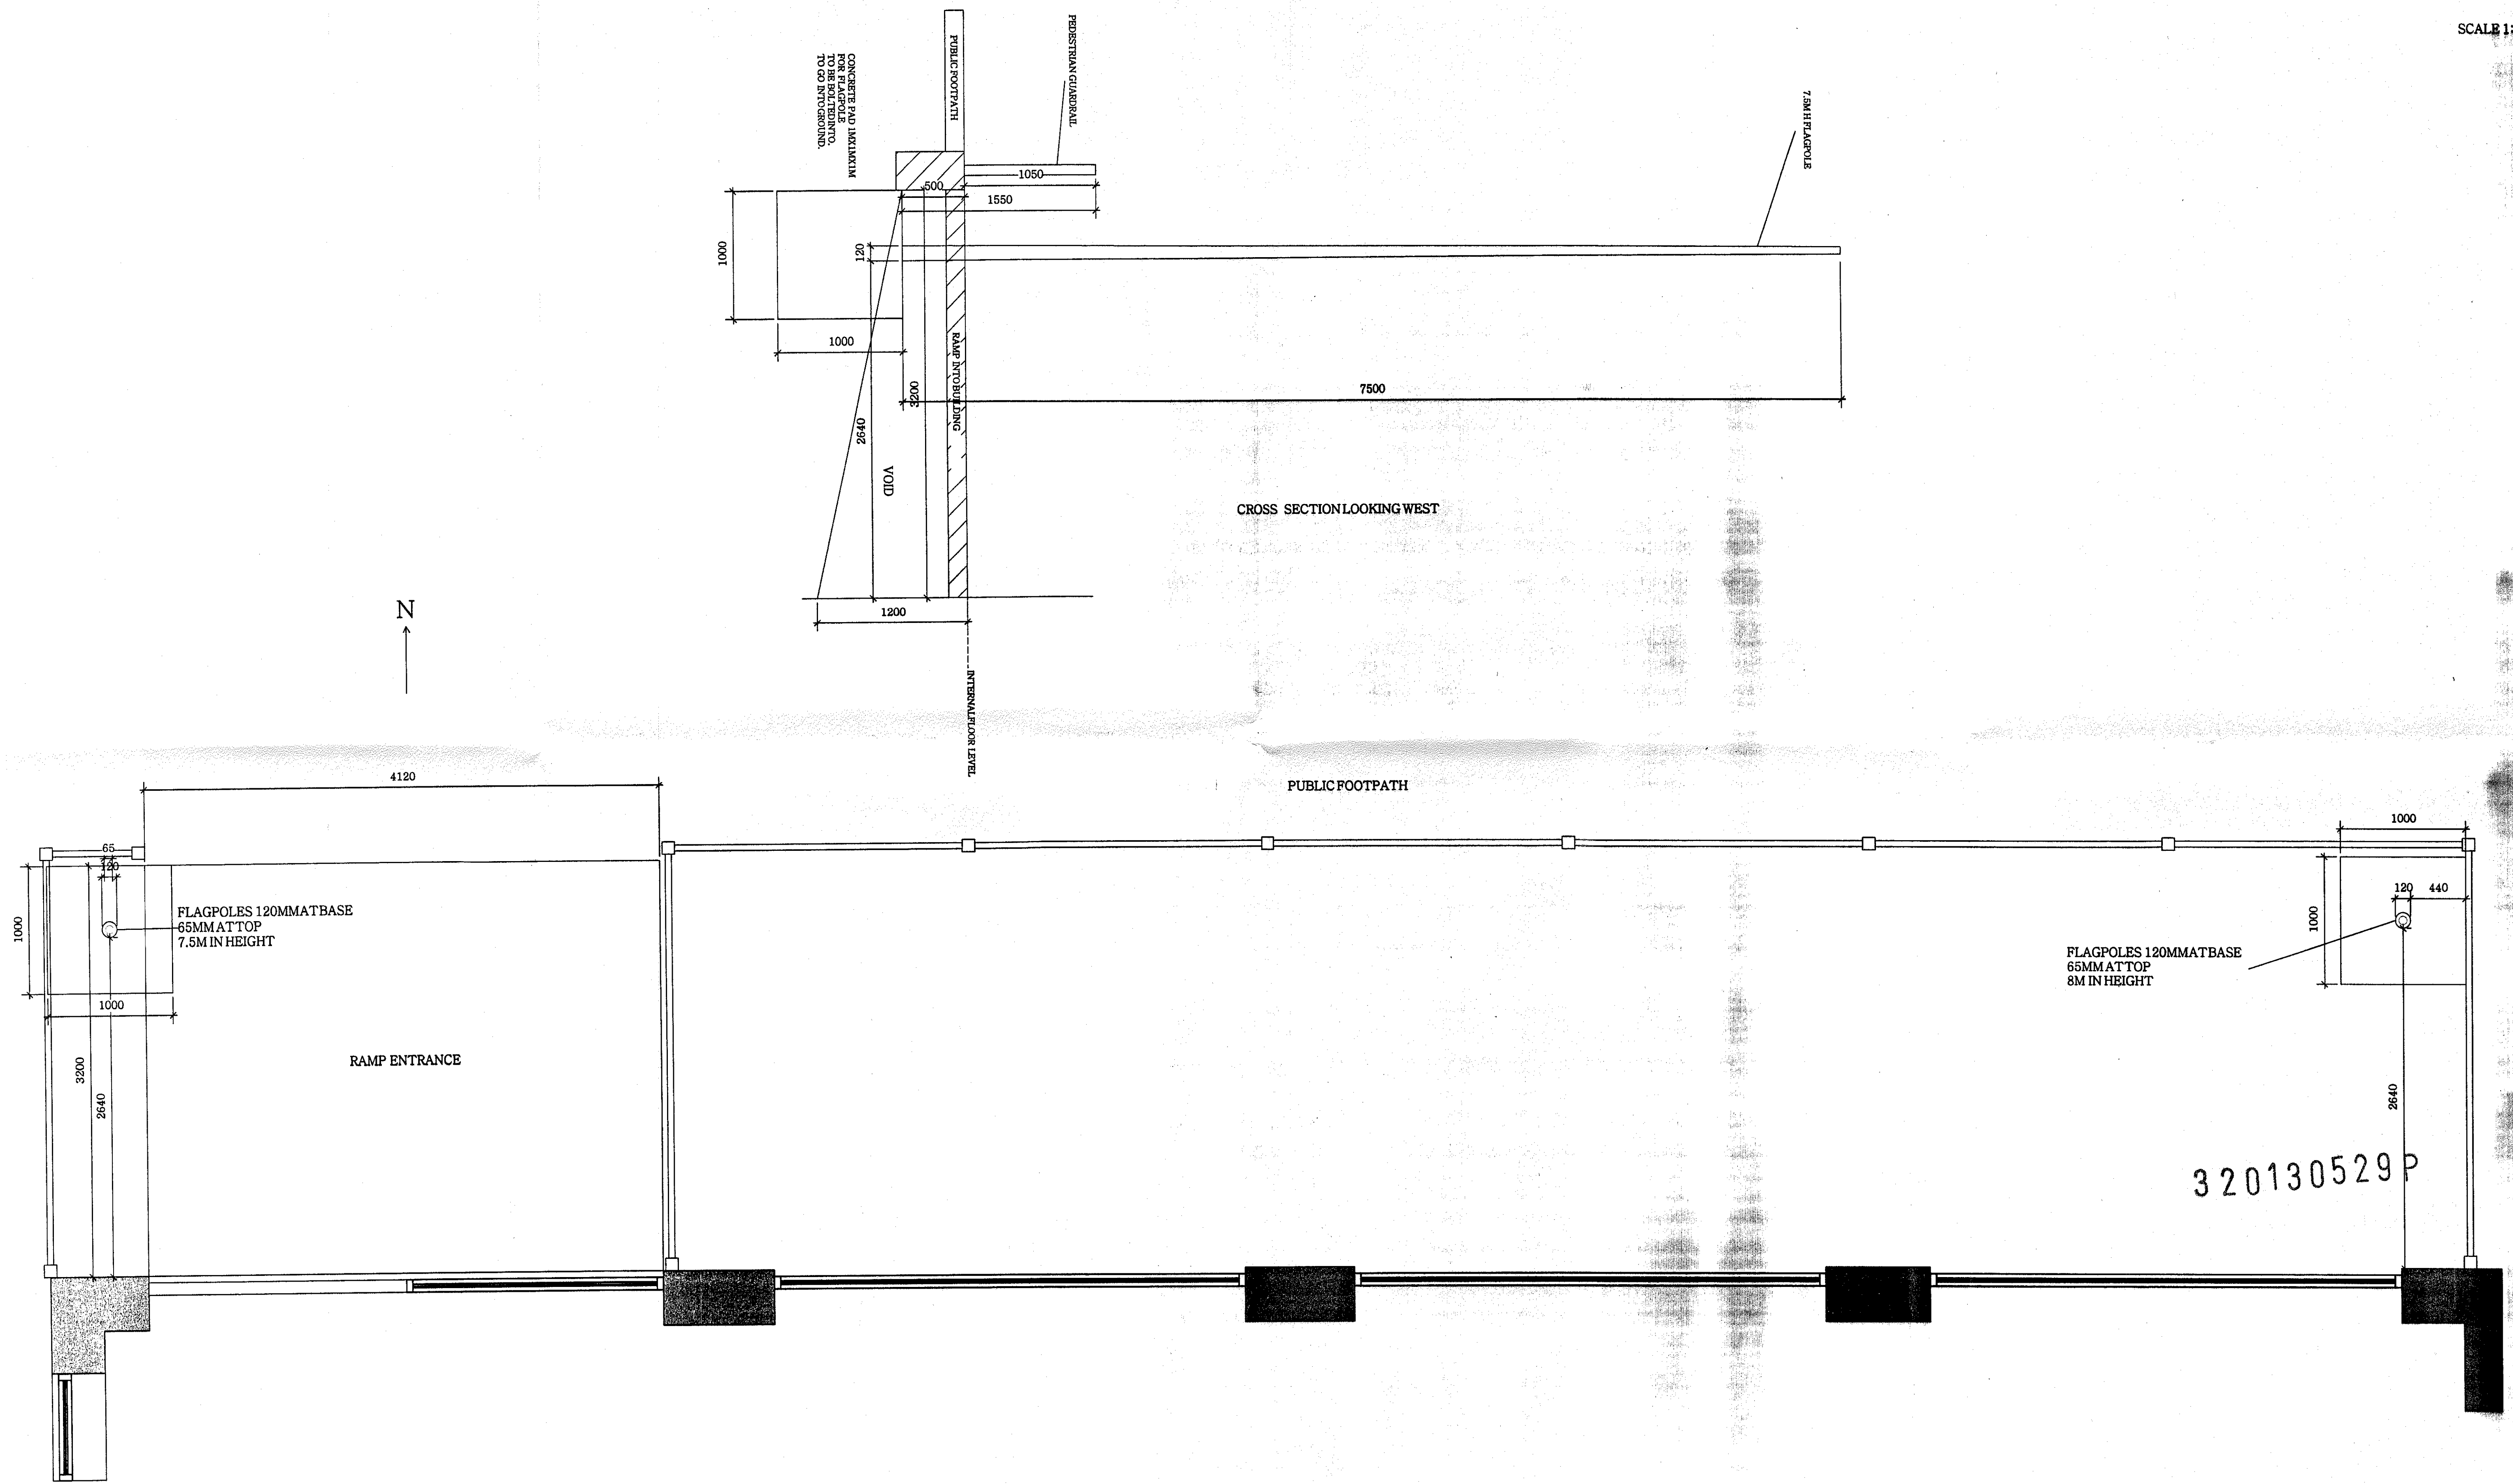

320130529P