


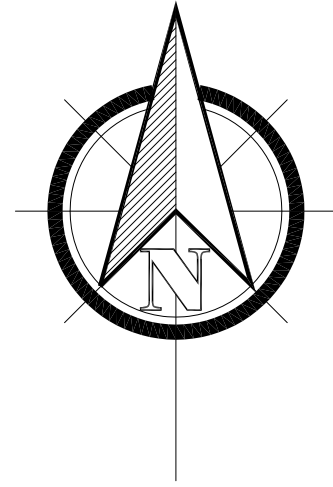

~~New 1m wide stone
flagged paths.~~

Drawn: MCK	Checked:	Scale: 1:200 @ A1	Date: Sept 12
Job No: 12-088		Drawing No: SLP01	Rev: A