


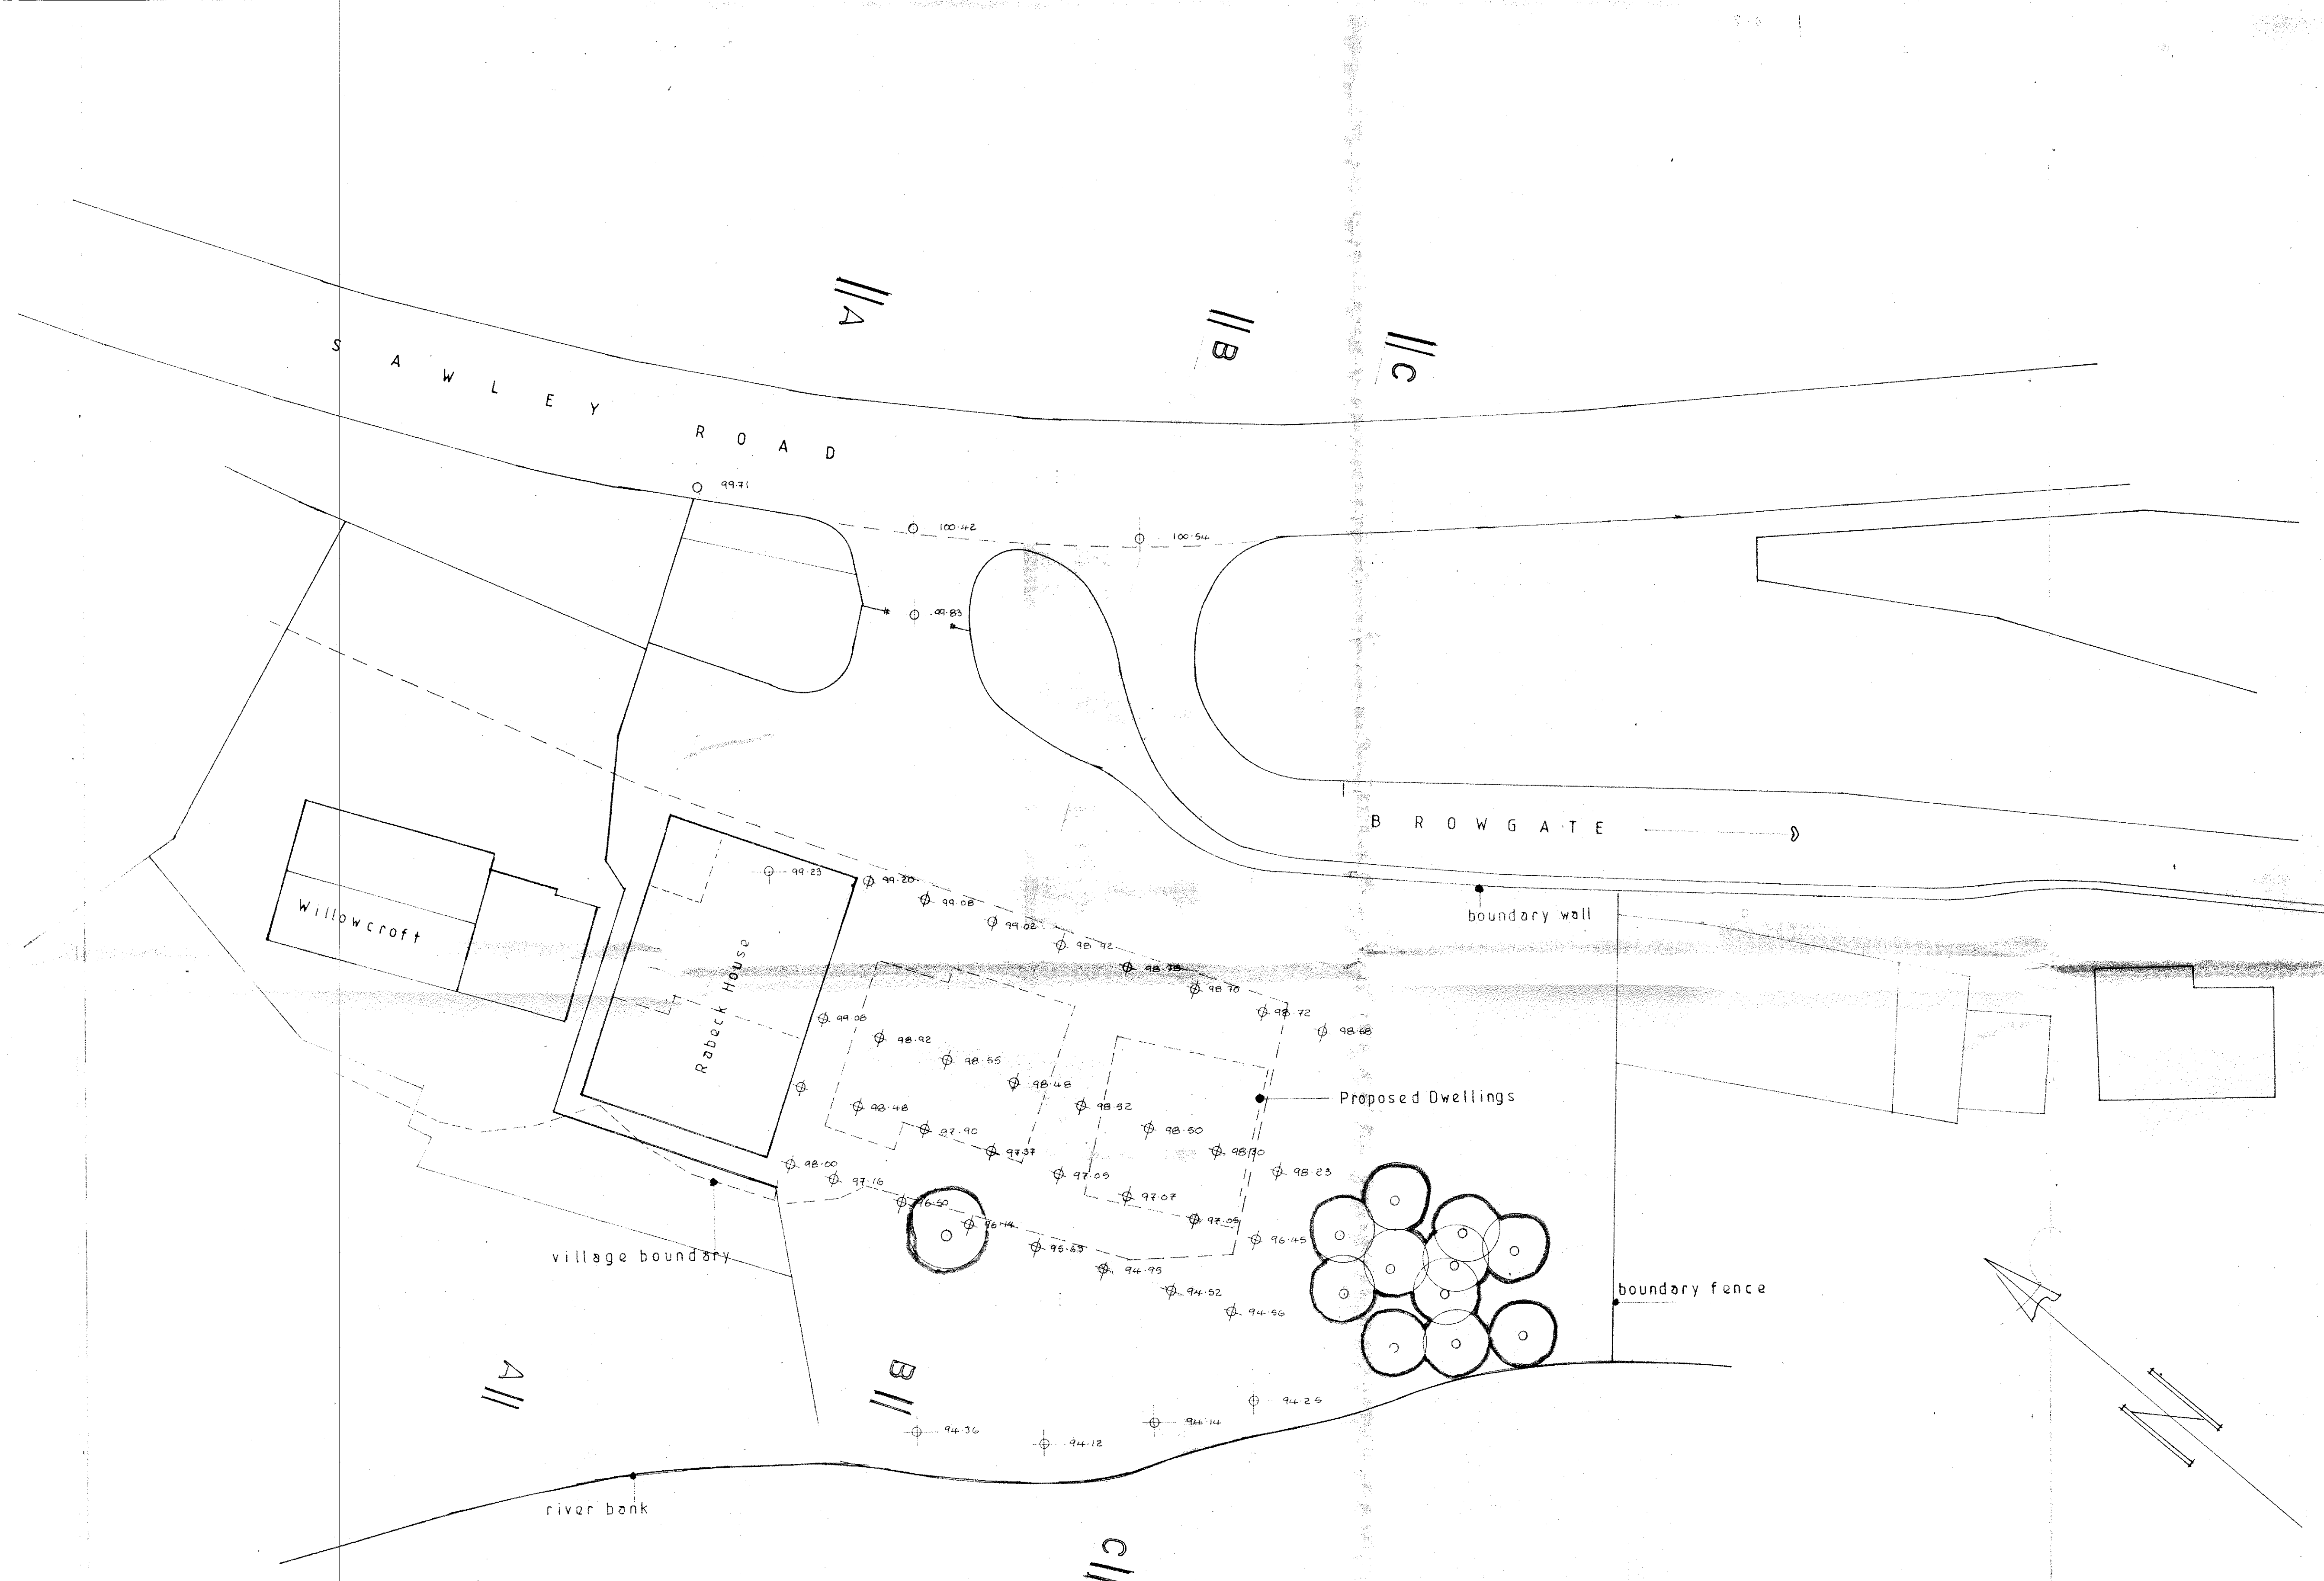

320130550P

o existing land levels

S J Bialecki Limited Building Surveyors
Drawing no 6003
Scale 1:200
Existing Site Layout
Proposed Housing Development On Land At Rabek House Sawley Road Sawley