


DEFINITIVE

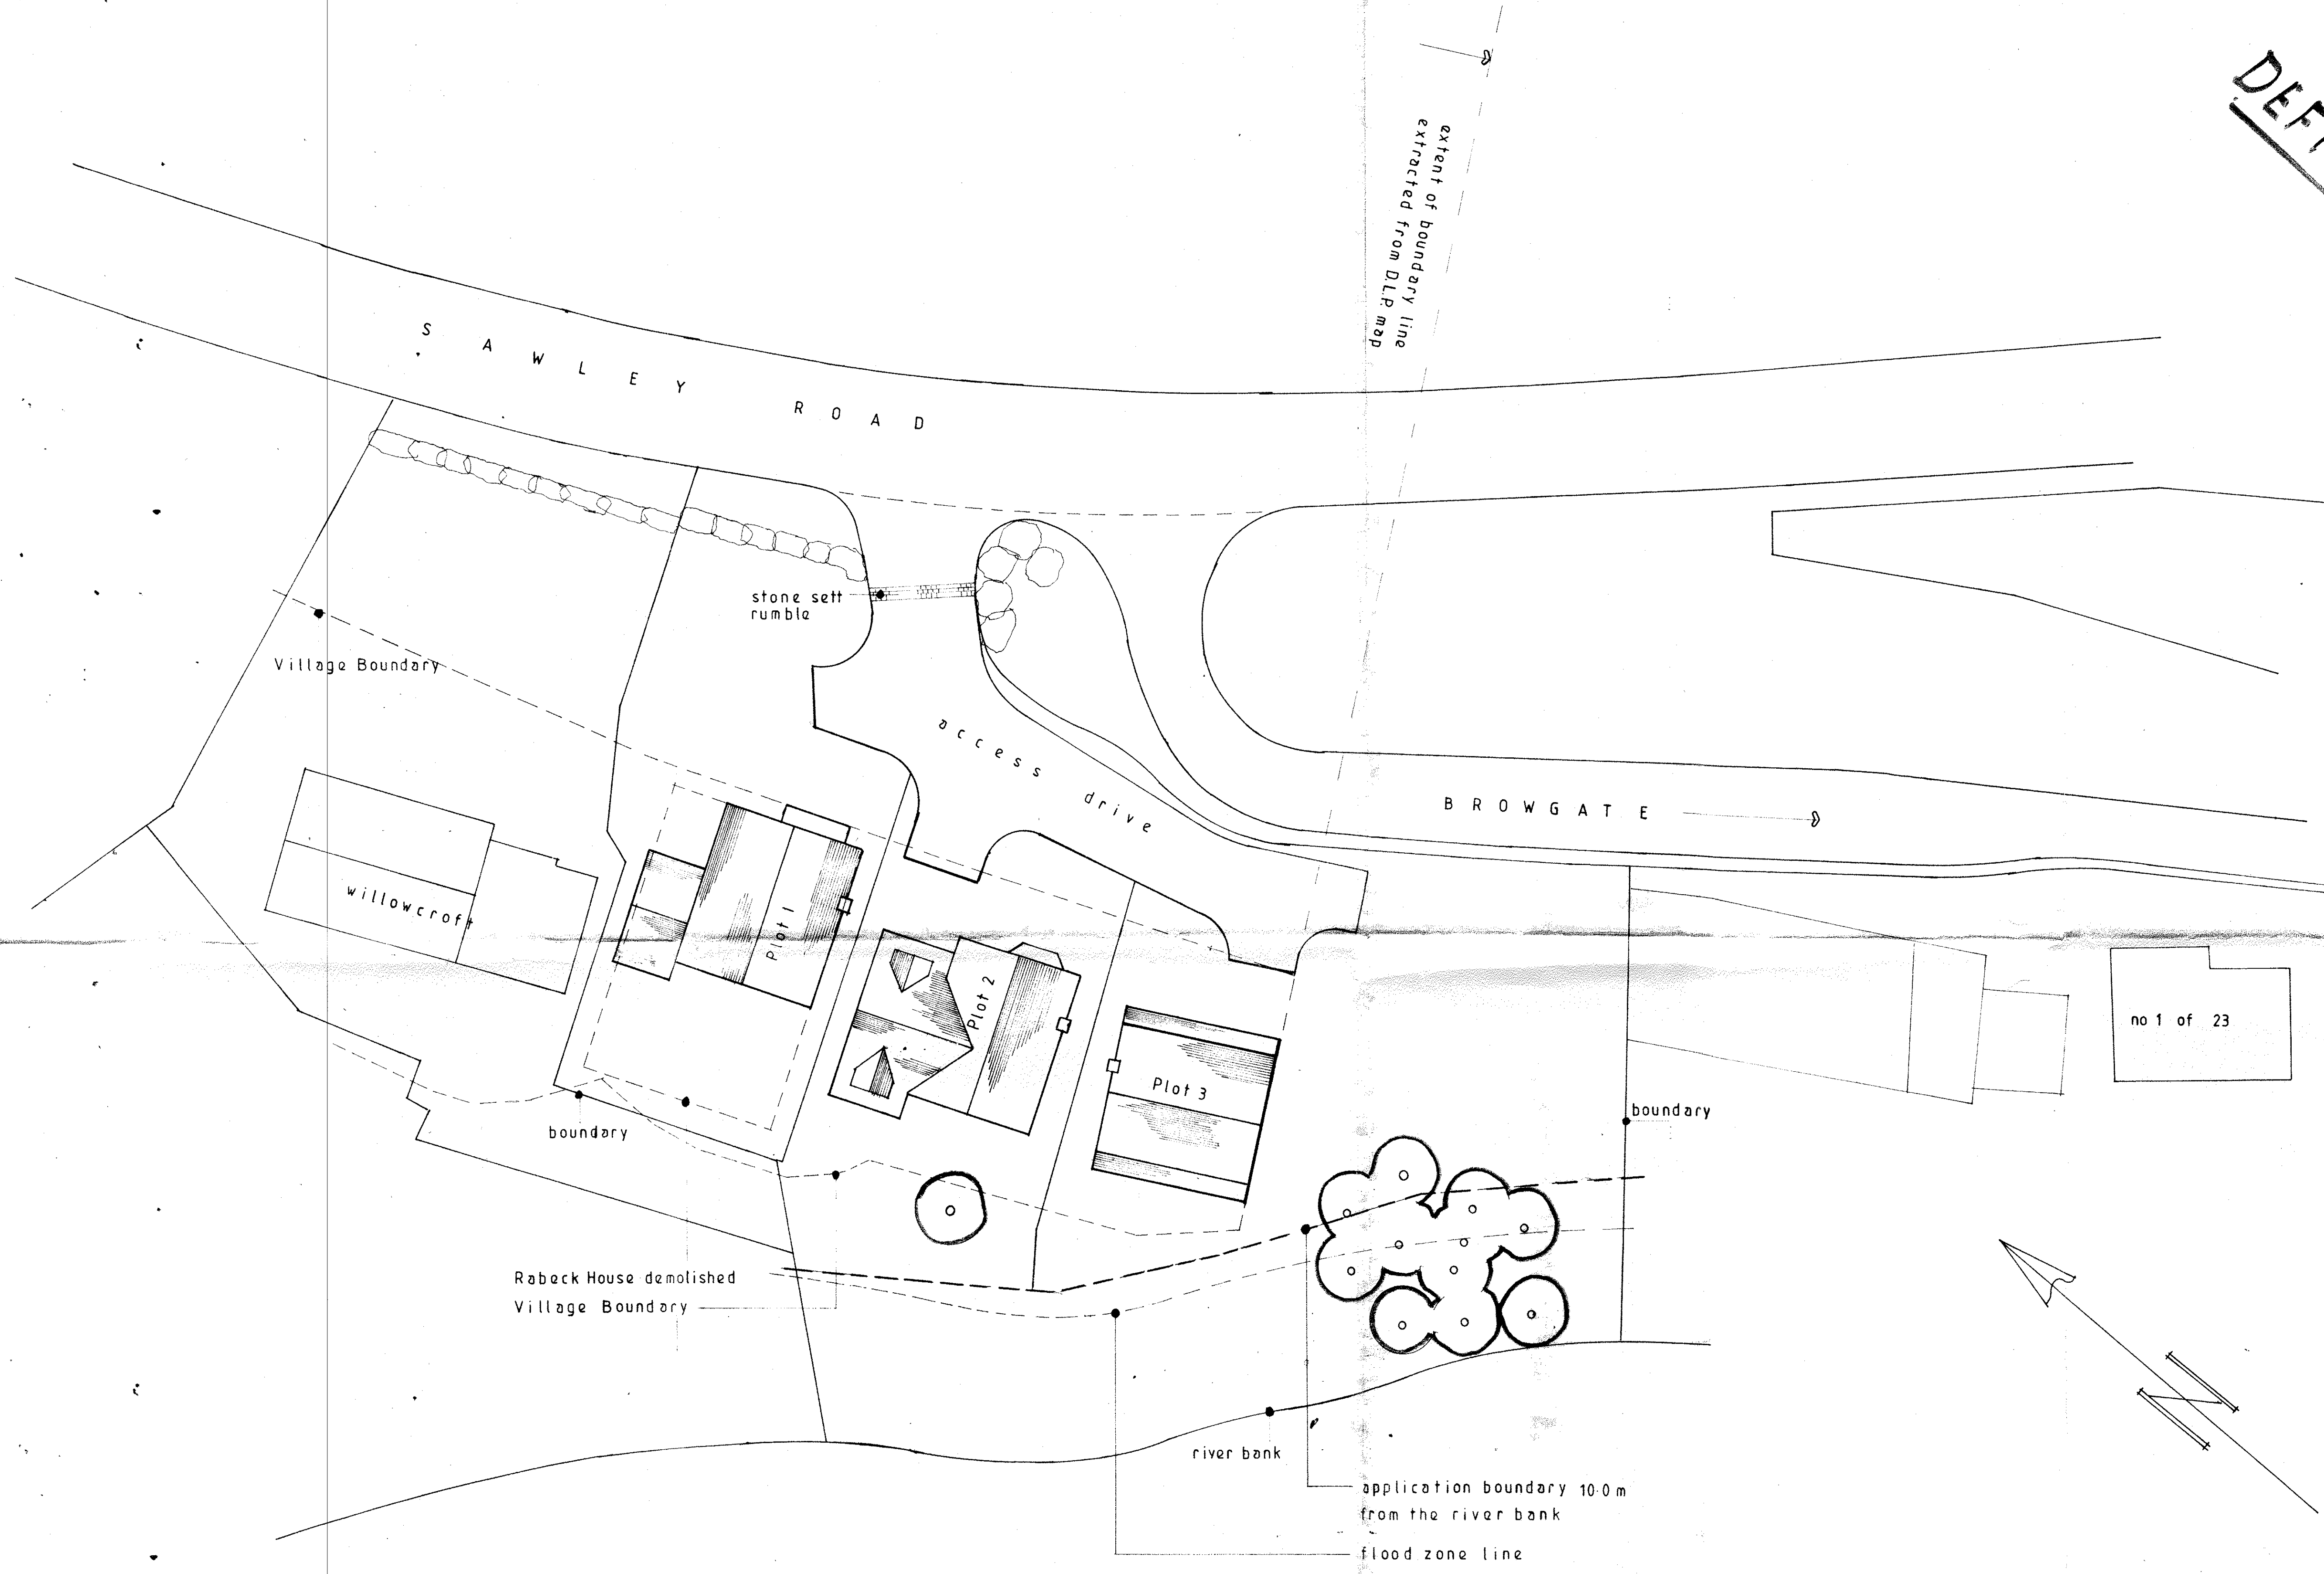

320130550P

— application site

S. J. Bialecki Limited
Building Surveyors

Drawing no 6004/a

Scale 1:200

Proposed Site Layout

Proposed
Housing Development
On Land At
Rabeck House
Sawley Road
Sawley