
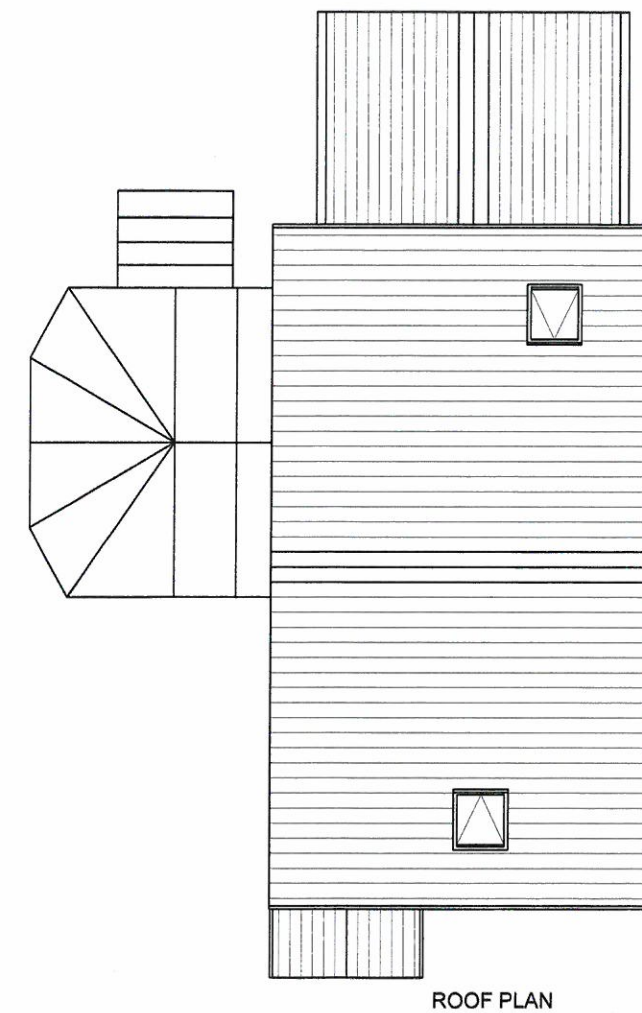
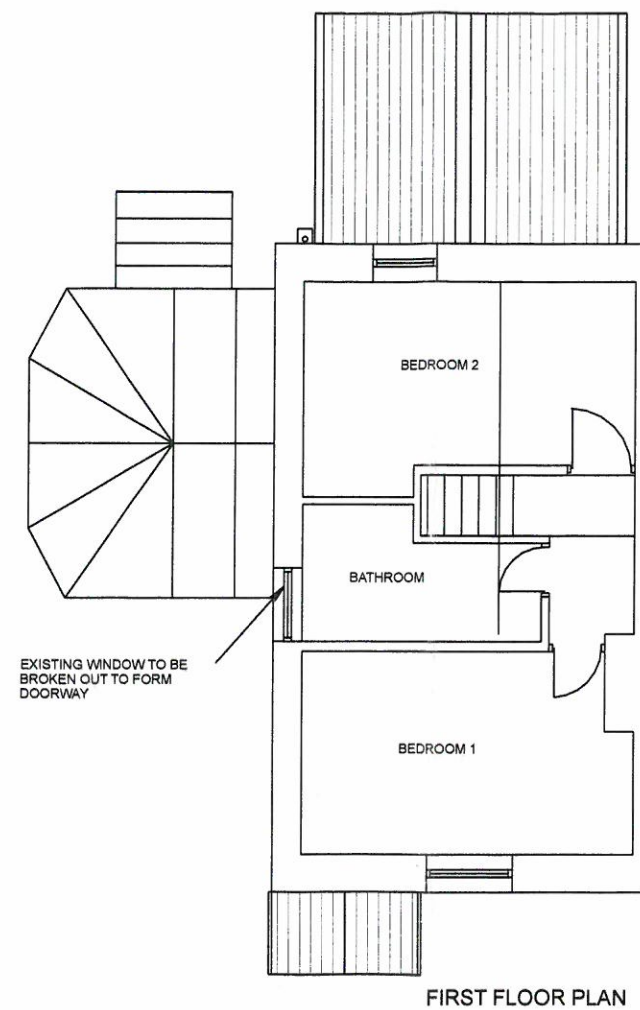


320130555P

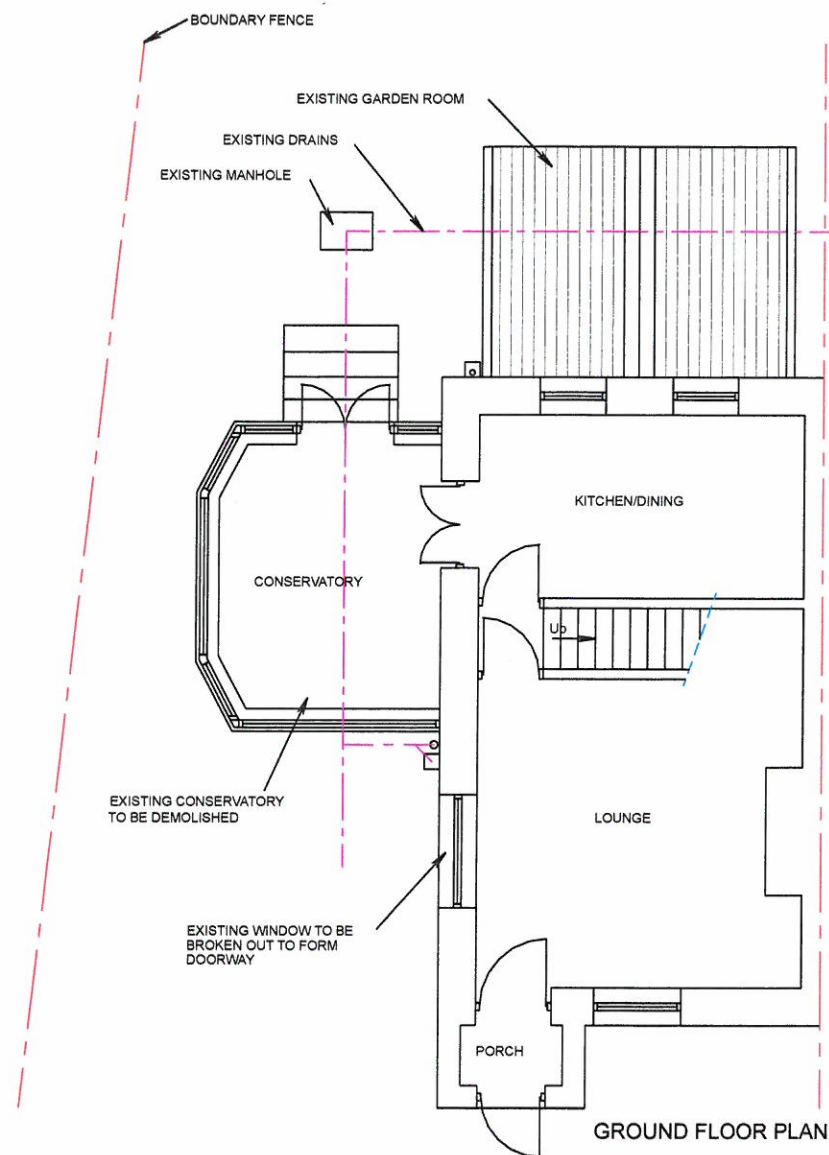

EXISTING VIEWS





CLIENT
MR. D. ALLEN

ADDRESS
2 York Lane
Langho
BB6 8DT

Date April 2013
Mike Wallis Design Services
Tel. 44(0)1282 842830.

Scale 1:100 Dwg. No.
Issue no. 1 PL - 419 SHT 1

320130555P

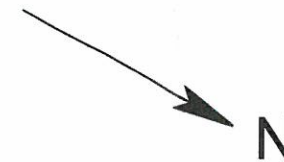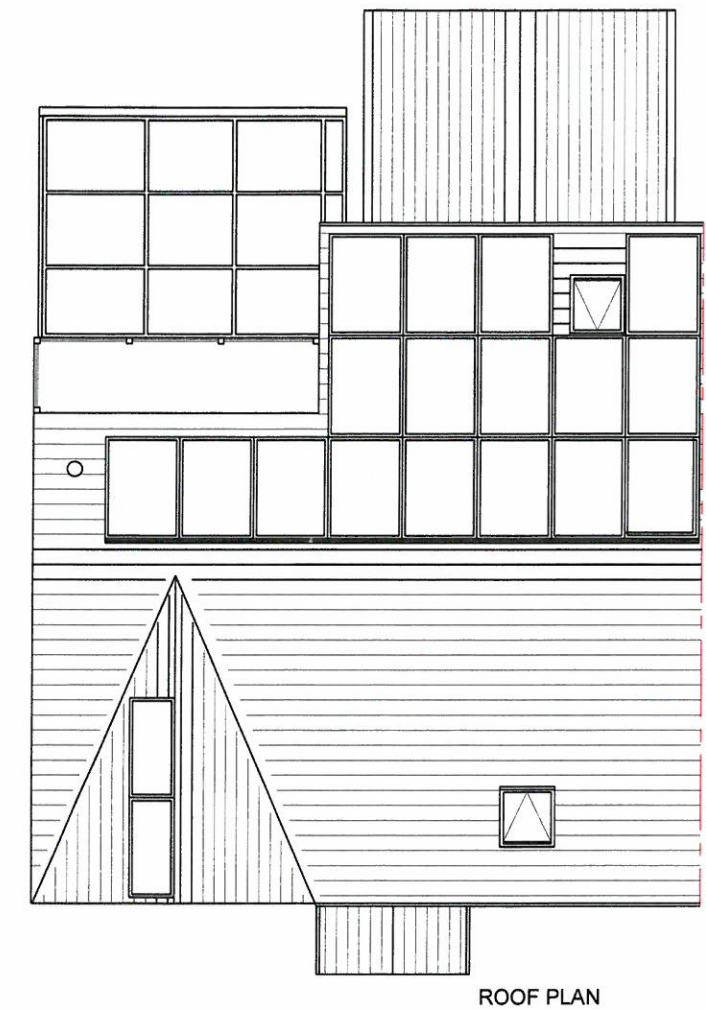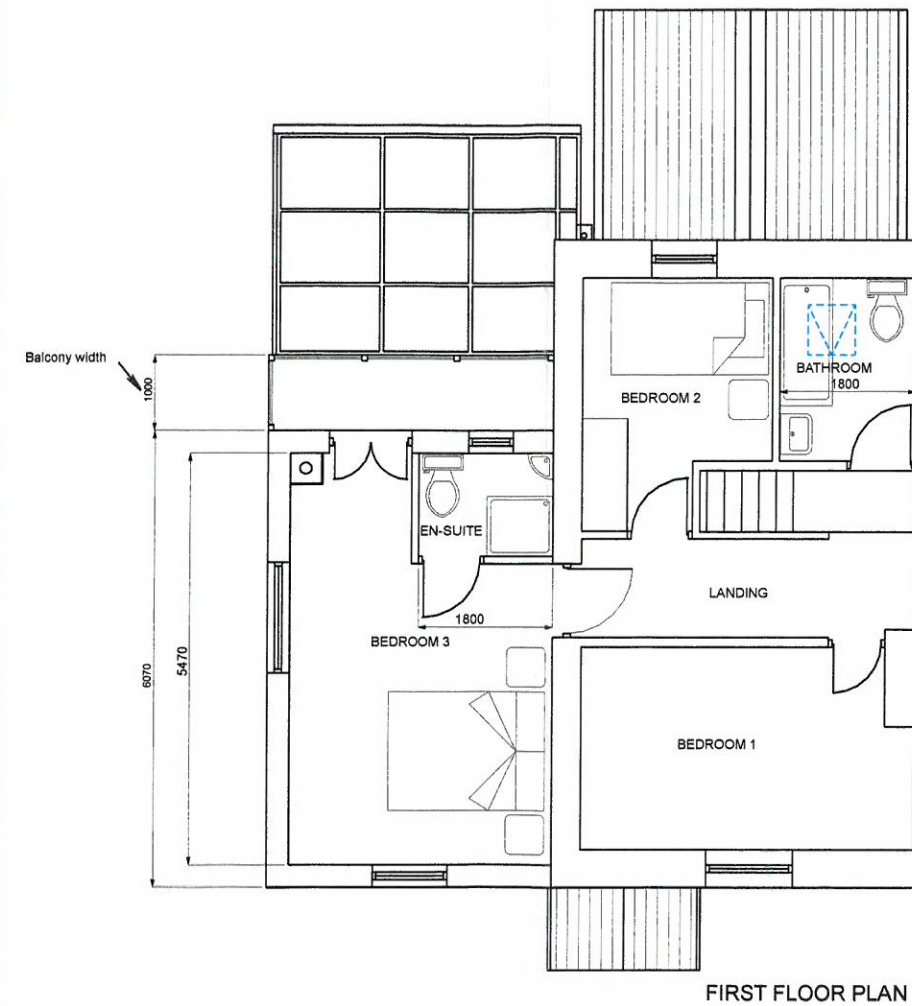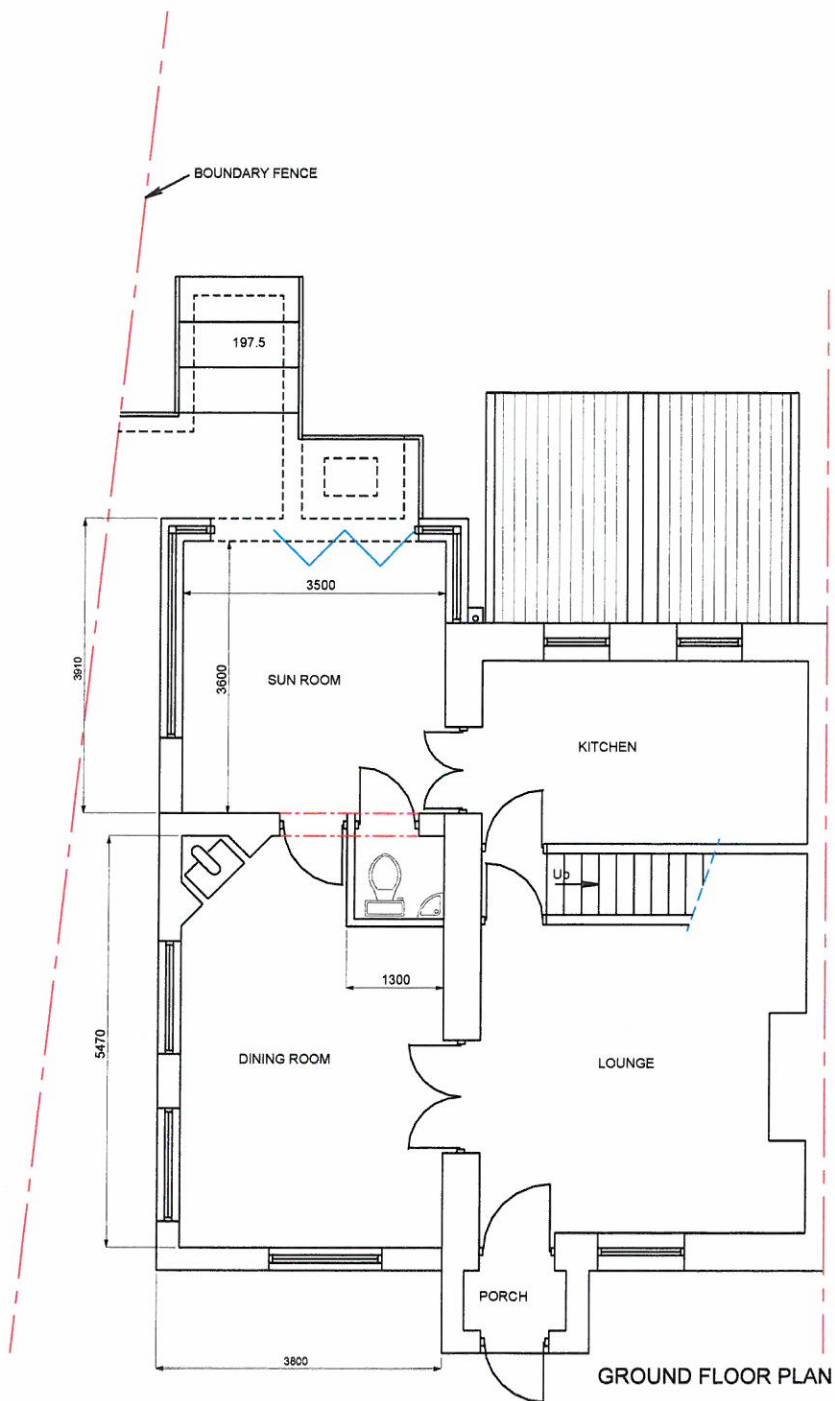

PROPOSED VIEWS

CLIENT
MR. D. ALLEN





ADDRESS
2 York Lane
Langho
BB6 8DT

Date April 2013

Mike Wallis Design Services
Tel. 44(0)1282 842830.

Scale 1:100 Dwg. No.

Issue no. 1 PL - 419 SHT 3V5

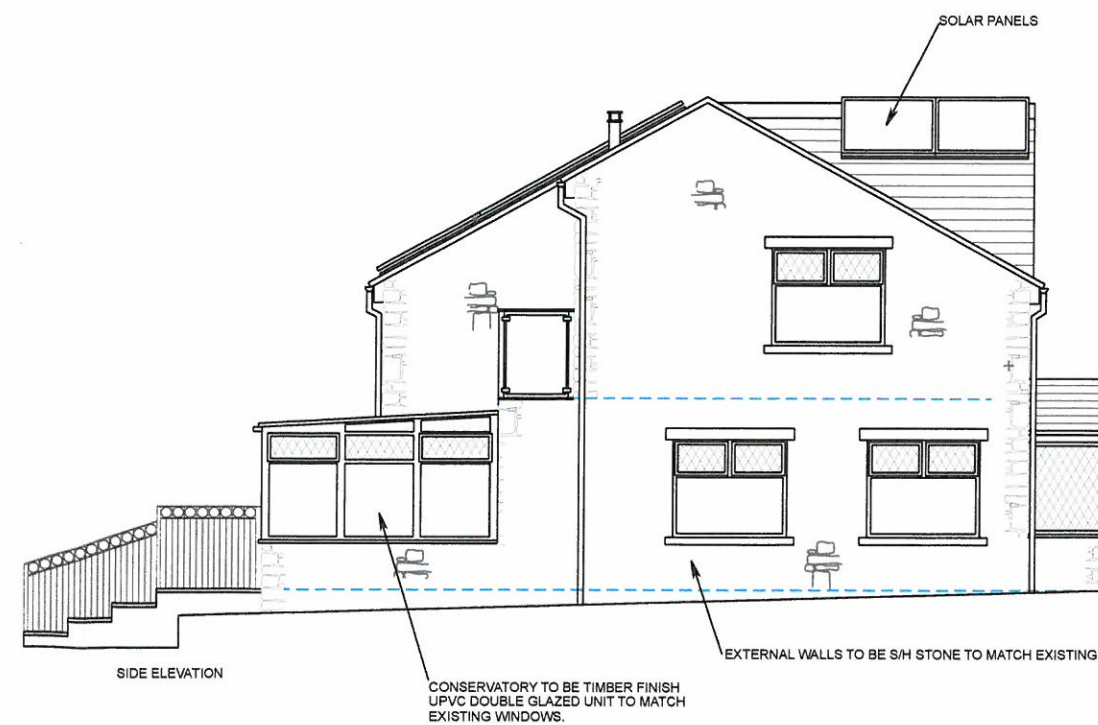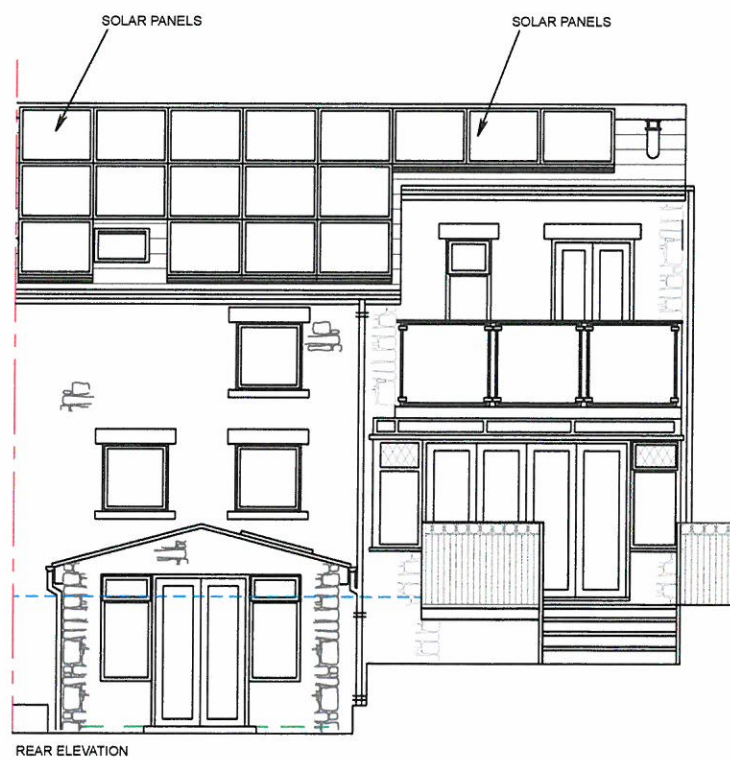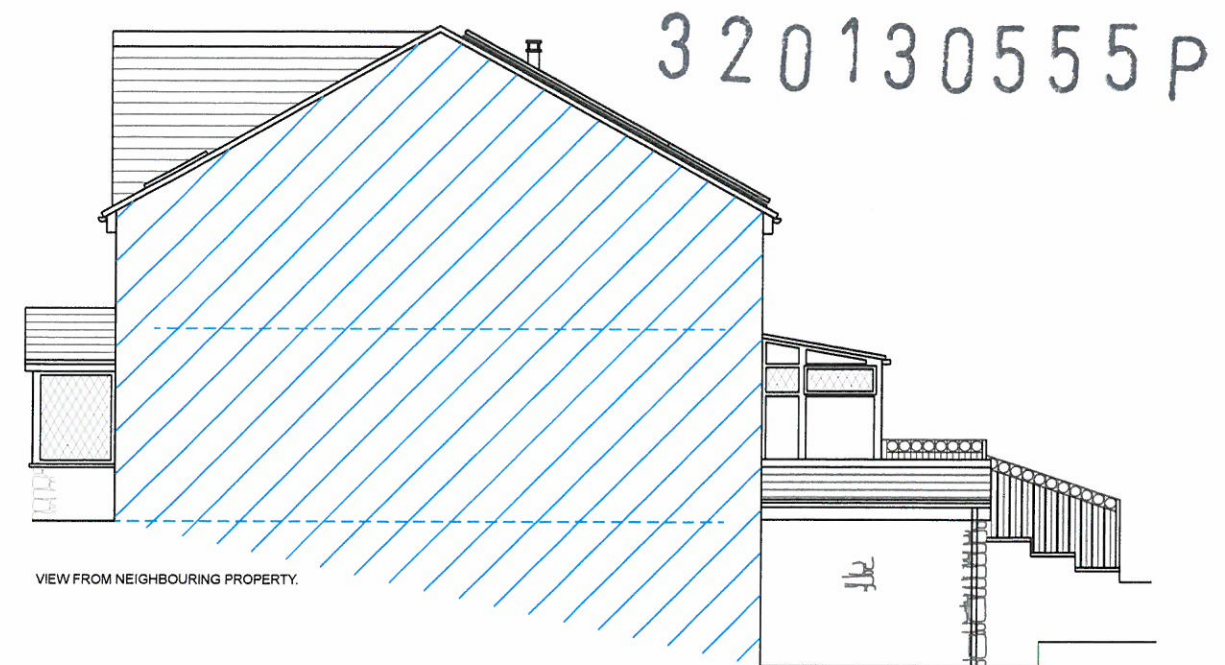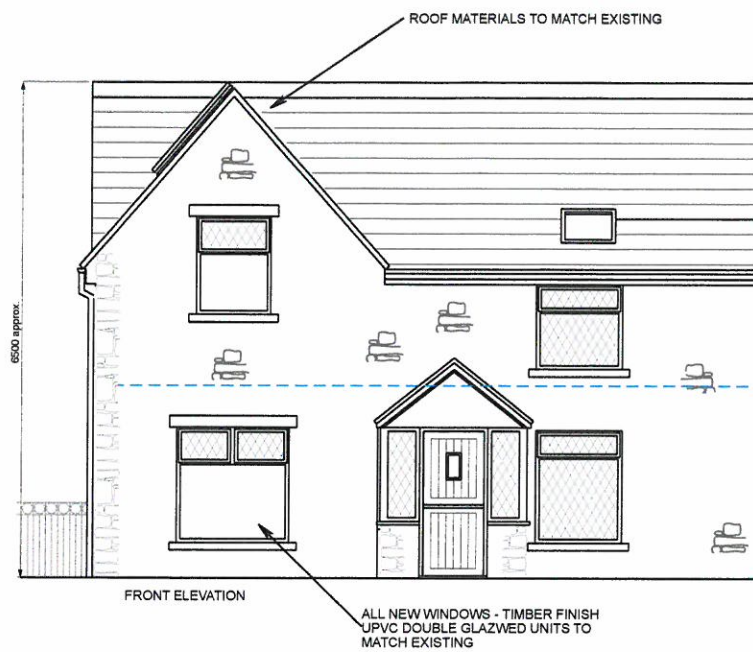

PROPOSED EXTERNAL VIEWS




CLIENT
MR. D. ALLEN

ADDRESS
2 York Lane
Langho
BB6 8DT

Date April 2013

Mike Wallis Design Services
Tel. 44(0)1282 842830.

Scale 1:100 Dwg. No.
Issue no. 1 PL - 419 SHT 4V6

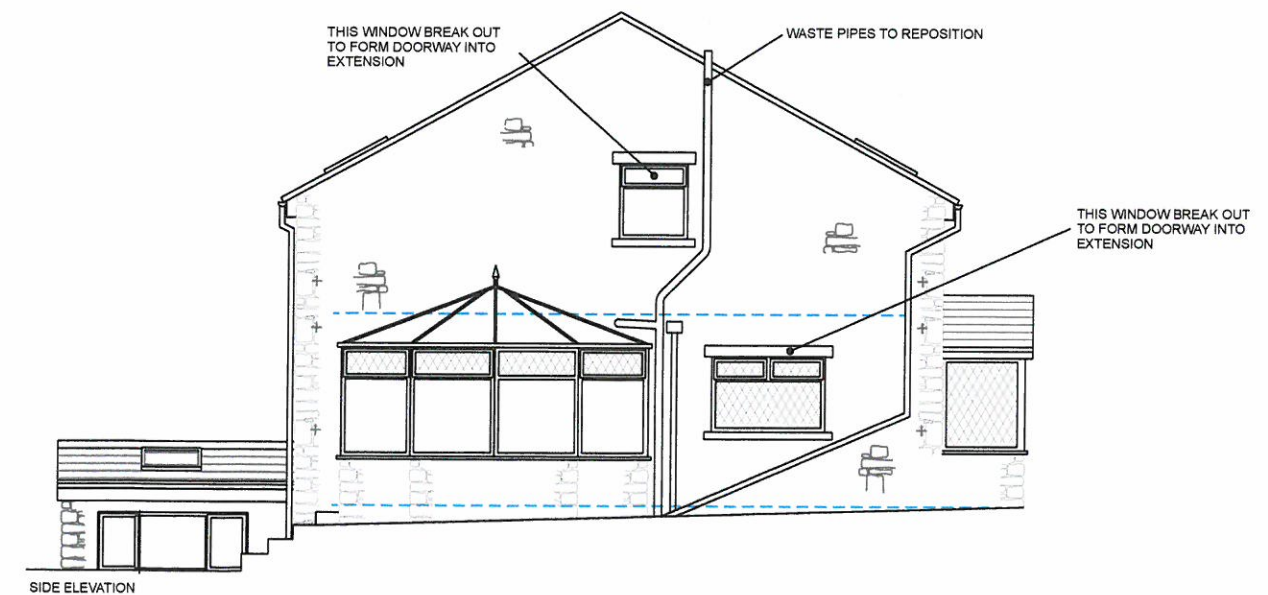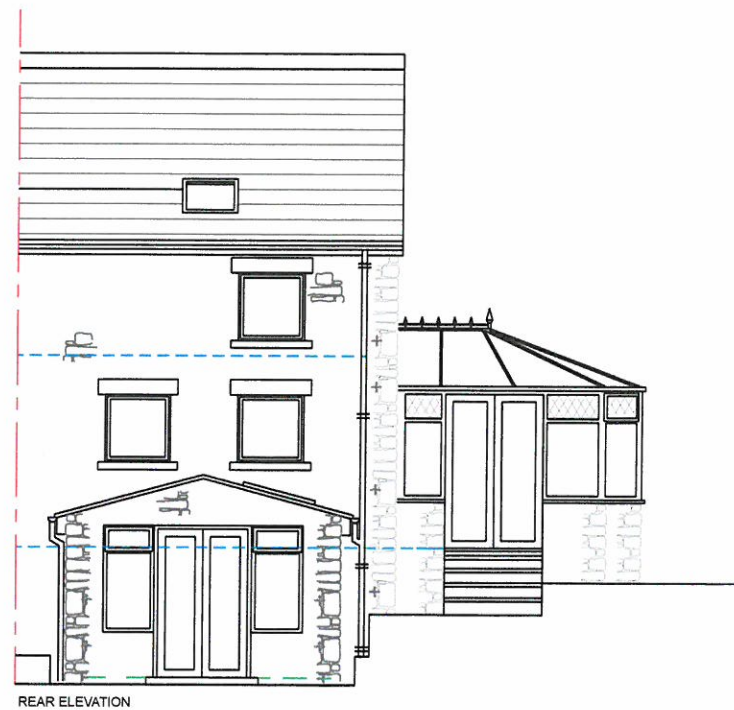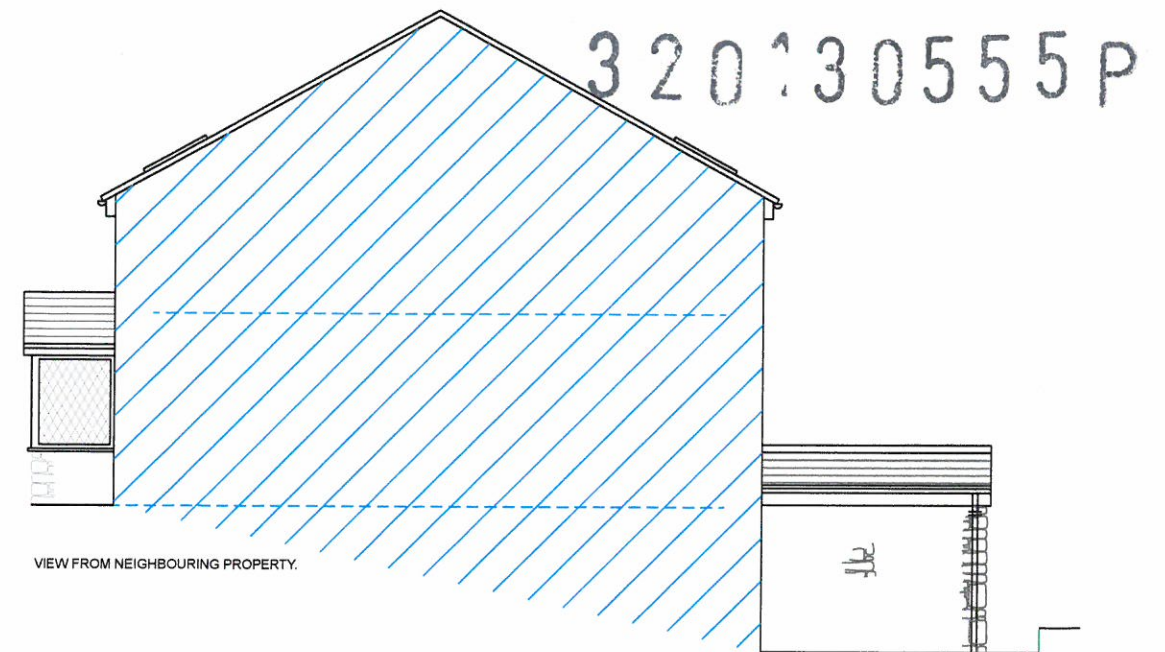

EXISTING EXTERNAL VIEWS

CLIENT
MR. D. ALLEN

ADDRESS
2 York Lane
Langho
BB6 8DT

Date April 2013

Mike Wallis Design Services
Tel. 44(0)1282 842830.

Scale 1:100

Dwg. No.

Issue no. 1

PL - 419 SHT 2