



ground floor plans

first floor plans

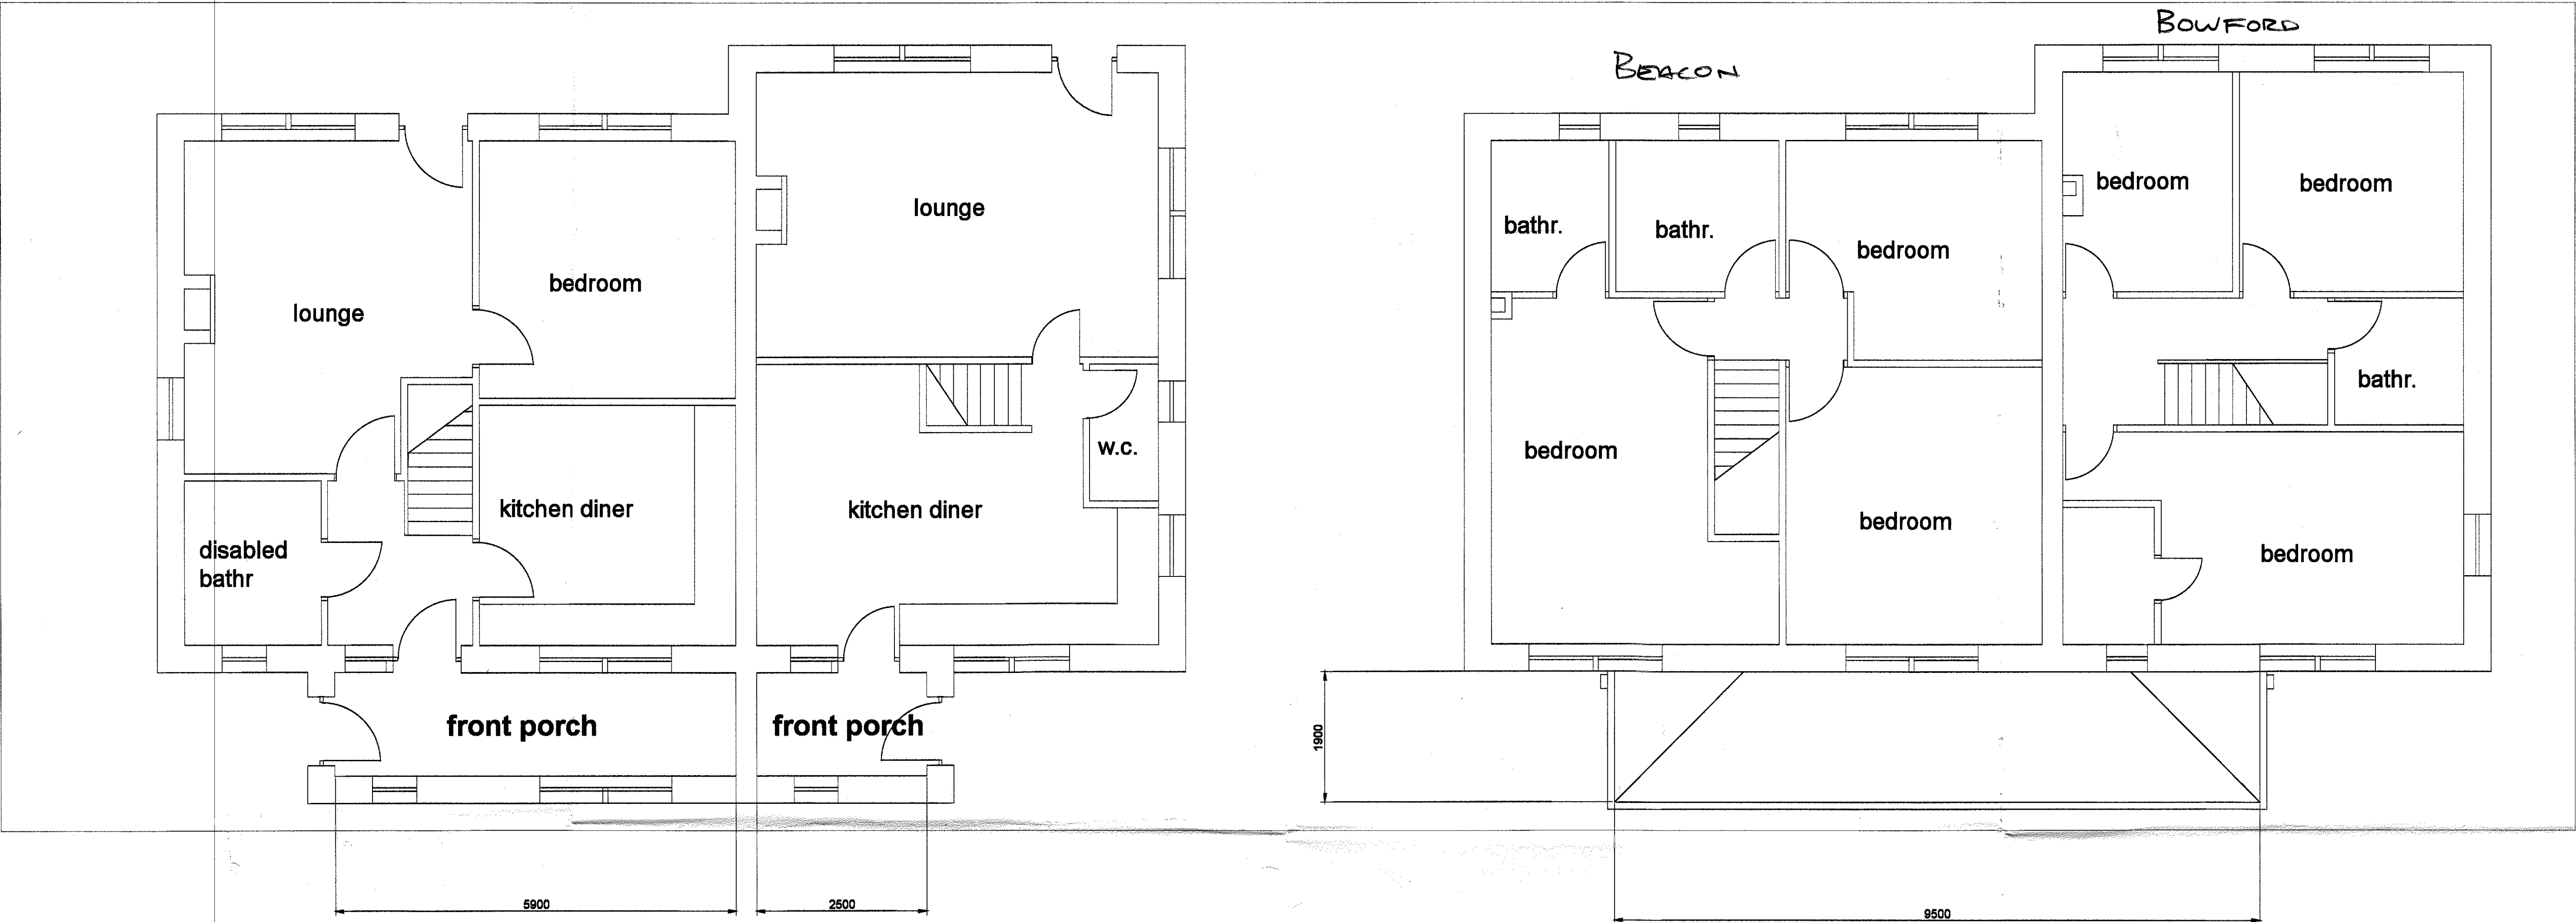

PRODUCED BY AN AUTODESK EDUCATIONAL PRODUCT

PRODUCED BY AN AUTODESK EDUCATIONAL PRODUCT

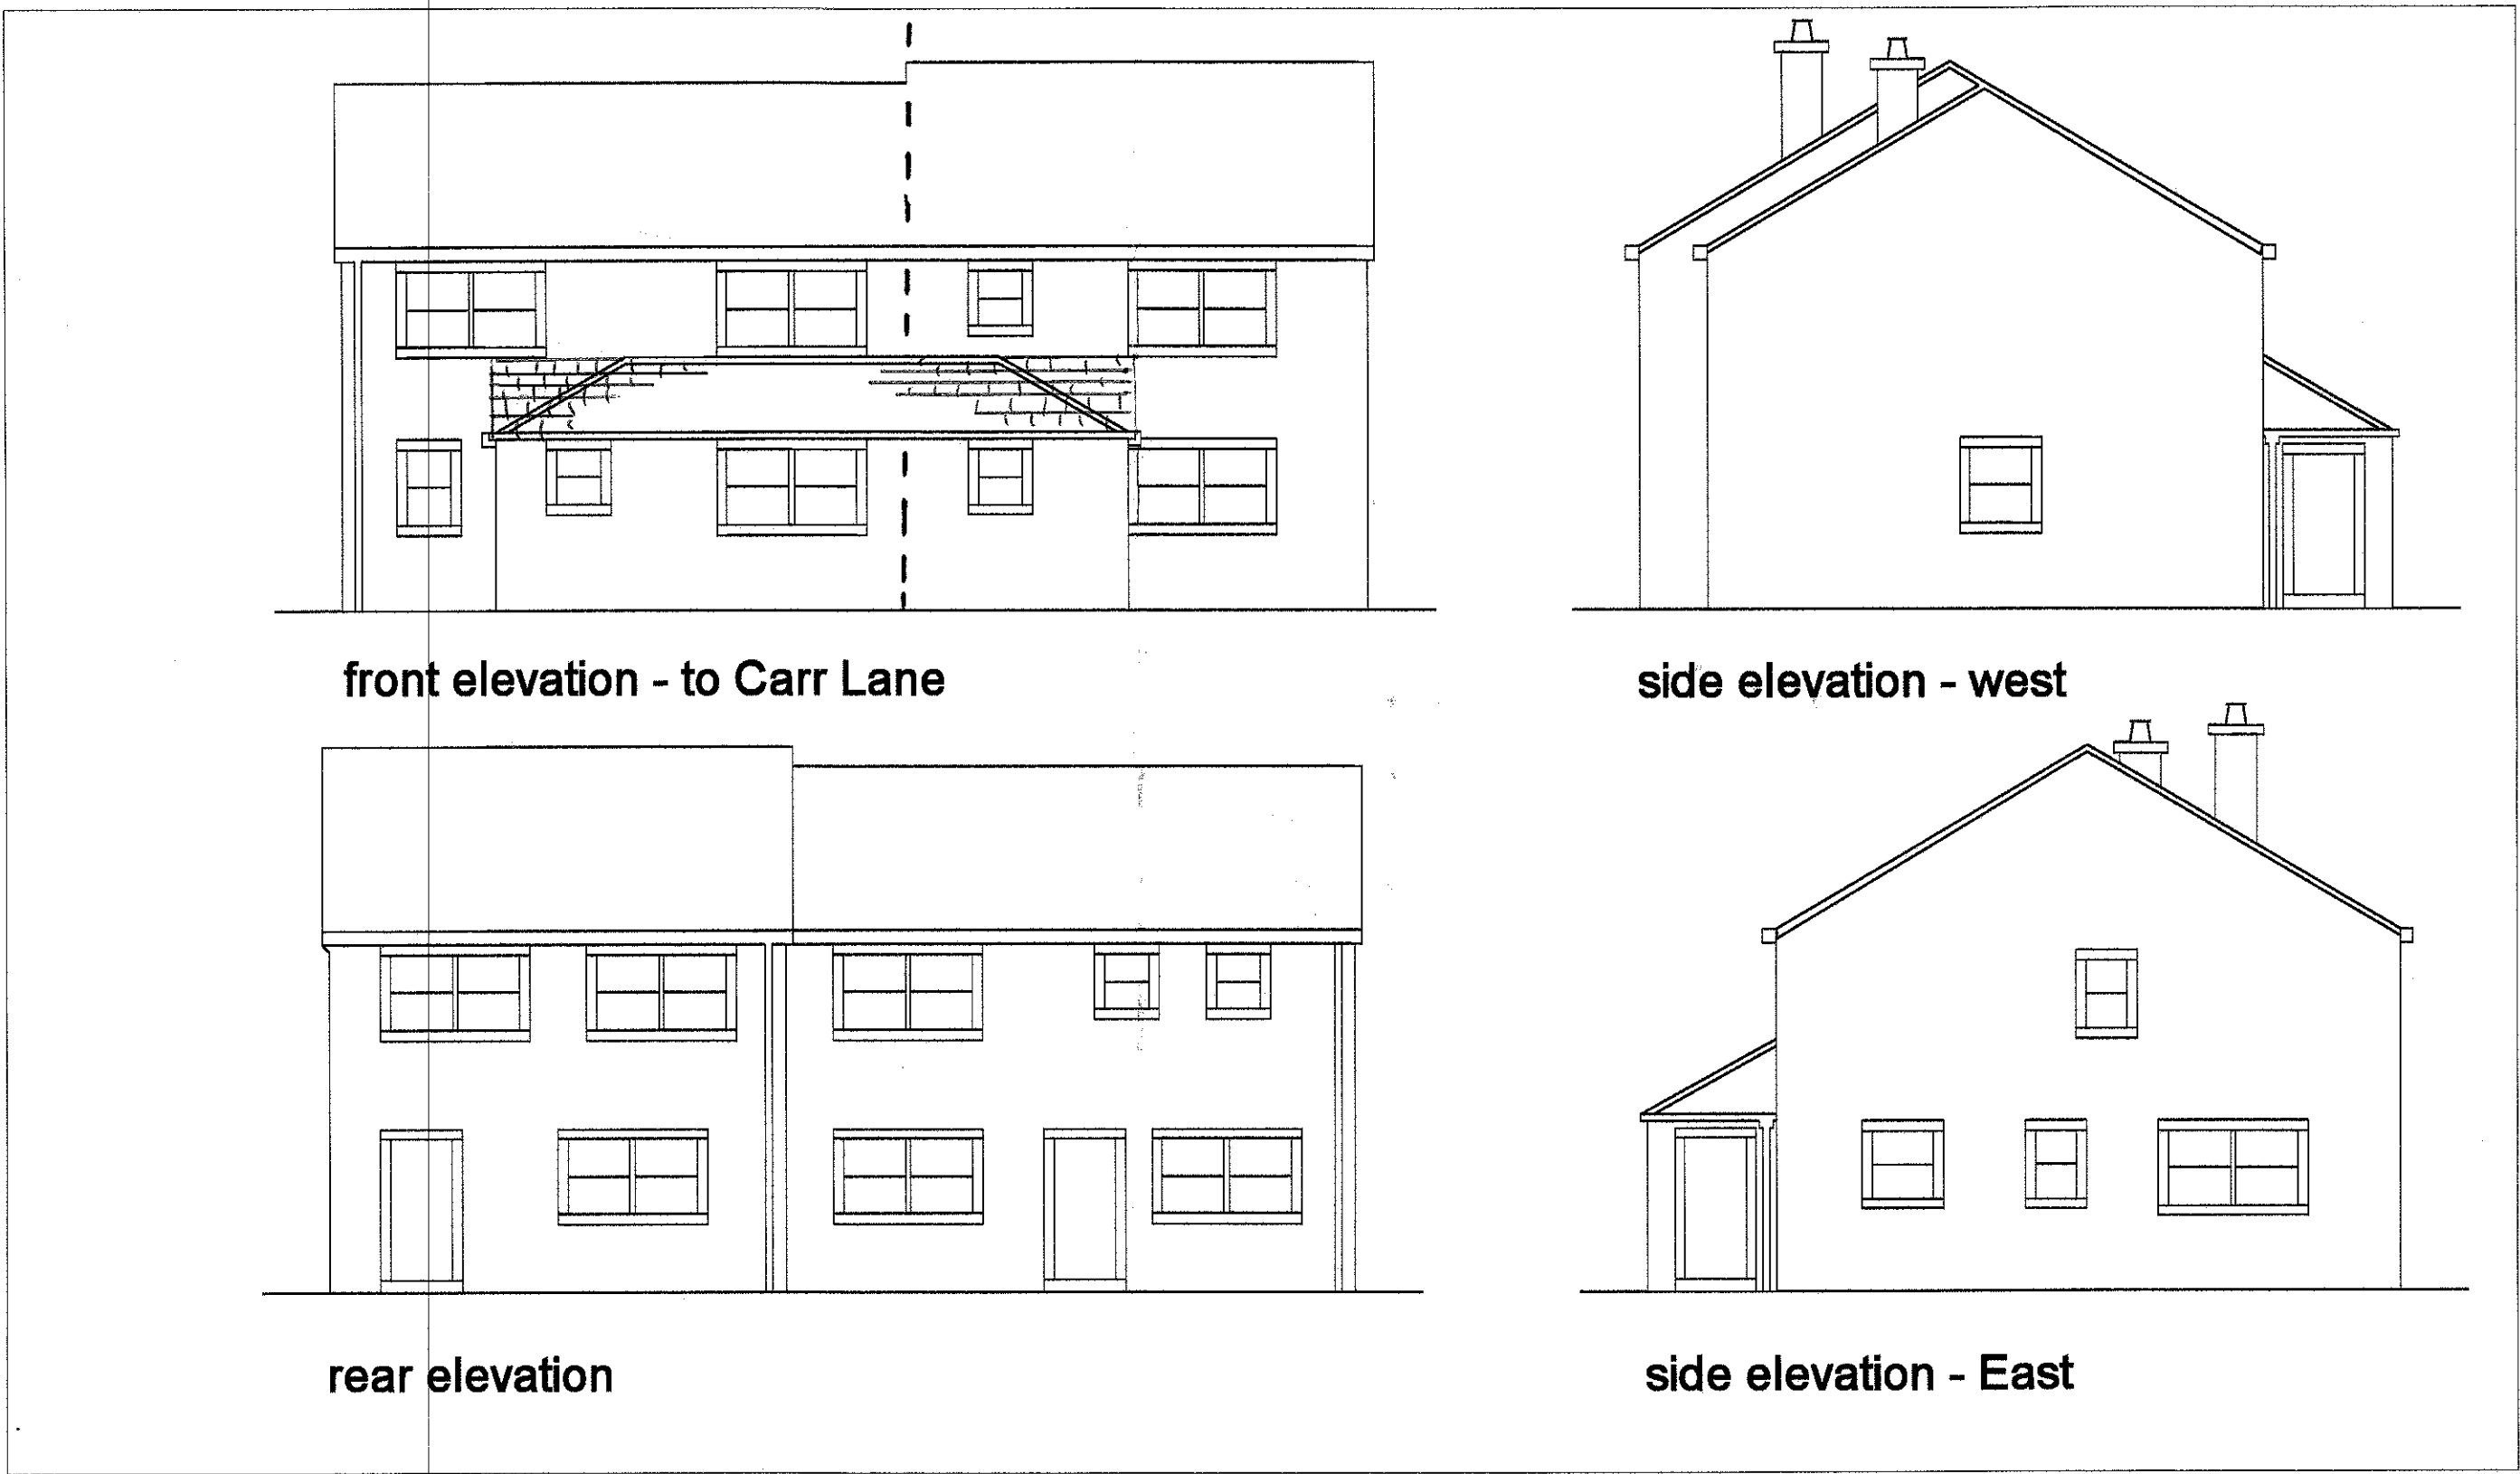

320130565P

Title:  
**PROPOSED EXTENSION**  
**BEACON COTTAGE** BOWFORD COTTAGE  
**CARR LANE**  
**BALDERSTONE**  
Scales: 1:50 , 1:100