



Topographical Survey Legend

B	Bollard	h	Height	SP	Solid pipe	Level profile descriptions	
BS	Bus stop	Hyd	Hydrant	ST	Stop sign	AL	Arch level
BT	British Telecom	IC	Inspection cover	Sty	Cable stay	BL	Bed level
CPS	Concrete paving slabs	JB	Junction box	SV	Stop valve	CL	Cover level
CTV	Cable television cover	KO	Kerb outlet	TCB	Telephone call box	EL	Eaves level
DP	Downpipe	LB	Litter box	TL	Traffic light	FL	Floor level
DR	Drain	LP	Lamp post	TP	Telegraph pole	IL	Invert level
Eac	Electricity	Mkr	Utility marker	TPS	Traffic paving slabs	PL	Parapet level
EP	Electric pole	MP	Man hole	VP	Vent pipe	RL	Roadbridge level
ER	Earth rod	NP	Name plate	WM	Water meter	SL	Soft level
FP	Flag pole	P	Post	WO	Water outlet	SP	Arch spring level
G	Gully	PM	Parking meter	UTL	Unable to lift	TF	Top of wall level
GP	Gate post	RE	Road ending sign			Thr	Threshold level
GV	Gas valve	rep	Rain water pipe			WL	Water level
Fence annotation							
B/W	Barbed wire	C/L	Fence			50.00	Spot level
C/B	Closed boarded		Safety barrier				
C/I	Corrugated iron		Gate			SSL1	Survey control station
C/L	Chain link					50.00	(Coordinated point)
C/P	Concrete panel		Sill				
H/R	Hand rail		Hedge				
I/R	Iron railing						
O/B	Open boarded						
P/C	Post & chain						
P/R	Post & rail						
P/W	Post & wire						
W/M	Wire mesh						
Levels defining edge of carriageway are observed at channel (bottom of kerb). Unless otherwise stated.							


Survey Station Coordinates

Stn	Easting	Northing	Level
N001	5043.56	5018.49	91.27
N002	5000.00	5000.00	91.55
N003	5010.63	4992.13	89.95
N004	5028.00	4998.51	88.95
N03A	5005.50	4980.68	90.31
BM01	5032.45	4949.52	89.10

320130568P

Levels are related to OSBM
Value 89.10m
Sited on Bridge over Mellor Brook, as shown by arrow.

Coordinates are related to Local Grid

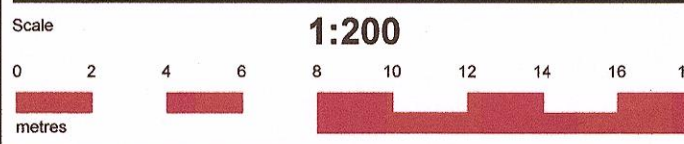

The accuracy of this survey is commensurate with the drawing scale specified within the title block. Copyright in this drawing remains with Survey Systems Ltd. Do not scale from this drawing, work to figured dimensions. Check all dimensions on-site. In the event of any discrepancy, please refer query to Survey Systems Ltd.

Client: Flanagan Design

Title:

Topographical Survey
Whalley Road
Mellor Brook

Surveyed: NB Drawn: BP

Date: Jan 2013 Checked: AG

CAD file name: 15066 Revision No: Sheet size: A1

Drawing No: SSL:15066:200:1:1

Registered Office
Willow Bank House
Old Road
Handforth - Wilmslow
Cheshire SK9 3AZ
Tel: 01625 533444
Fax: 01625 528815
Email: mail@surveys.co.uk
Web: www.surveys.co.uk

SURVEY SYSTEMS LIMITED
www.surveys.co.uk • mail@surveys.co.uk