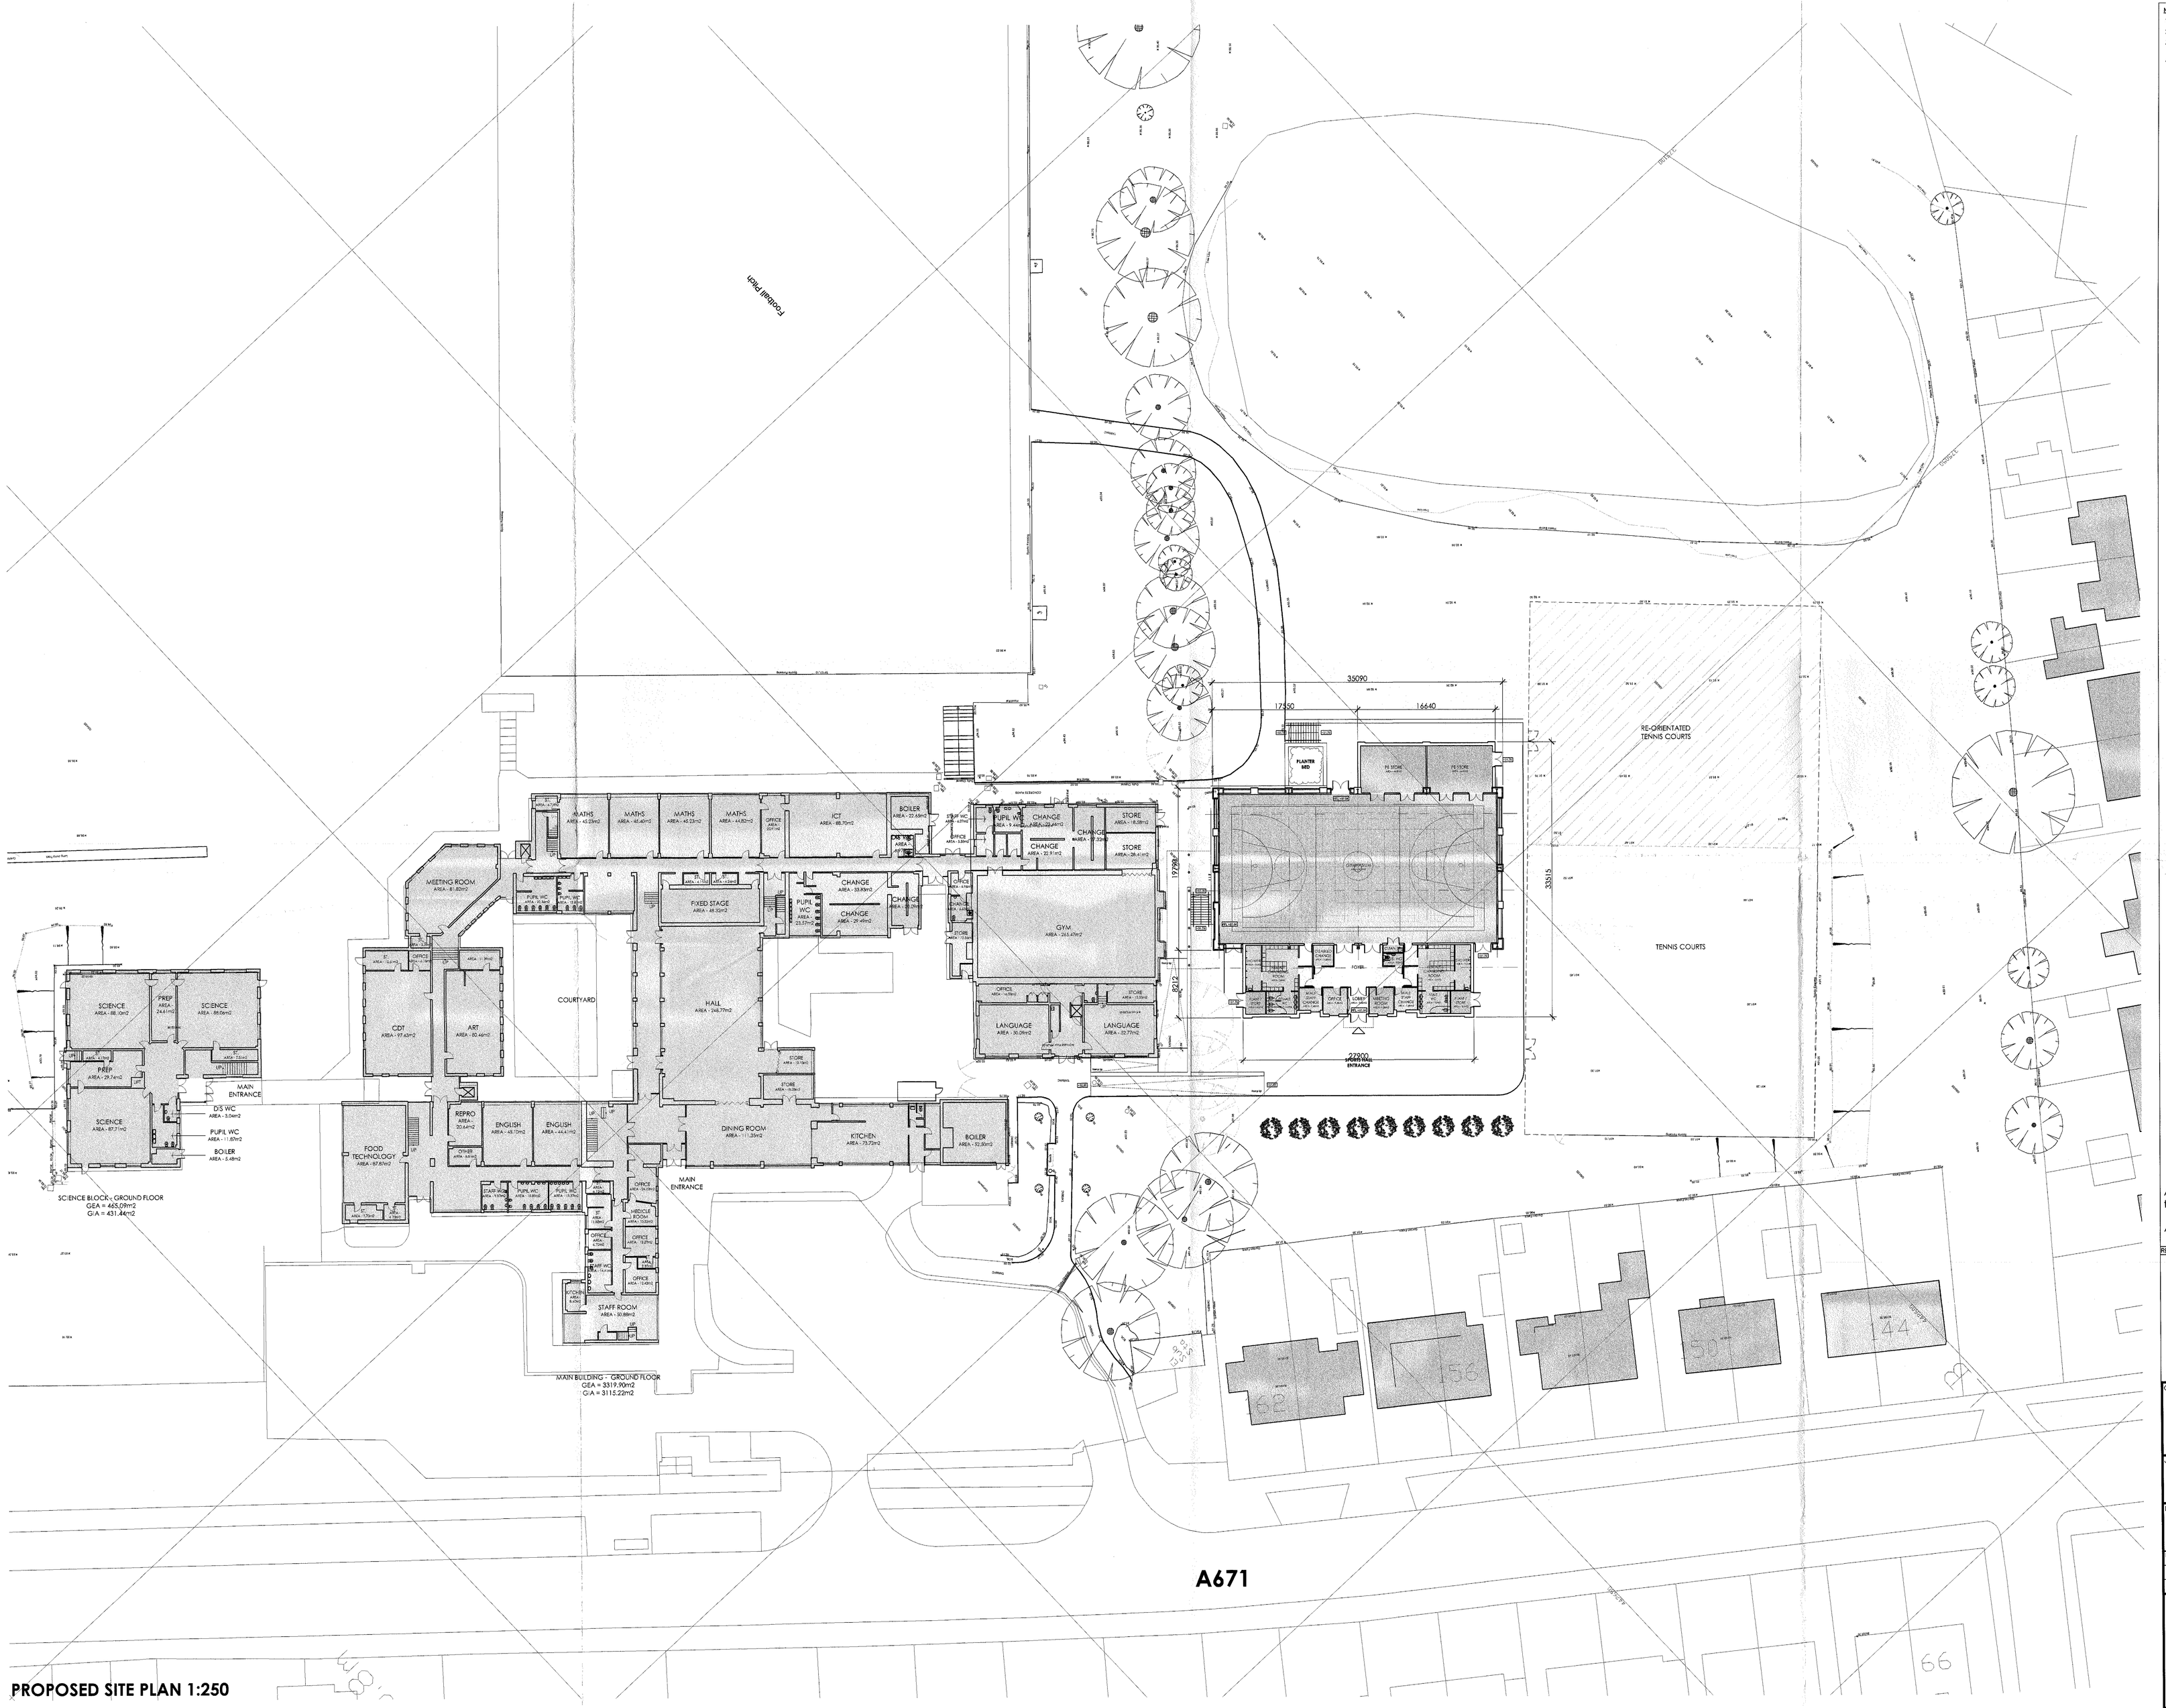

PROPOSED SITE PLAN 1:250

NOTES

1. DO NOT SCALE THIS DRAWING
2. ALL DIMENSIONS TO BE CHECKED ON SITE
3. FINAL POSTIONS OF ALL EQUIPMENT TO BE AGREED ON SITE
4. THIS DRAWING IS SUBJECT TO COPYRIGHT AND IS NOT TO BE REPRODUCED IN PART OR WHOLE WITHOUT APPROVAL

A | FM | June.12 | Building moved 2.7 m to the South East

A | DB | Mar .12 | Dimensions added

REV	BY	DATE	DESCRIPTION

320130686P

Client

Clitheroe Royal Grammar School Governors

Job/Project

Proposed Sports Hall Development

Drawing Title

Proposed Site Plan

Drawn	db	Dwg No.	Rev.
Date	March 2012	7999 L114	B
Scale@A0	1:250		

CASSIDY + ASHTON
Architects Planners Designers Building Surveyors
www.cassidyashton.co.uk caabs@cassidyashton.co.uk

7 East Cliff Preston Lancashire PR1 3JE Tel: 01772 258356 Fax: 01772 825000

1 Regency Chambers Jubilee way Bury Greater Manchester BL9 0JW Tel: 0161 762 5800 Fax: 0161 762 5801

Cheshire House Gorsey Lane Wilmslow WA9 5RP Tel: 0151 4236914 Fax: 0151 4236915