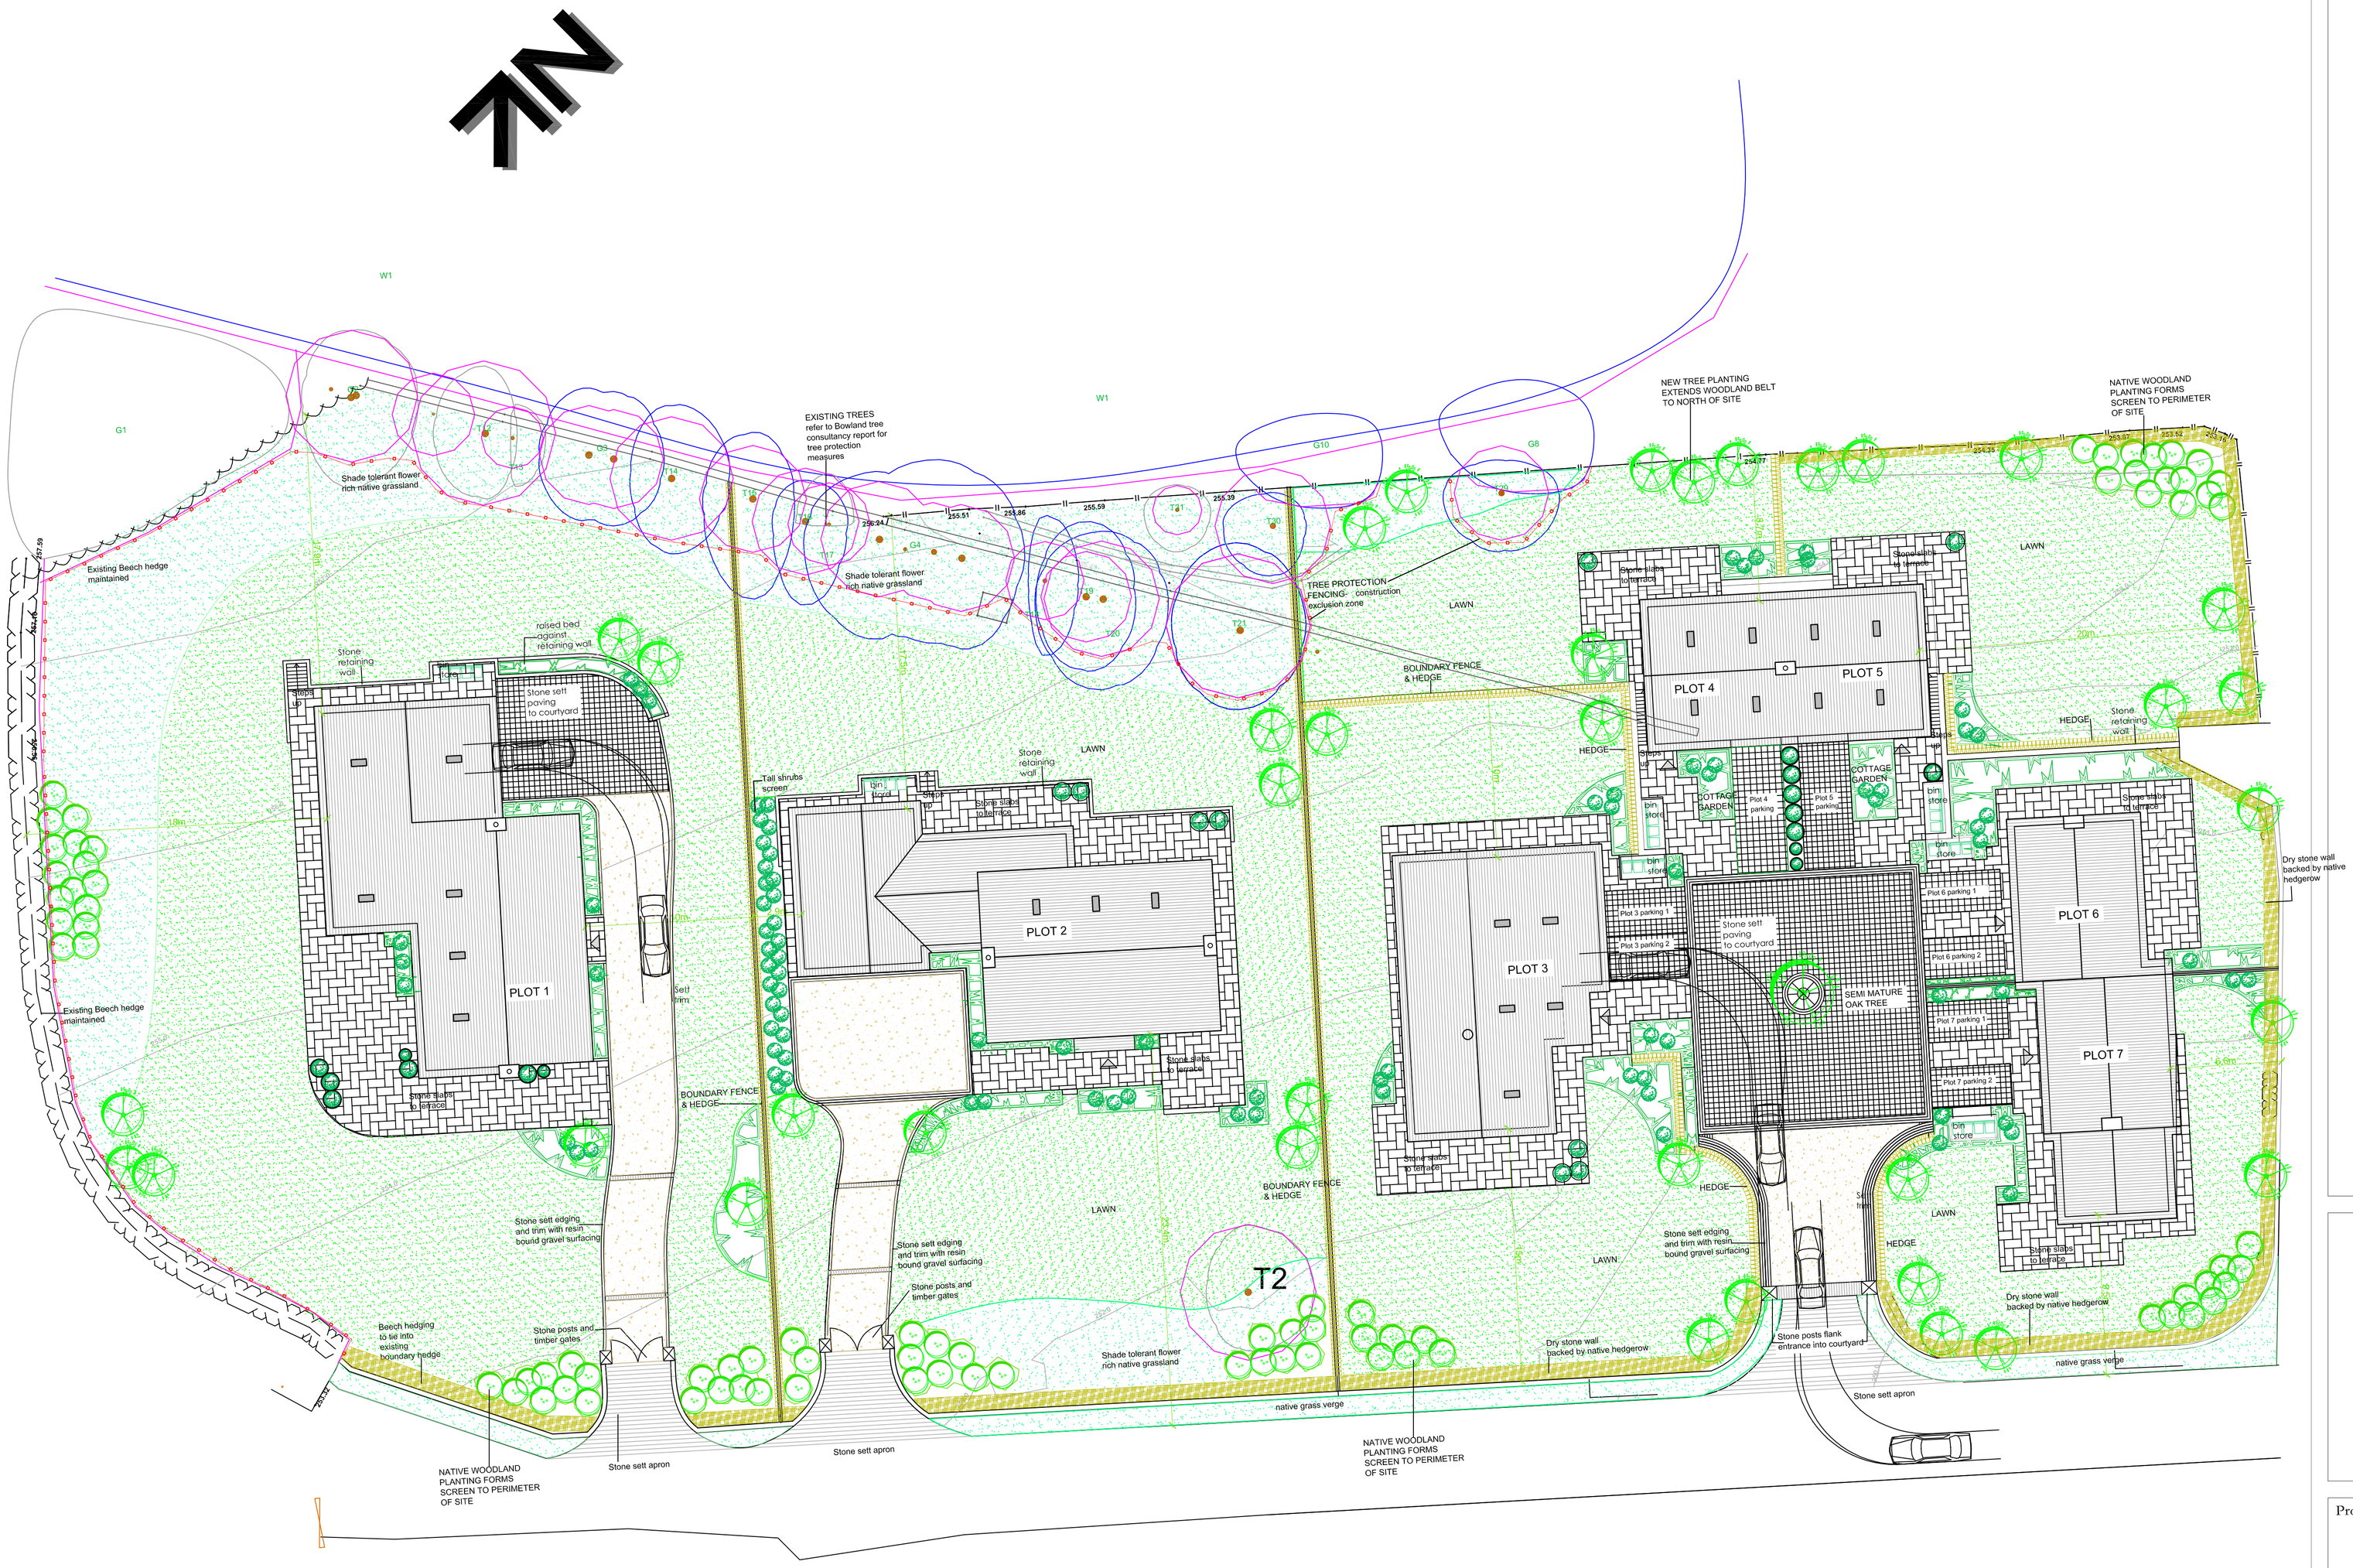

KEY

- Existing trees retained and managed - refer to tree report for protection measures & Architects plan4512.02 for tree survey
- Existing hedge retained,protected & managed
- Proposed Trees
- proposed native thicket planting- oak, birch,wild cherry,field maple,hawthorn,hazel
- Proposed semi ornamental hedgerow - beech etc.
- Proposed native hedge; hawthorn, blackthorn, hazel, dog rose
- Proposed shrub planting
- Lawn
- Informal grassland/wildflower area
- reclaimed sandstone setts
- local sandstone slab paving random pattern
- resin bound gravel finish to driveways using local aggregate
- proposed post and wire fence 1.2m high
- Local Stone retaining wall
- Temporary Tree protection fencing to BS 57850.2102

rycroft associates

20 Dartmouth Road
Chorlton Manchester
M21 8XJ

T 0161 8819430 F 0161 374 6872
E sarah@rycroftassociates.co.uk
W www.rycroftassociates.co.uk

landscape architects

Project.

PROPOSED DEVELOPMENT OF THE MOORCOCK INN SITE SLAIDBURN RD, WADDINGTON

Drawing.

DRAFT LANDSCAPE PROPOSALS

Drawing No.	Scale.	Date.
Dwg 685.1	1 : 200 @ A1	31.07.2014