Existing Topographic & Below Ground Survey with Proposed Drainage Plan

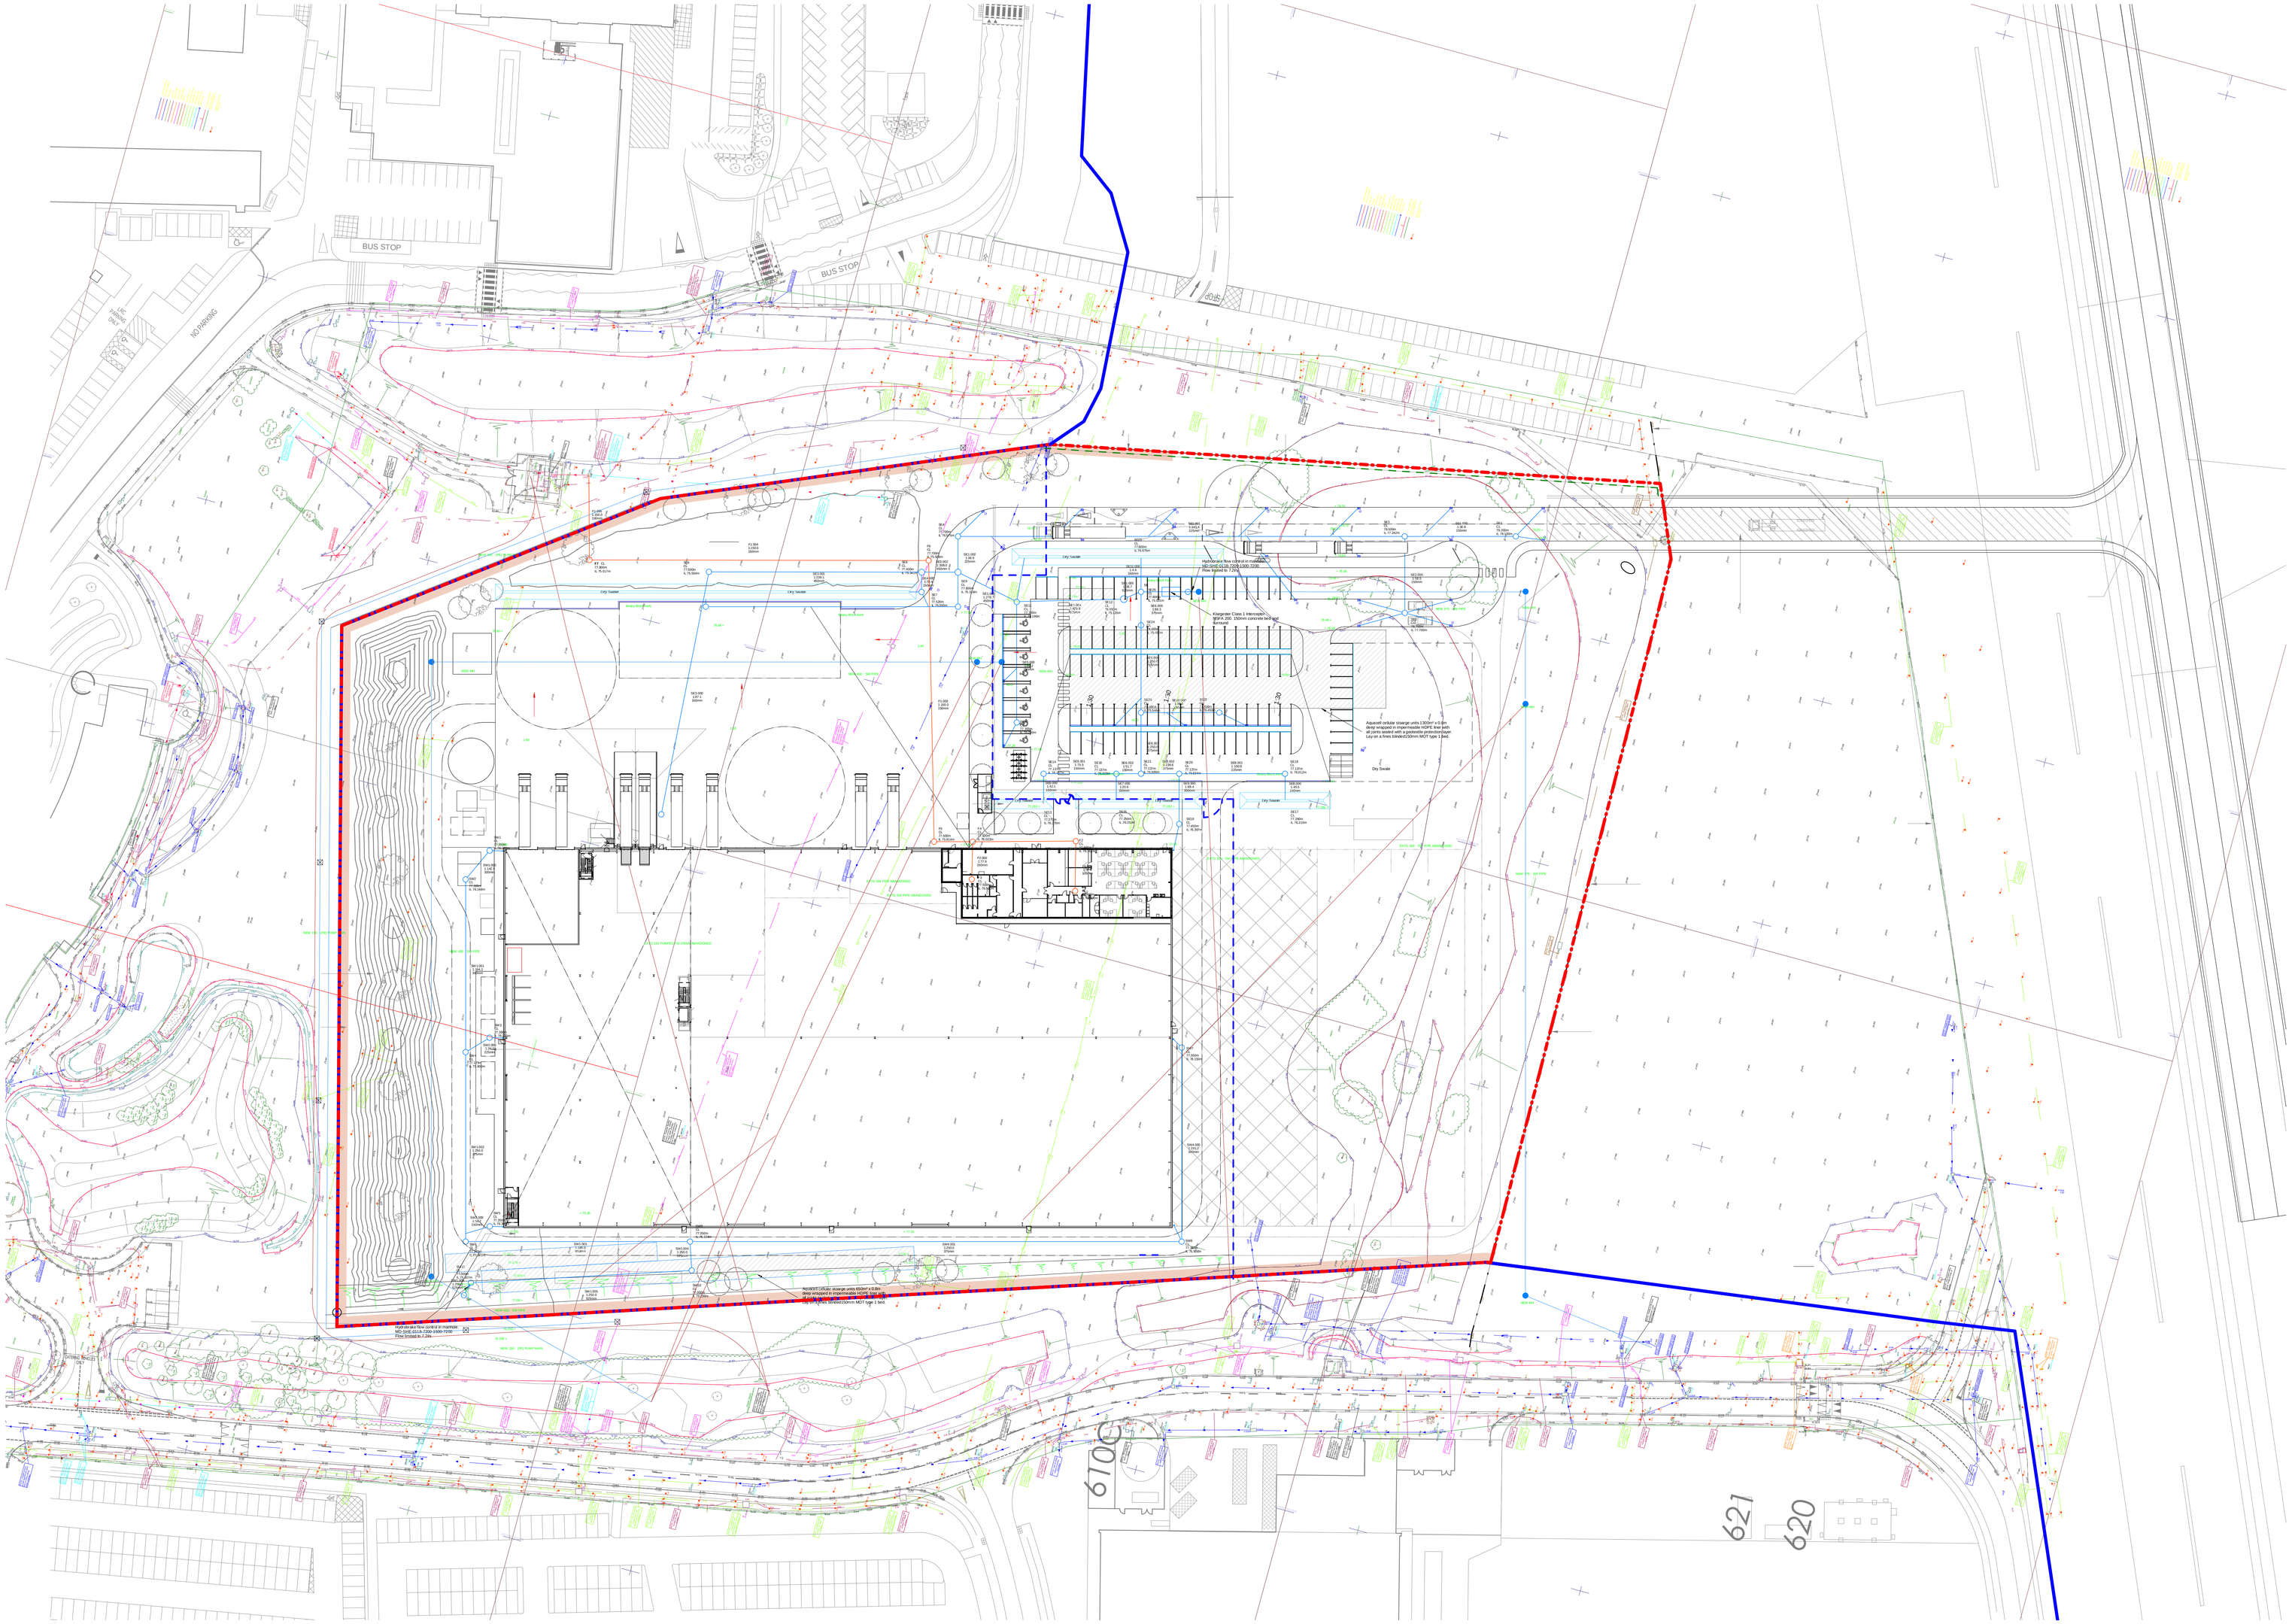

NOTES

- All dimensions and levels are to be checked on site.
- Any discrepancies are to be reported to the architect before any work commences
- This drawing shall not be scaled to ascertain any dimensions. Work to figured dimensions only.
- This drawing shall not be reproduced without express written permission from AEW.
- Title overlay drawings and ownership boundaries are produced using all reasonable endeavors. AEW cannot be responsible for the accuracy or scale discrepancy of base plans supplied to them.

This drawing contains the following model files: -

1450123-AEW-XX-XX-M3-A-0001 [P3] [S2]

Notes:
Topographical Survey conducted and provided by Survey Operations.
See drawing 15B249 (Sheet 1-6)

Drainage design by TRP.
See drawing: 6751 -D401

P1	25/03/15	AT	AL
Initial Issue. Planning Submission			
REV	Date	Drawn by: -	Checked by: -

Status	Purpose of Issue
S2	For Information

drawing stage: **Stage 3**

client: **BAE Systems**

project: **Project Laser, Samlesbury**

drawing title: **Topographical & Below Ground Survey**

date	23/04/15	drawn	AT
scale @ A0	1 : 500	checked	AL

Rev **P1**

Dwg No **B8462_AEW_XX_XX_DR_A_1002**

AEW ARCHITECTURAL DESIGN LTD
ARCHITECTS ENGINEERS PLANNERS
MANCHESTER LONDON EDINBURGH